




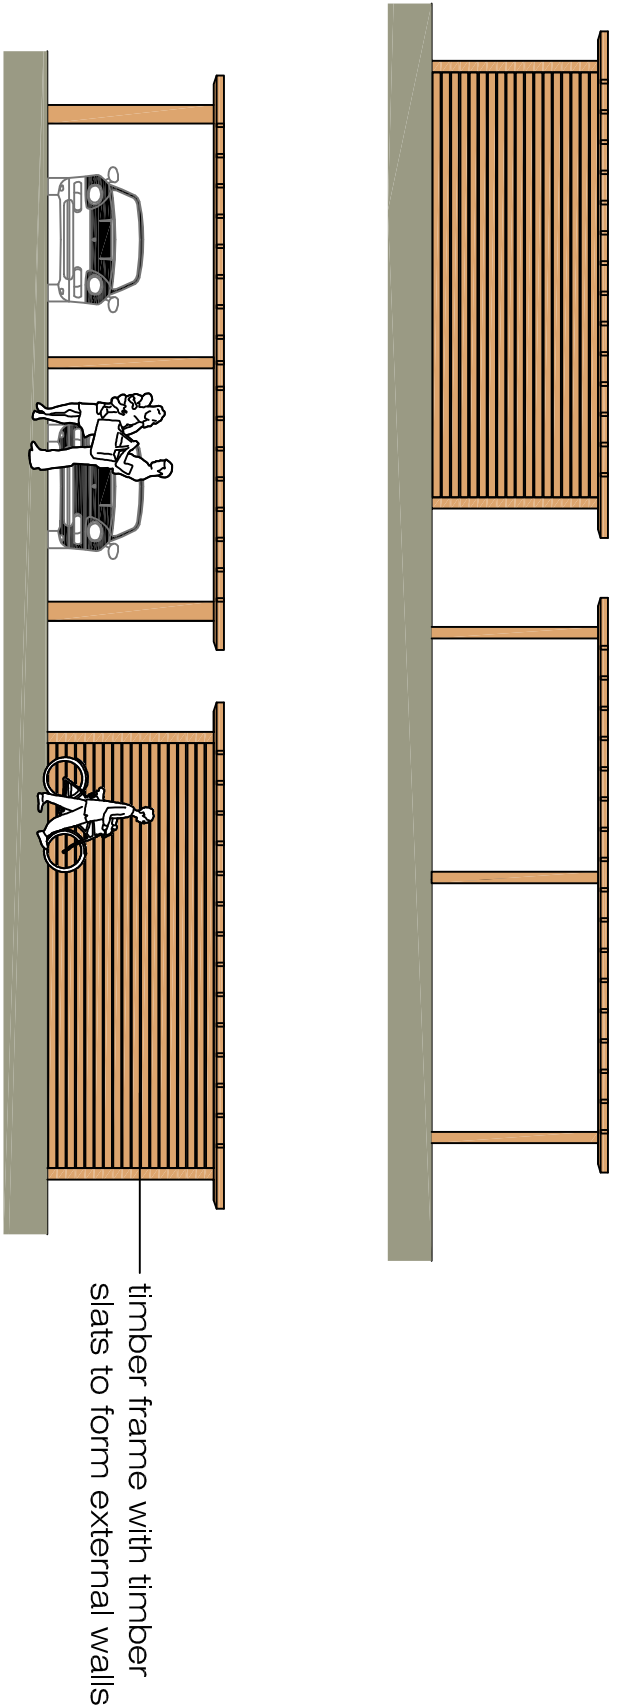

Car Port

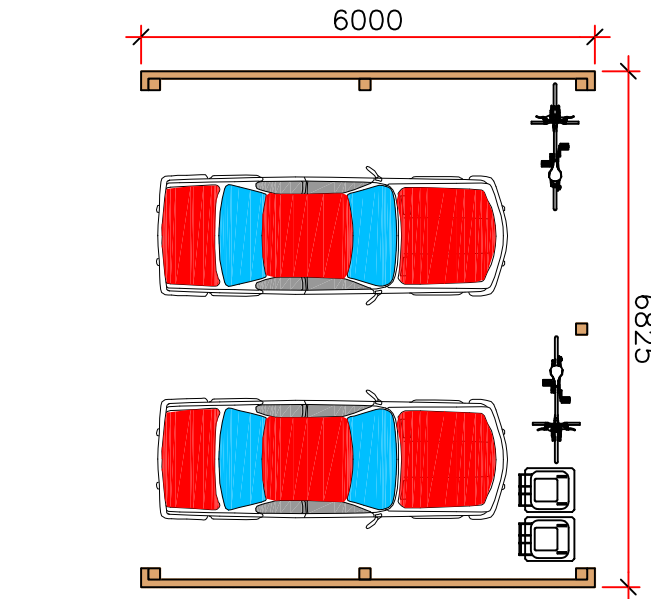


Scale in Metres
0 1 2 3 4 5 for 1:100

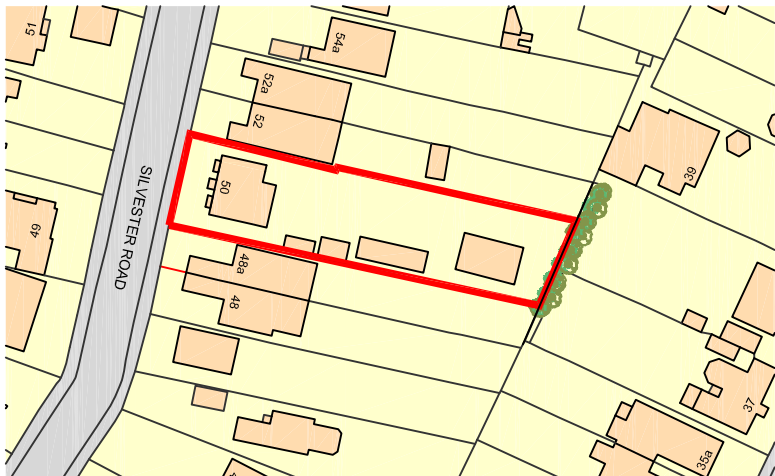

Orthance Survey (c) Crown Copyright 2017
All rights reserved. Licence number: 100022432

Scale in Metres
0 10 20 30 40 50 60 for 1:1250

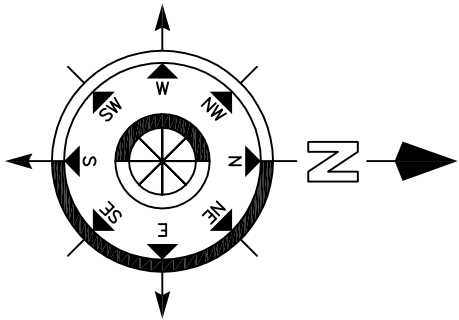

Scale in Metres
0 5 10 15 20 25 for 1:500

REVISION:		Drawing Title :		Project :		Drawn By		Date		SHEET SIZE		Approved By		Date	
						CRF		15/10/17		A2					
01	01-02-18	Revised red line.		Proposed Detached Bungalow		50 Silvester Road Waterlooville		Drawing No.		Revision:		Scale:			
02	05-02-18	Car port amendments.						CFA FULL BS		02		1-100			
PLANNING								Chris Flint Associates Lt							
								CHARTERED SURVEYORS - PROJECT MANAGERS DEVELOPMENT CONSULTANTS							
2 Emerald Close Waterlooville Hunts PO7 8NZ tel: 023 92 432484 fax: 023 92 338554 Email: chrisflintassociates@gmail.com															