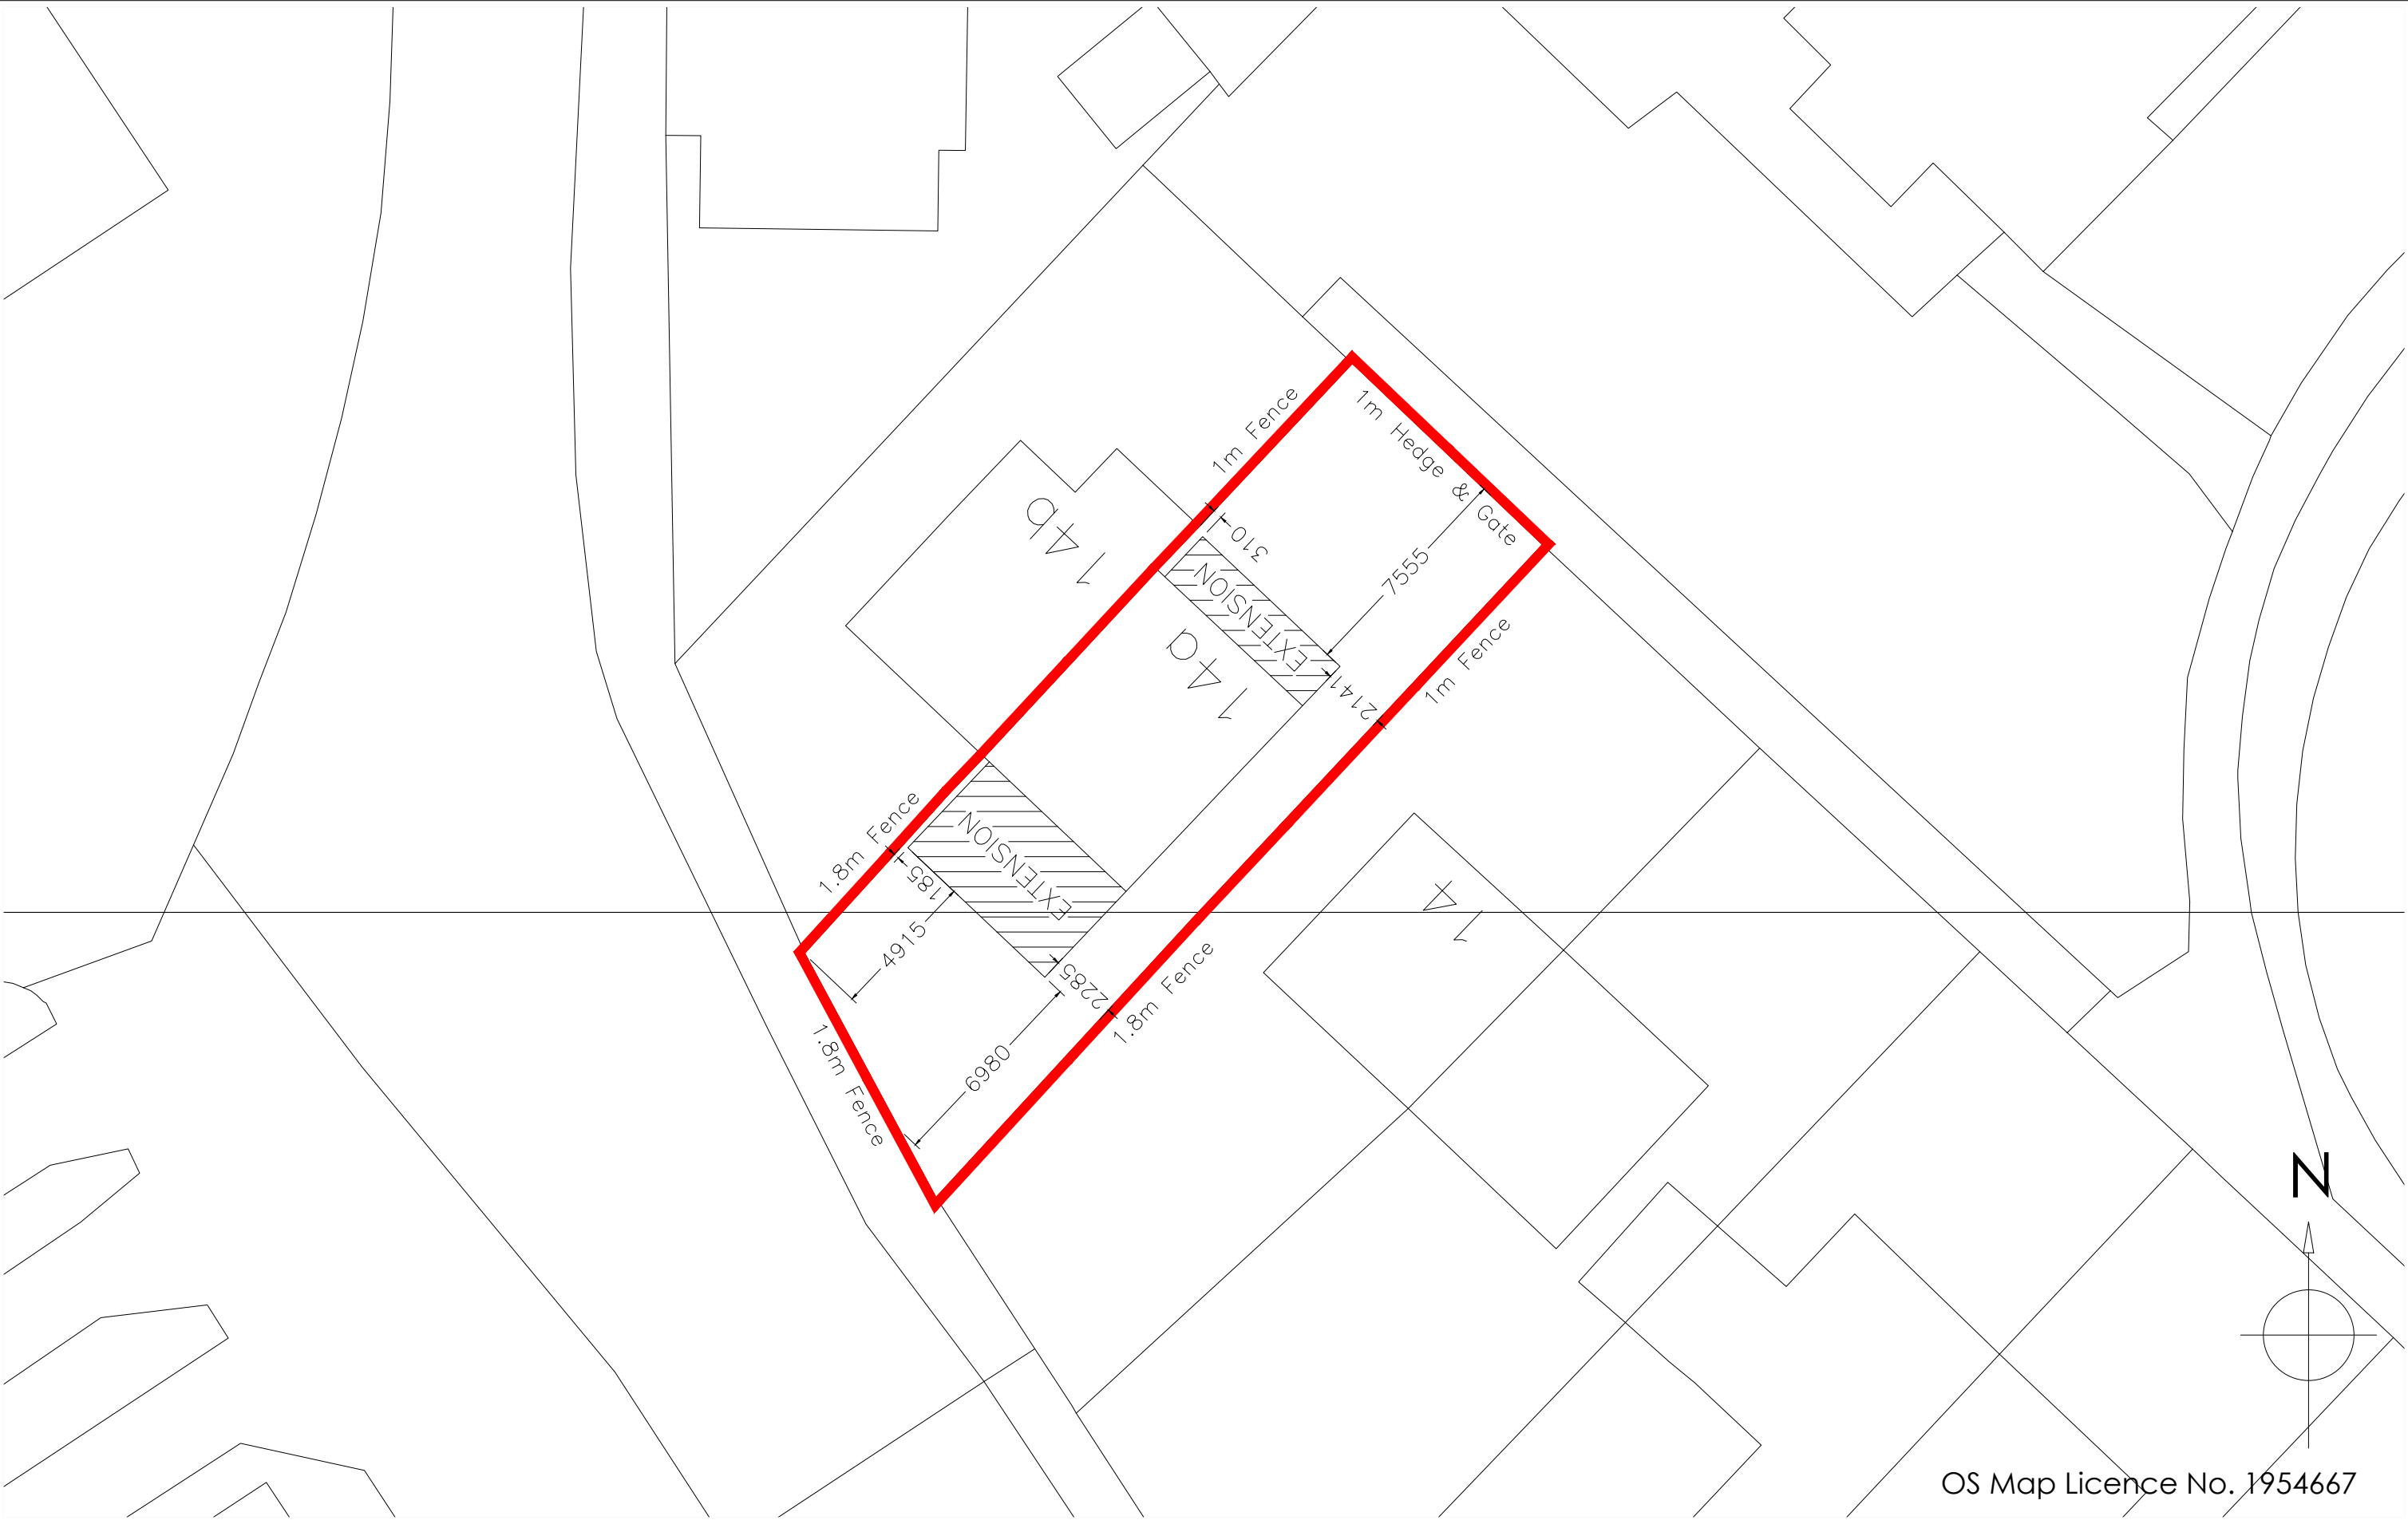


OS Map Licence No. 1954667

Copyright is reserved by GBS Designs and is issued on the condition that it is not copied or disclosed by or to any unauthorised persons without prior consent in writing from GBS Designs.

All dimensions to be checked on site

All structural elements to be specified by a suitably qualified structural engineer.

REV	DESCRIPTION	DRAWN	DATE
-	Initial design	JLR	13 JAN 18
A	Changes to front door windows & downstairs WC	GBS	22 FEB 18
B	Extraction added to downstairs WC	GBS	26 FEB 18
C	Map drawings added	GBS	05 MAR 18

Scale Bar

0 5 10

Drawing Ref BEHAN 05		Drawing Title	
Scale at A1 N/A	Scale at A3 1:200	14A Gordon Road Purbrook Waterlooville Hampshire PO7 5TJ	
Date 21 FEB 2018			
Drawn by GBS			

CAD - ARCHITECTURE - DESIGN

6 Shillinglee Waterlooville
Hampshire PO7 5RW

Tel 023 9225 8315
www.gbs-designs.co.uk