






north elevation

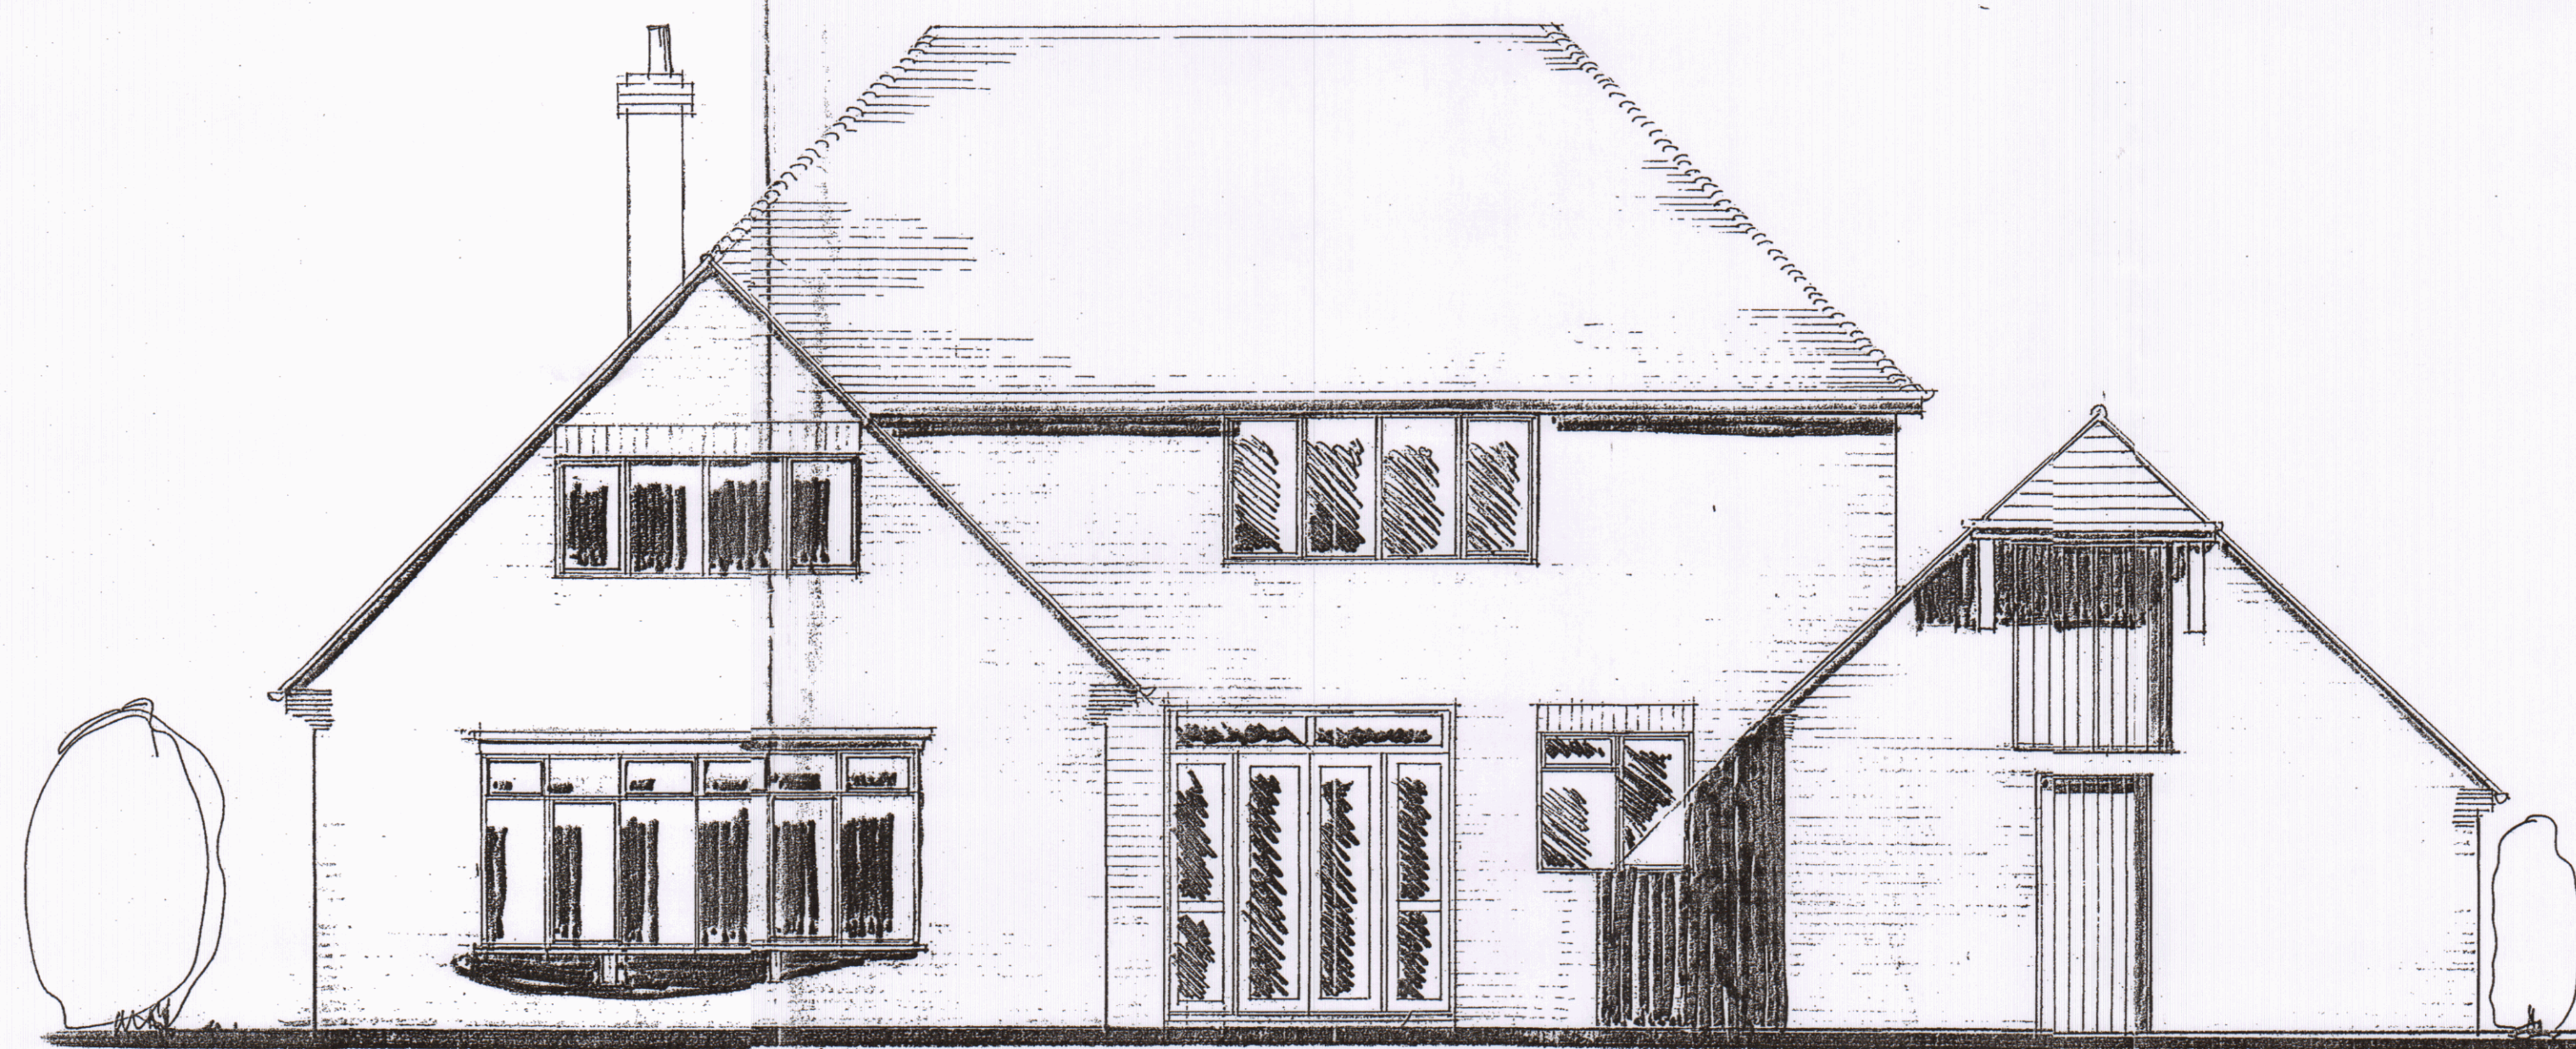

west elevation

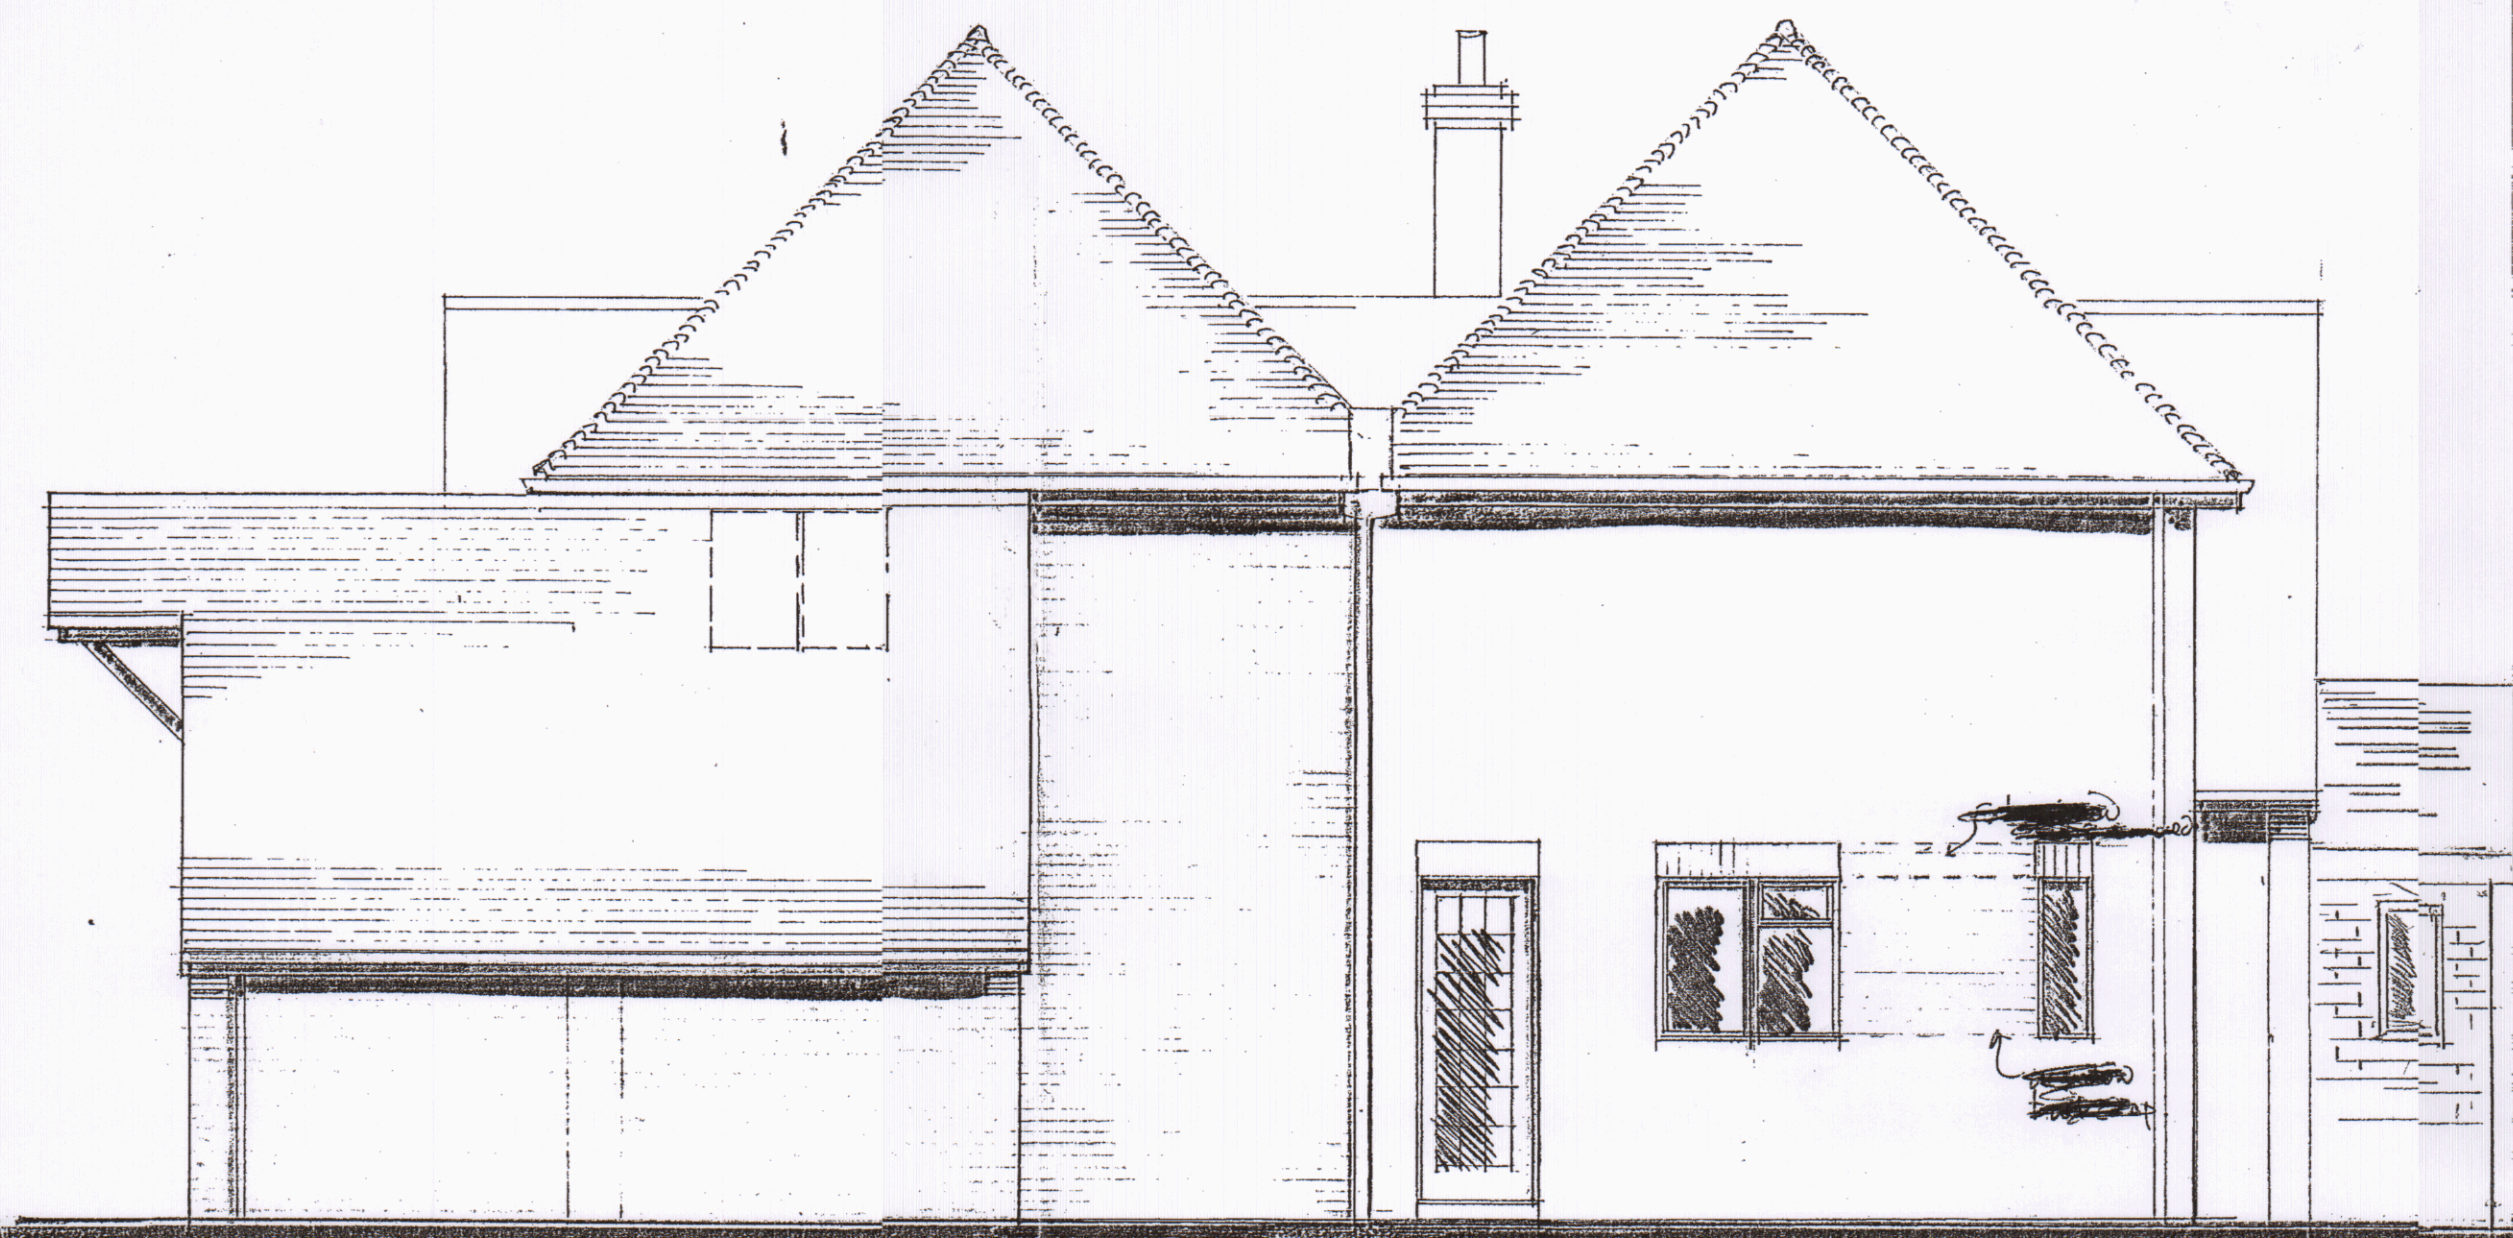

south elevation

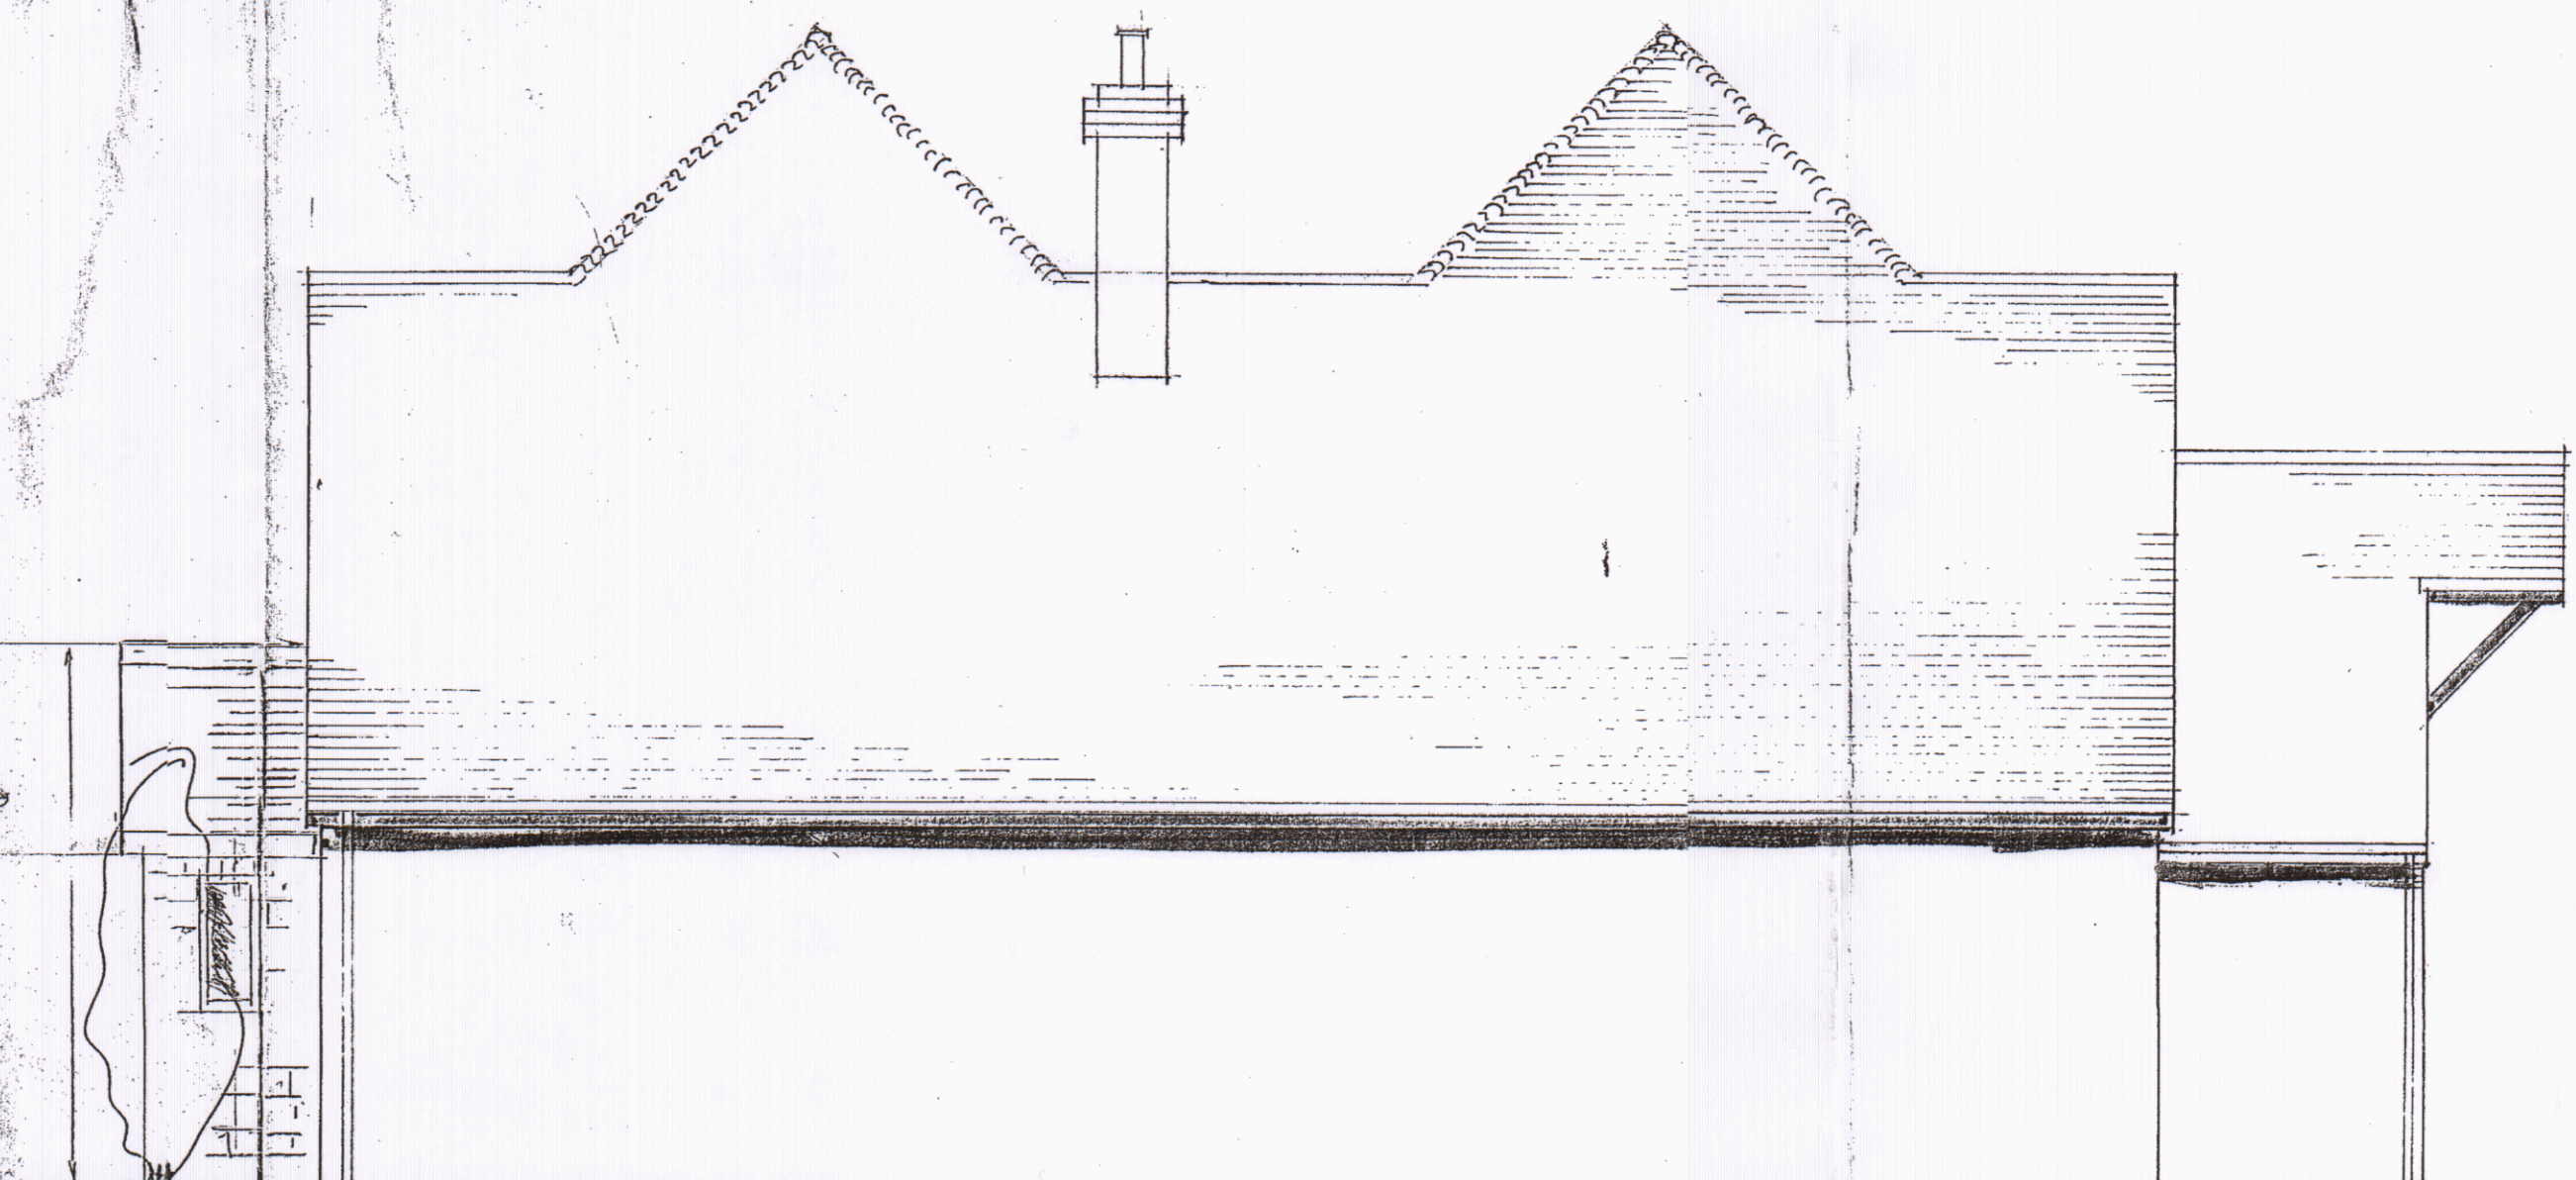

east elevation

CROFTERS
CHURCH LANE
HAYLING ISLAND
HANTS

NEW PORCH PROPOSAL

elevations
SCALE 50:1

HAVANT BOROUGH
COUNCIL
13 MAR 2018
RECEIVED

REV	
A	1ST ISSUE
DRAWING	180312
NUMBER	