


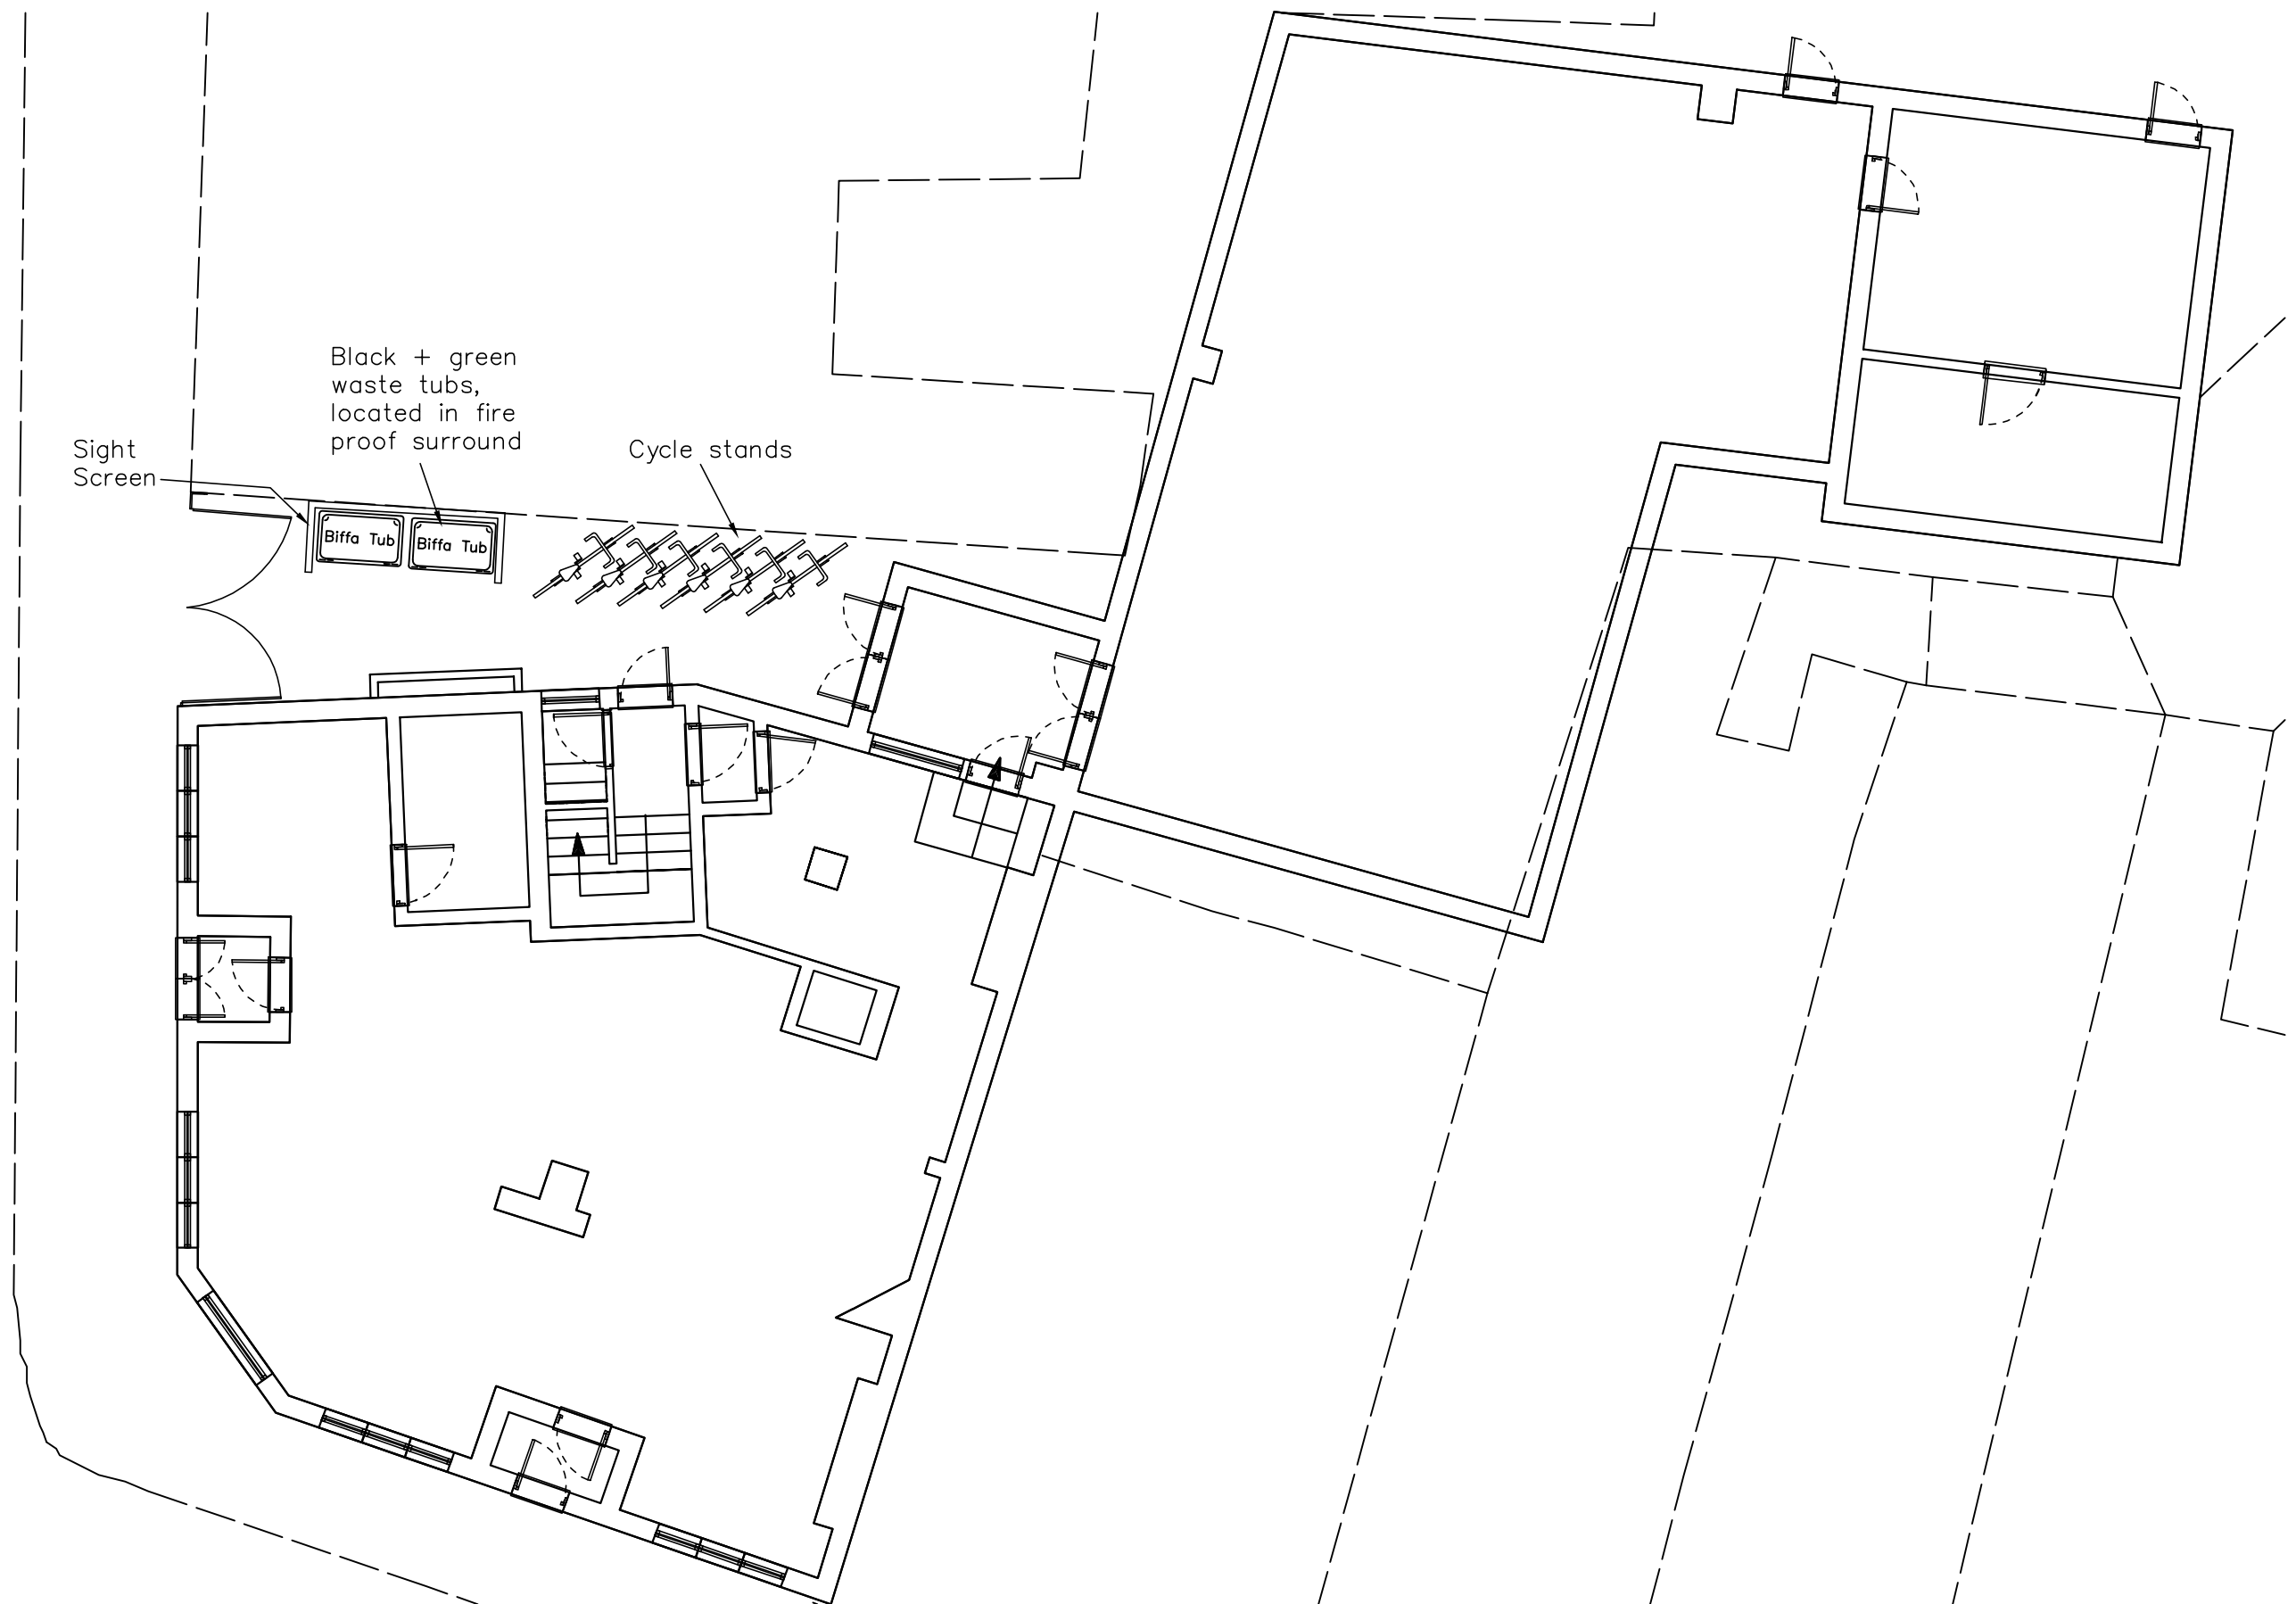

Former White Hart P.H. PROPOSED
 East Street GROUND FLOOR PLAN
 P09 1AA

Revisions

- A. Draft #1. 06/10/17
- B. Cycle racks. 13/1/0/17
- C. Bin Store. 22/01/18
- D. Existing gates retained. 01/02/18



Scale A3 = 1:100
 Drawn AJB
 Date 19/09/17

17094-401^D

metres

10

20

30

40