


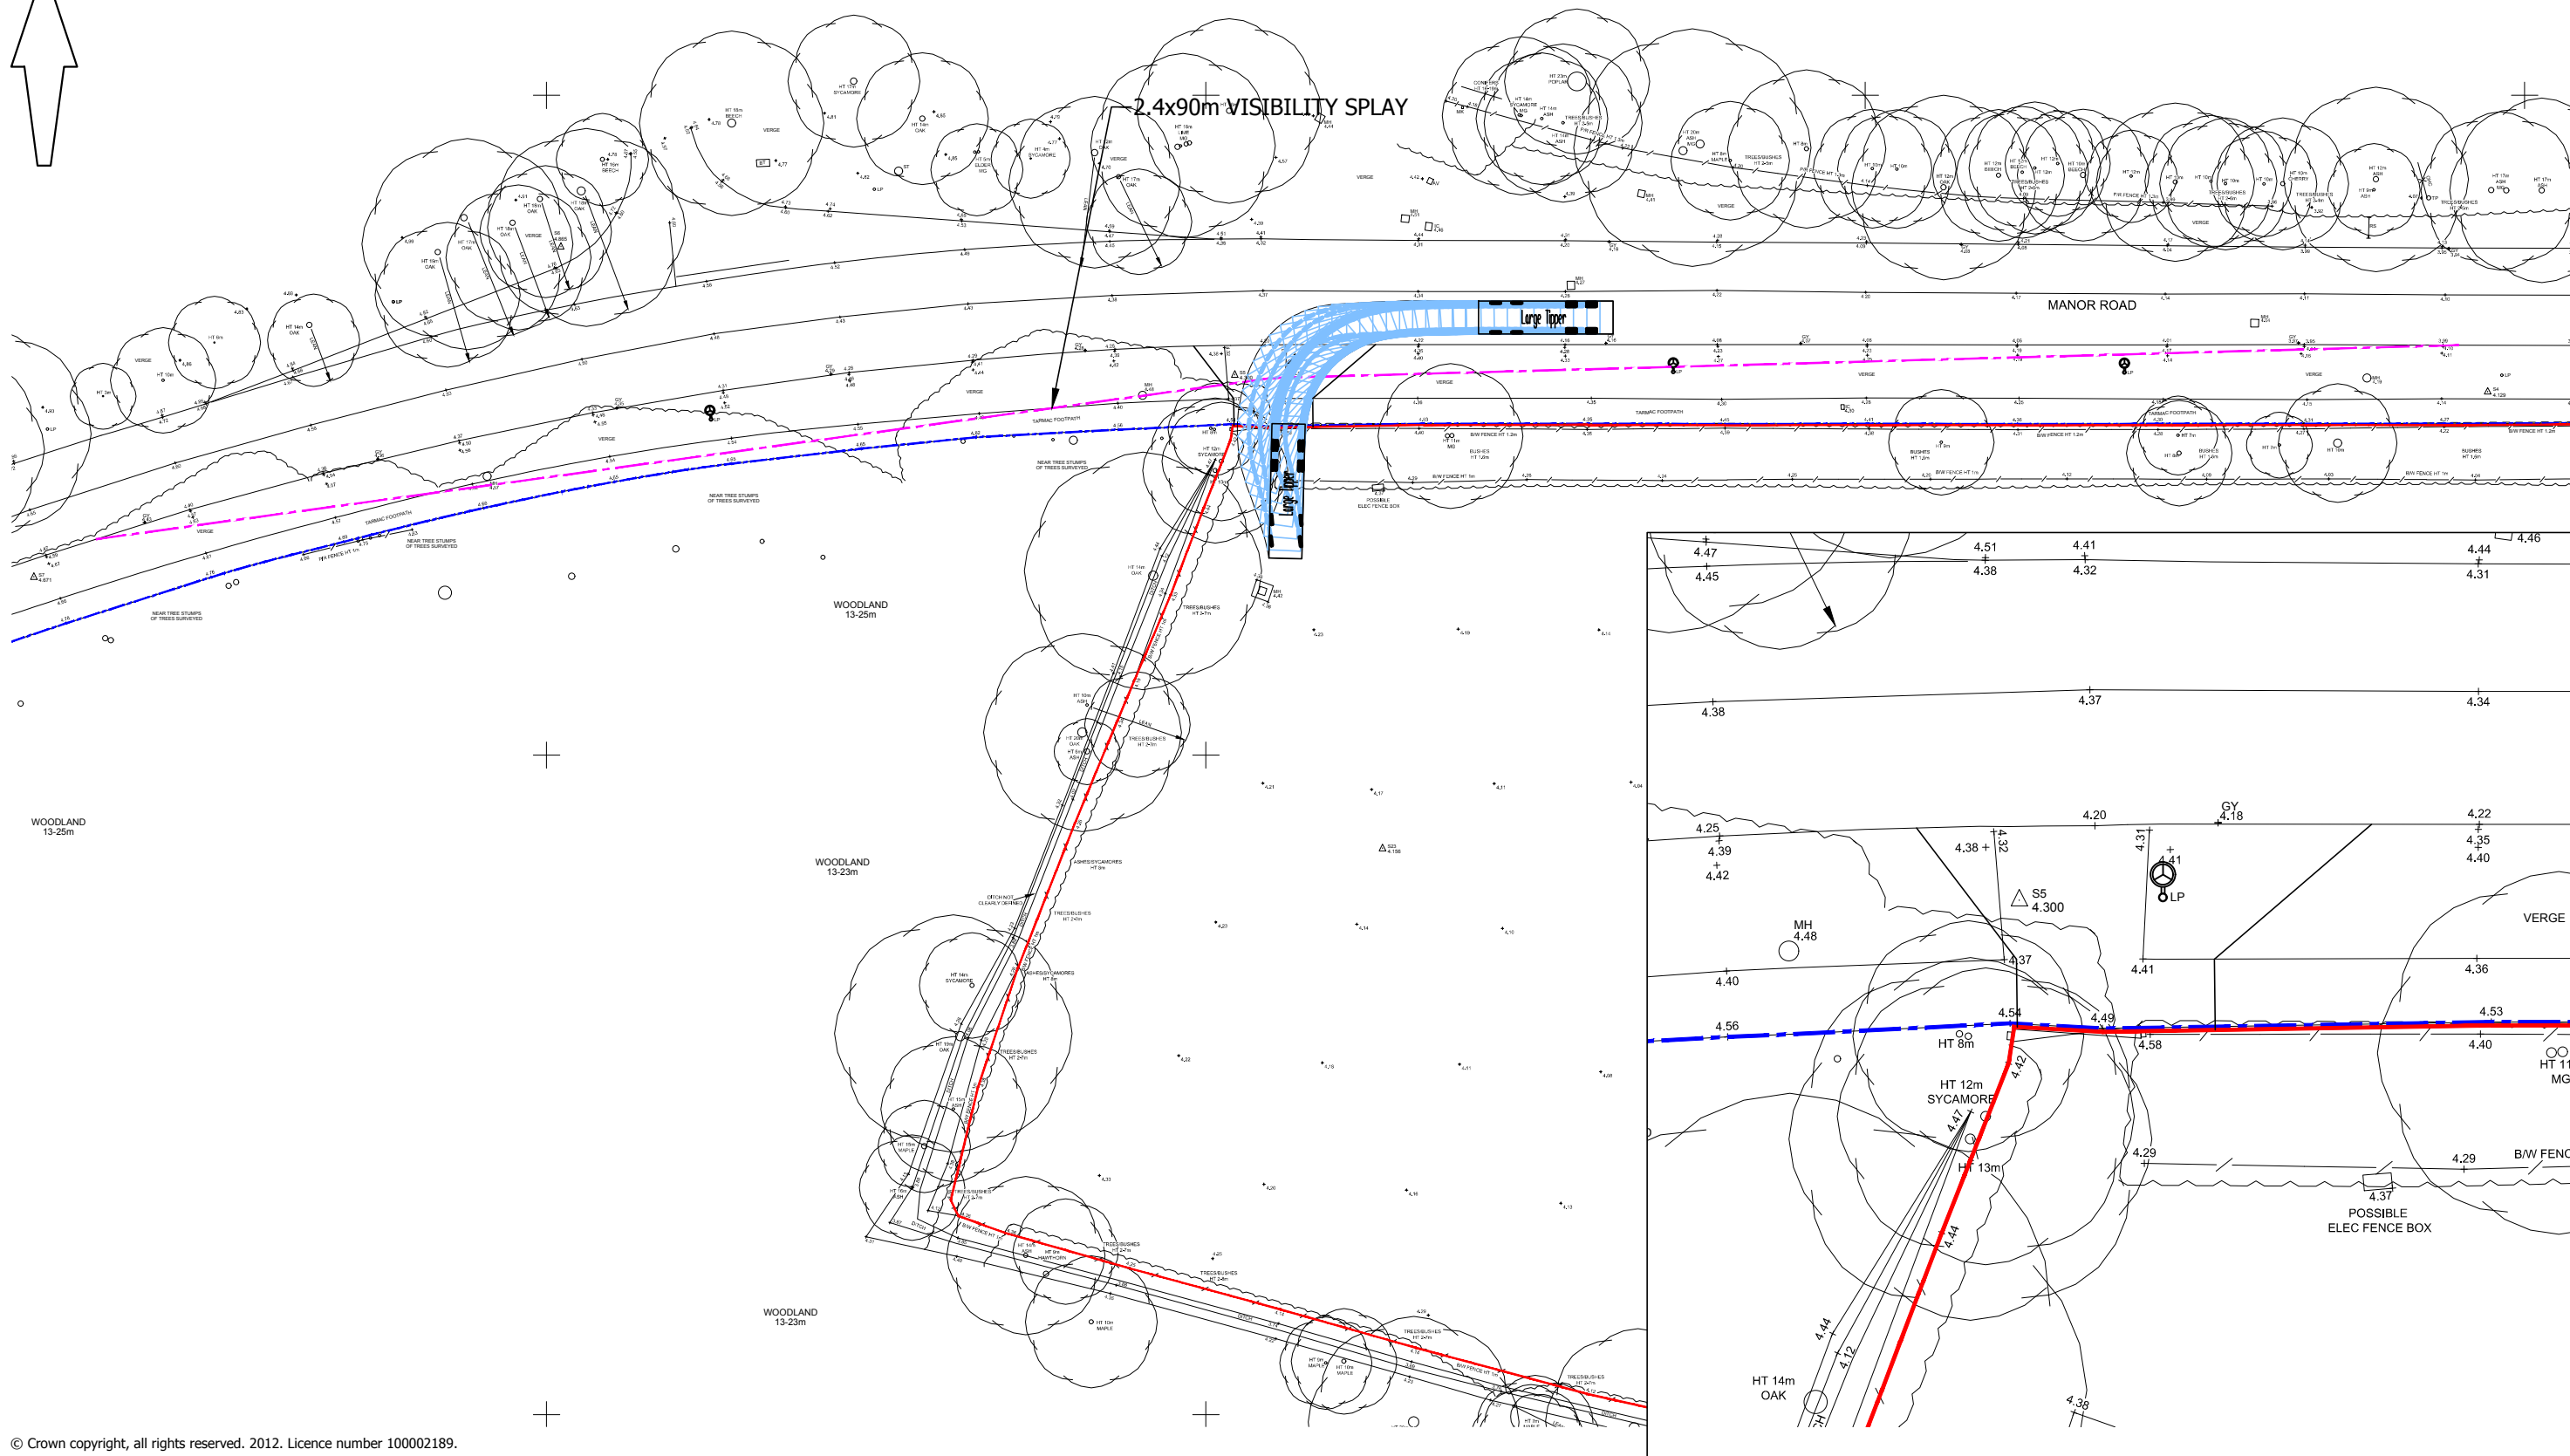

© Crown copyright, all rights reserved. 2012. Licence number 100002189.



Mayer Brown Limited  
Lion House Oriental Road Woking Surrey GU22 8AR  
Telephone 01483 750 508 Fax 01483 750 437  
wokingoffice@mayerbrown.co.uk www.mayerbrown.co.uk

client  
LIDL UK GmbH

project  
MANOR ROAD  
HAYLING ISLAND

title

SITE ACCESS AT LOCATION  
OF EXISTING ACCESS

scale  
1:500 @ A3

drawn by  
JRH

checked by  
PMA

date  
APRIL 2018

cad file  
SK002.DWG

drawing number  
LIDLHAYLING.2/SK002

rev.