


REV	DESCRIPTION	DATE	AUTHOR	CHECKED

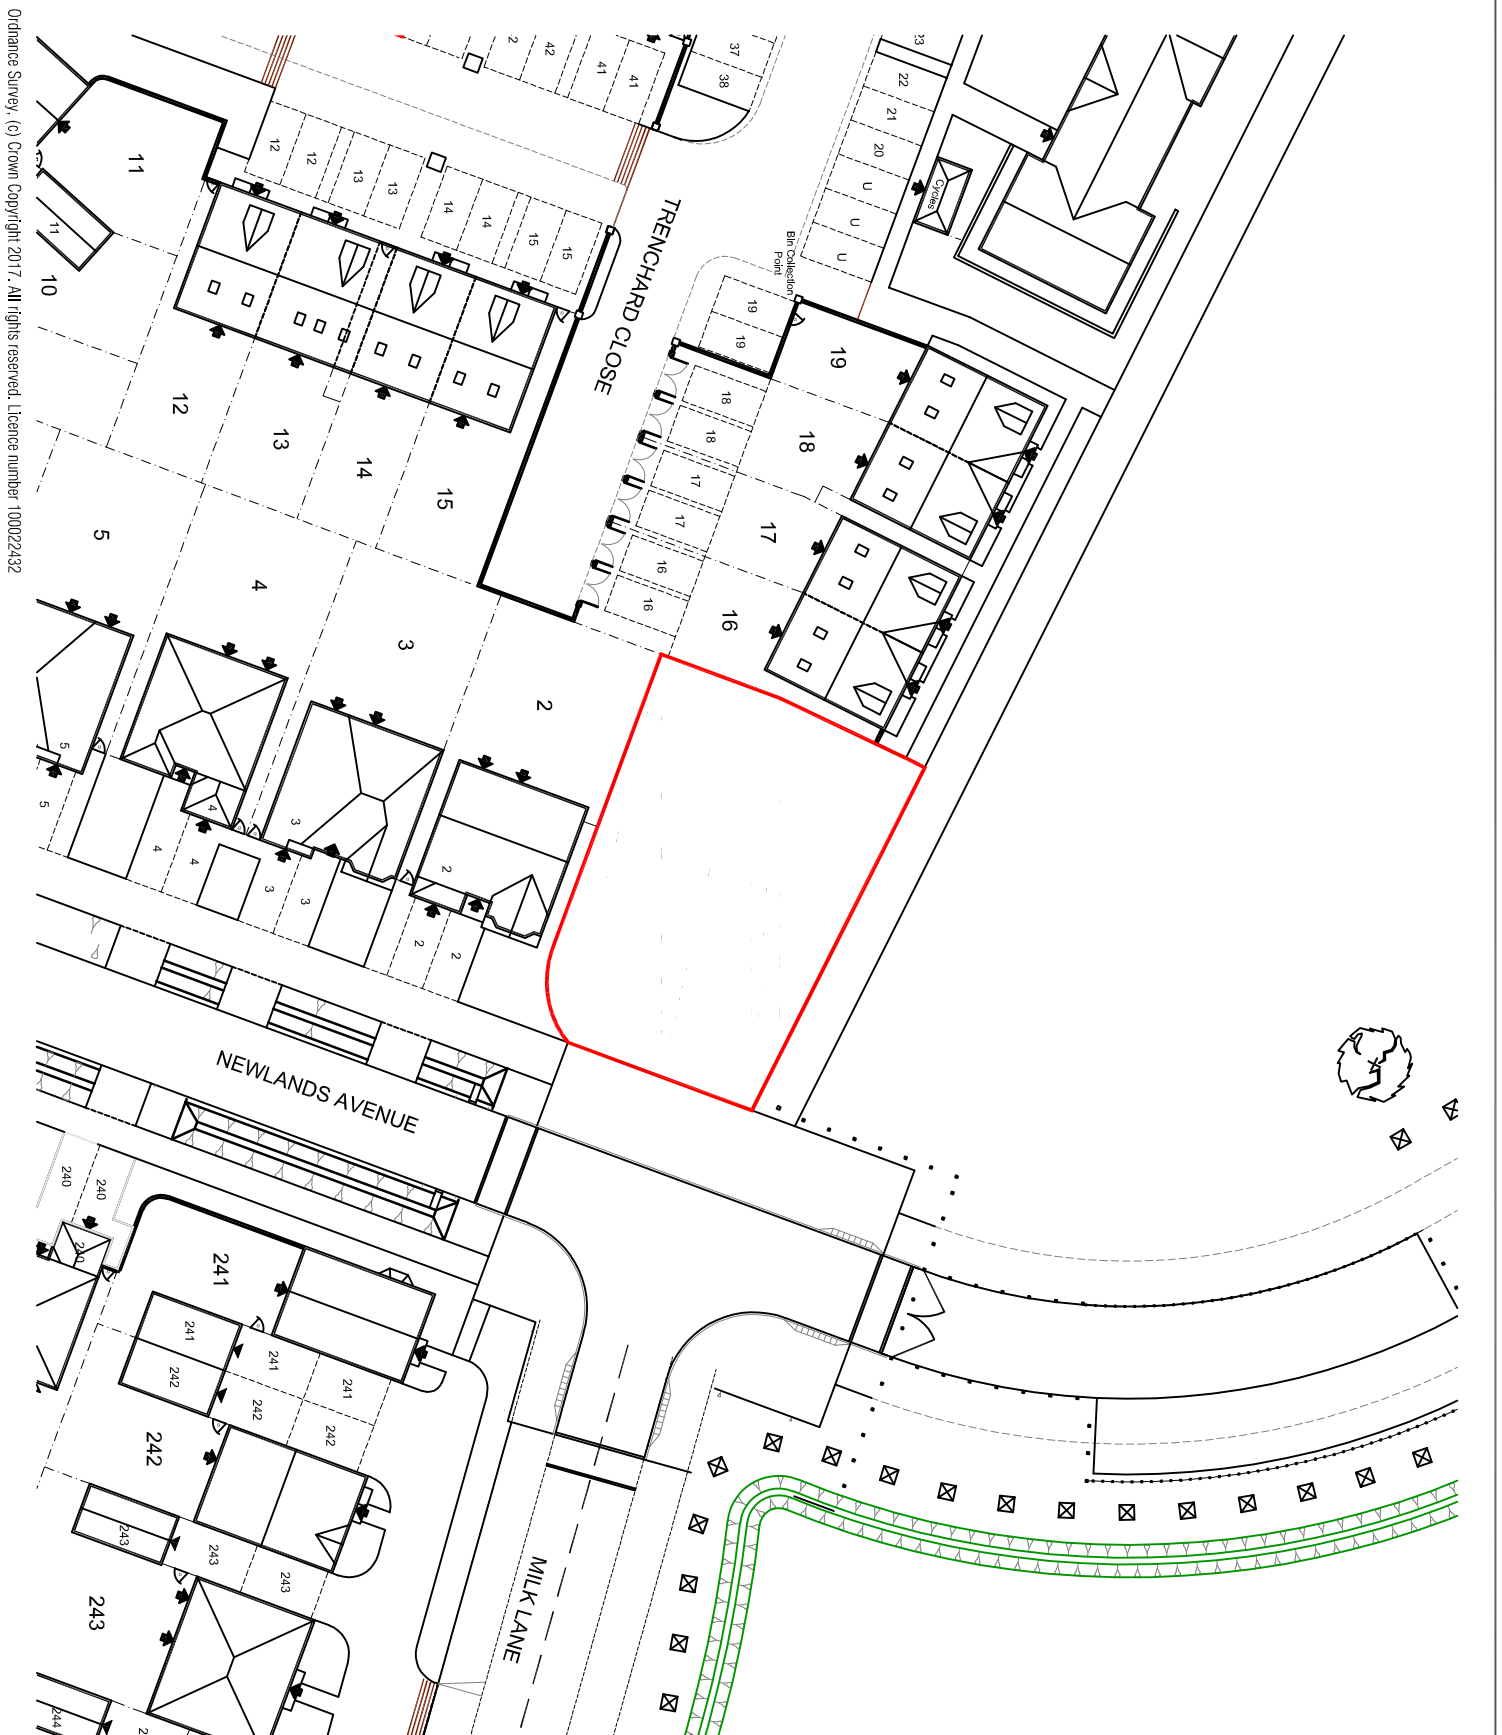

REDROW
HOMES
Southern Counties

PROJECT
YEW GARDENS,
WATERLOOVILLE

DRAWING

LOCATION PLAN

SCALE	DATE	AUTHOR	CHKD
1:500 @ A4	JUL-18	AL	-
JOB NO.	DRAWING NO.	REV	
1807	6.A.P1	-	