



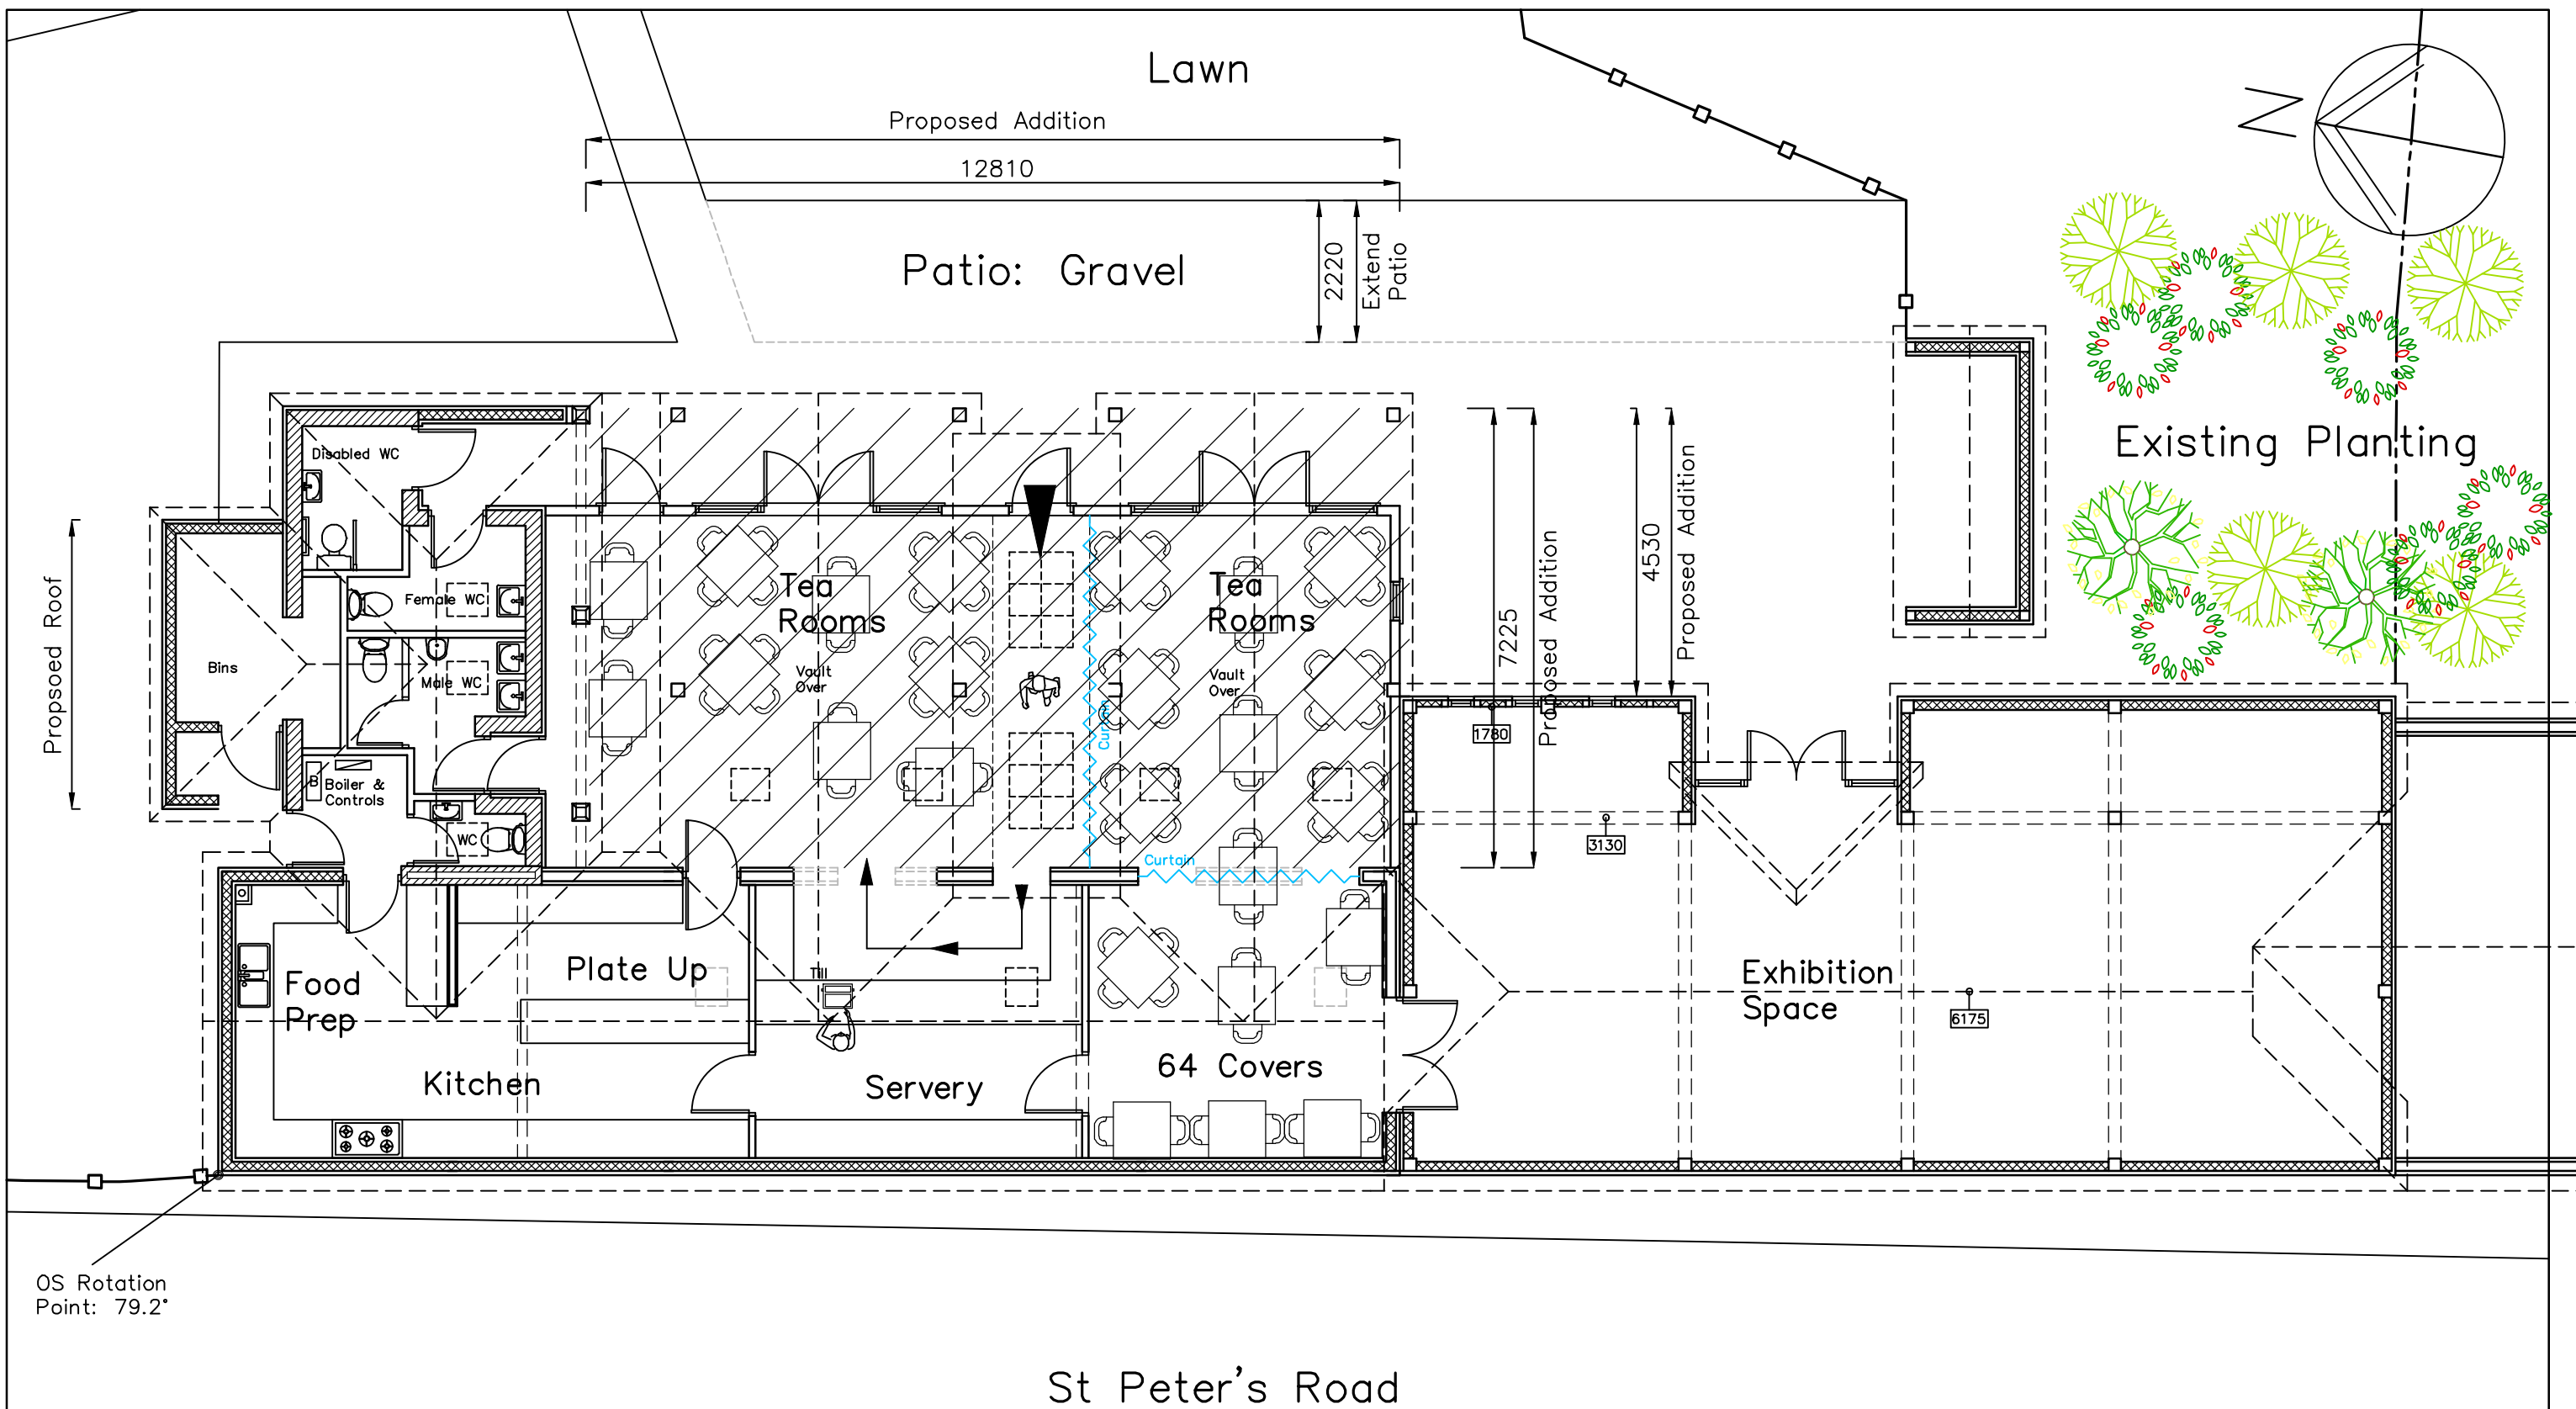

Northney Farm
Tea Rooms,
St Peter's Rd,
Hayling, PO11 0RX

PROPOSED PLAN

Revisions
A. Client Revisions 26/09/17

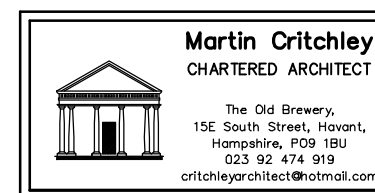

Scale A3 = 1:100
Drawn SAR
Date 07/08/17

17077-410^A