


NEW TWO-BEDROOM DWELLING ADJ
56, KINGS ROAD, HAYLING IS. HANTS
FOR MR & MRS N. HOOLIHAN.

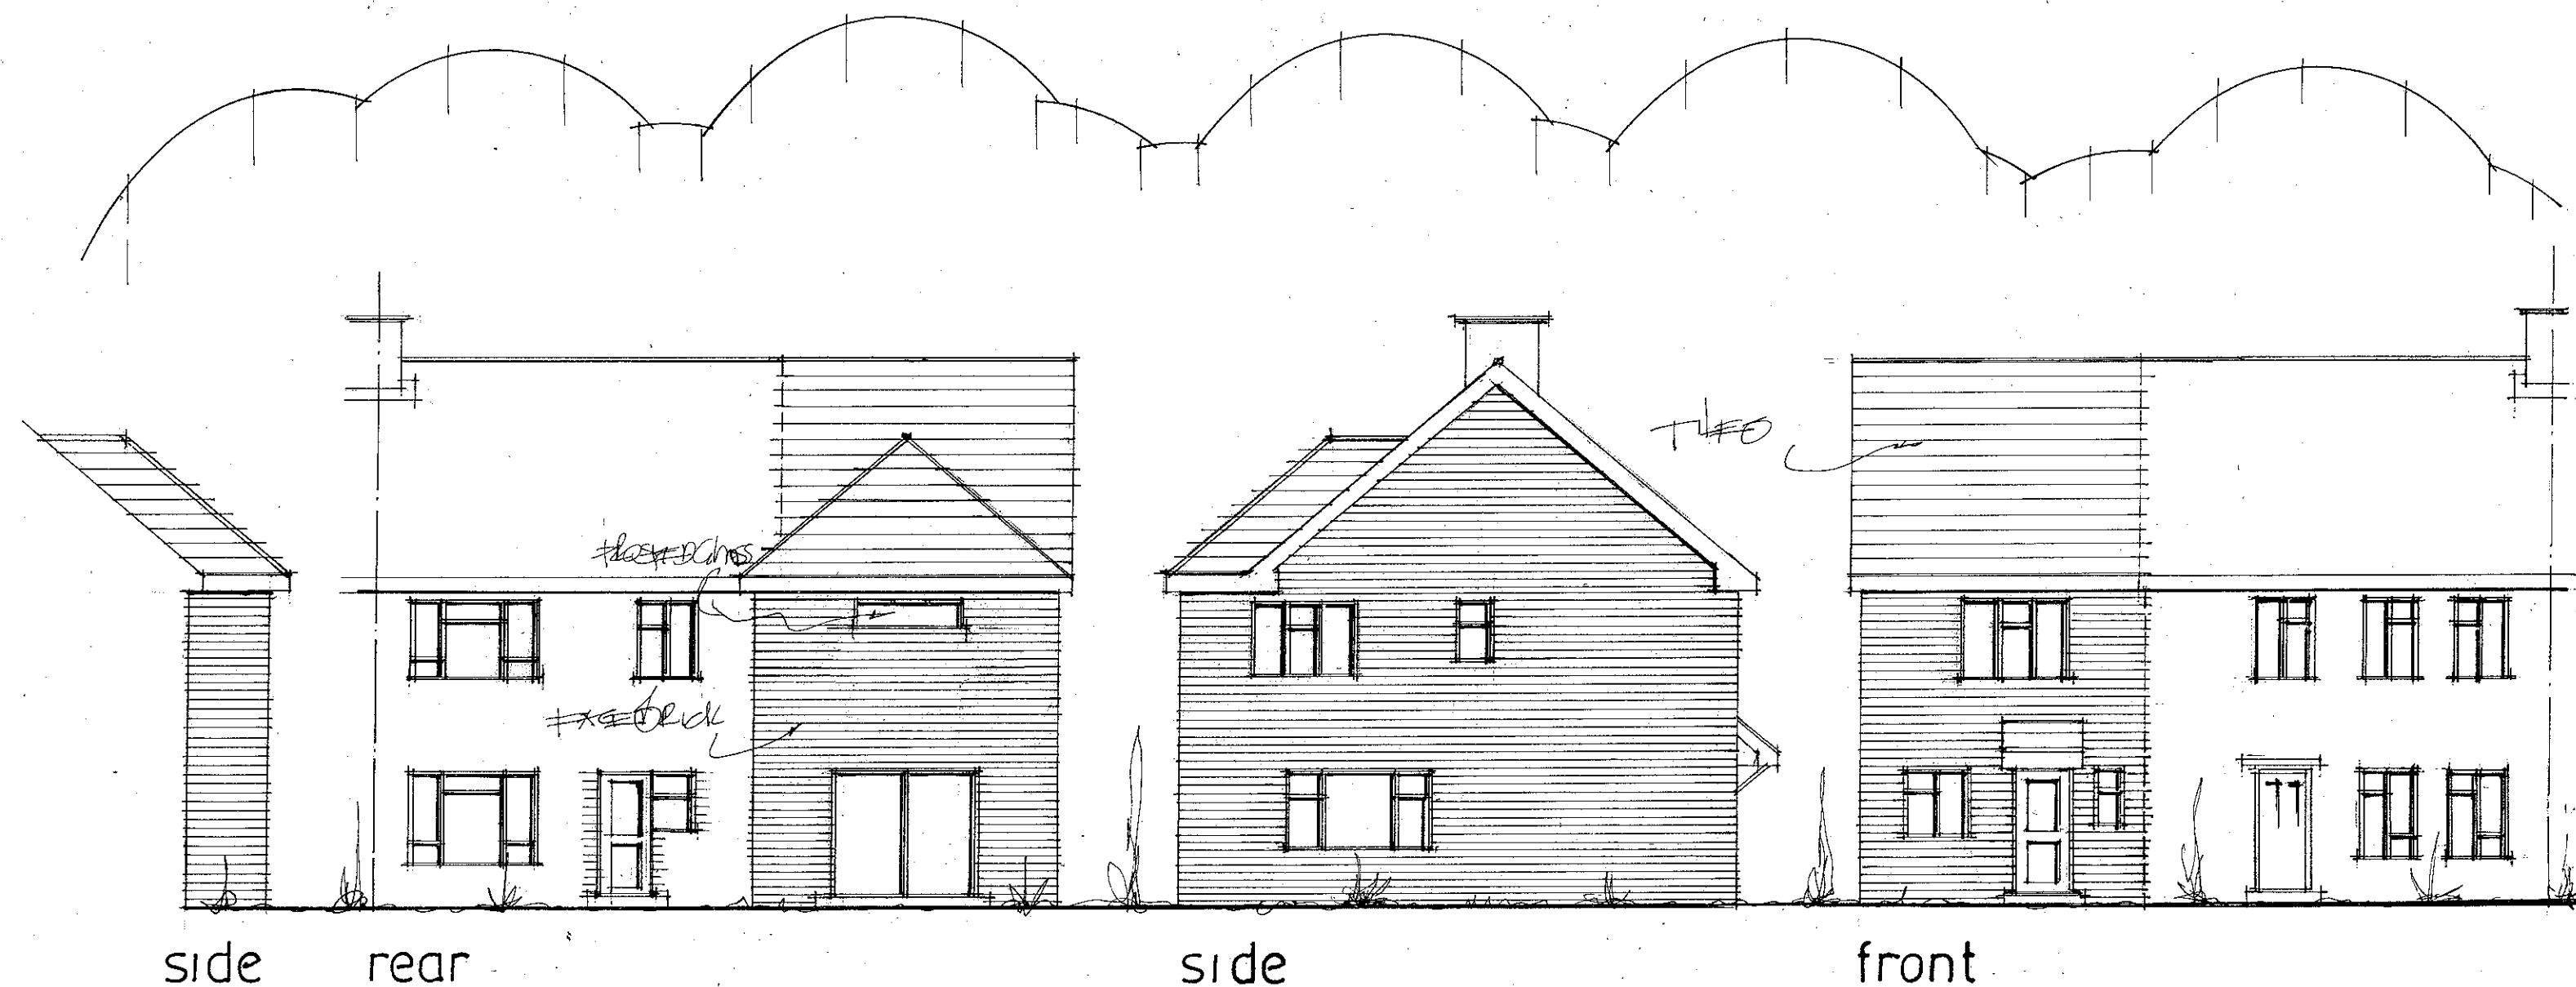

PLANNING ONLY DRAWING

date july 18
scale 1:100

AMENDED, AUG 2018

PROPOSED ELEVATIONS

PETER J. WALKER
ISLAND DESIGN

182 SEAFRONT, HAYLING ISLAND, HANTS
PO11 9AN
TEL: 02392467571