

FLATS 1 TO 9
plans & elevations

Notes

1. This drawing is the copyright of MH Architects Ltd
2. Do not scale this drawing except for Local Authority planning purposes
3. All dimensions must be checked on site by the contractor prior to commencement of the works.



Client Approval					
X	A	-	Approved		
X	B	-	Approved with comments		
X	C	-	Do not use		
Rev.	Revision Note/Purpose of Issue	Drw By	Date	Chk By	Date




REAR ELEVATION
looking east




SIDE ELEVATION
looking south

MATERIALS KEY

A.	main multi brick	
B.	red stock to details	
C.	white render	
D.	red tile hanging	
E.	concrete roof tiles (in red or brown as shown)	
F.	reconstituted stone sills (in york stone finish)	

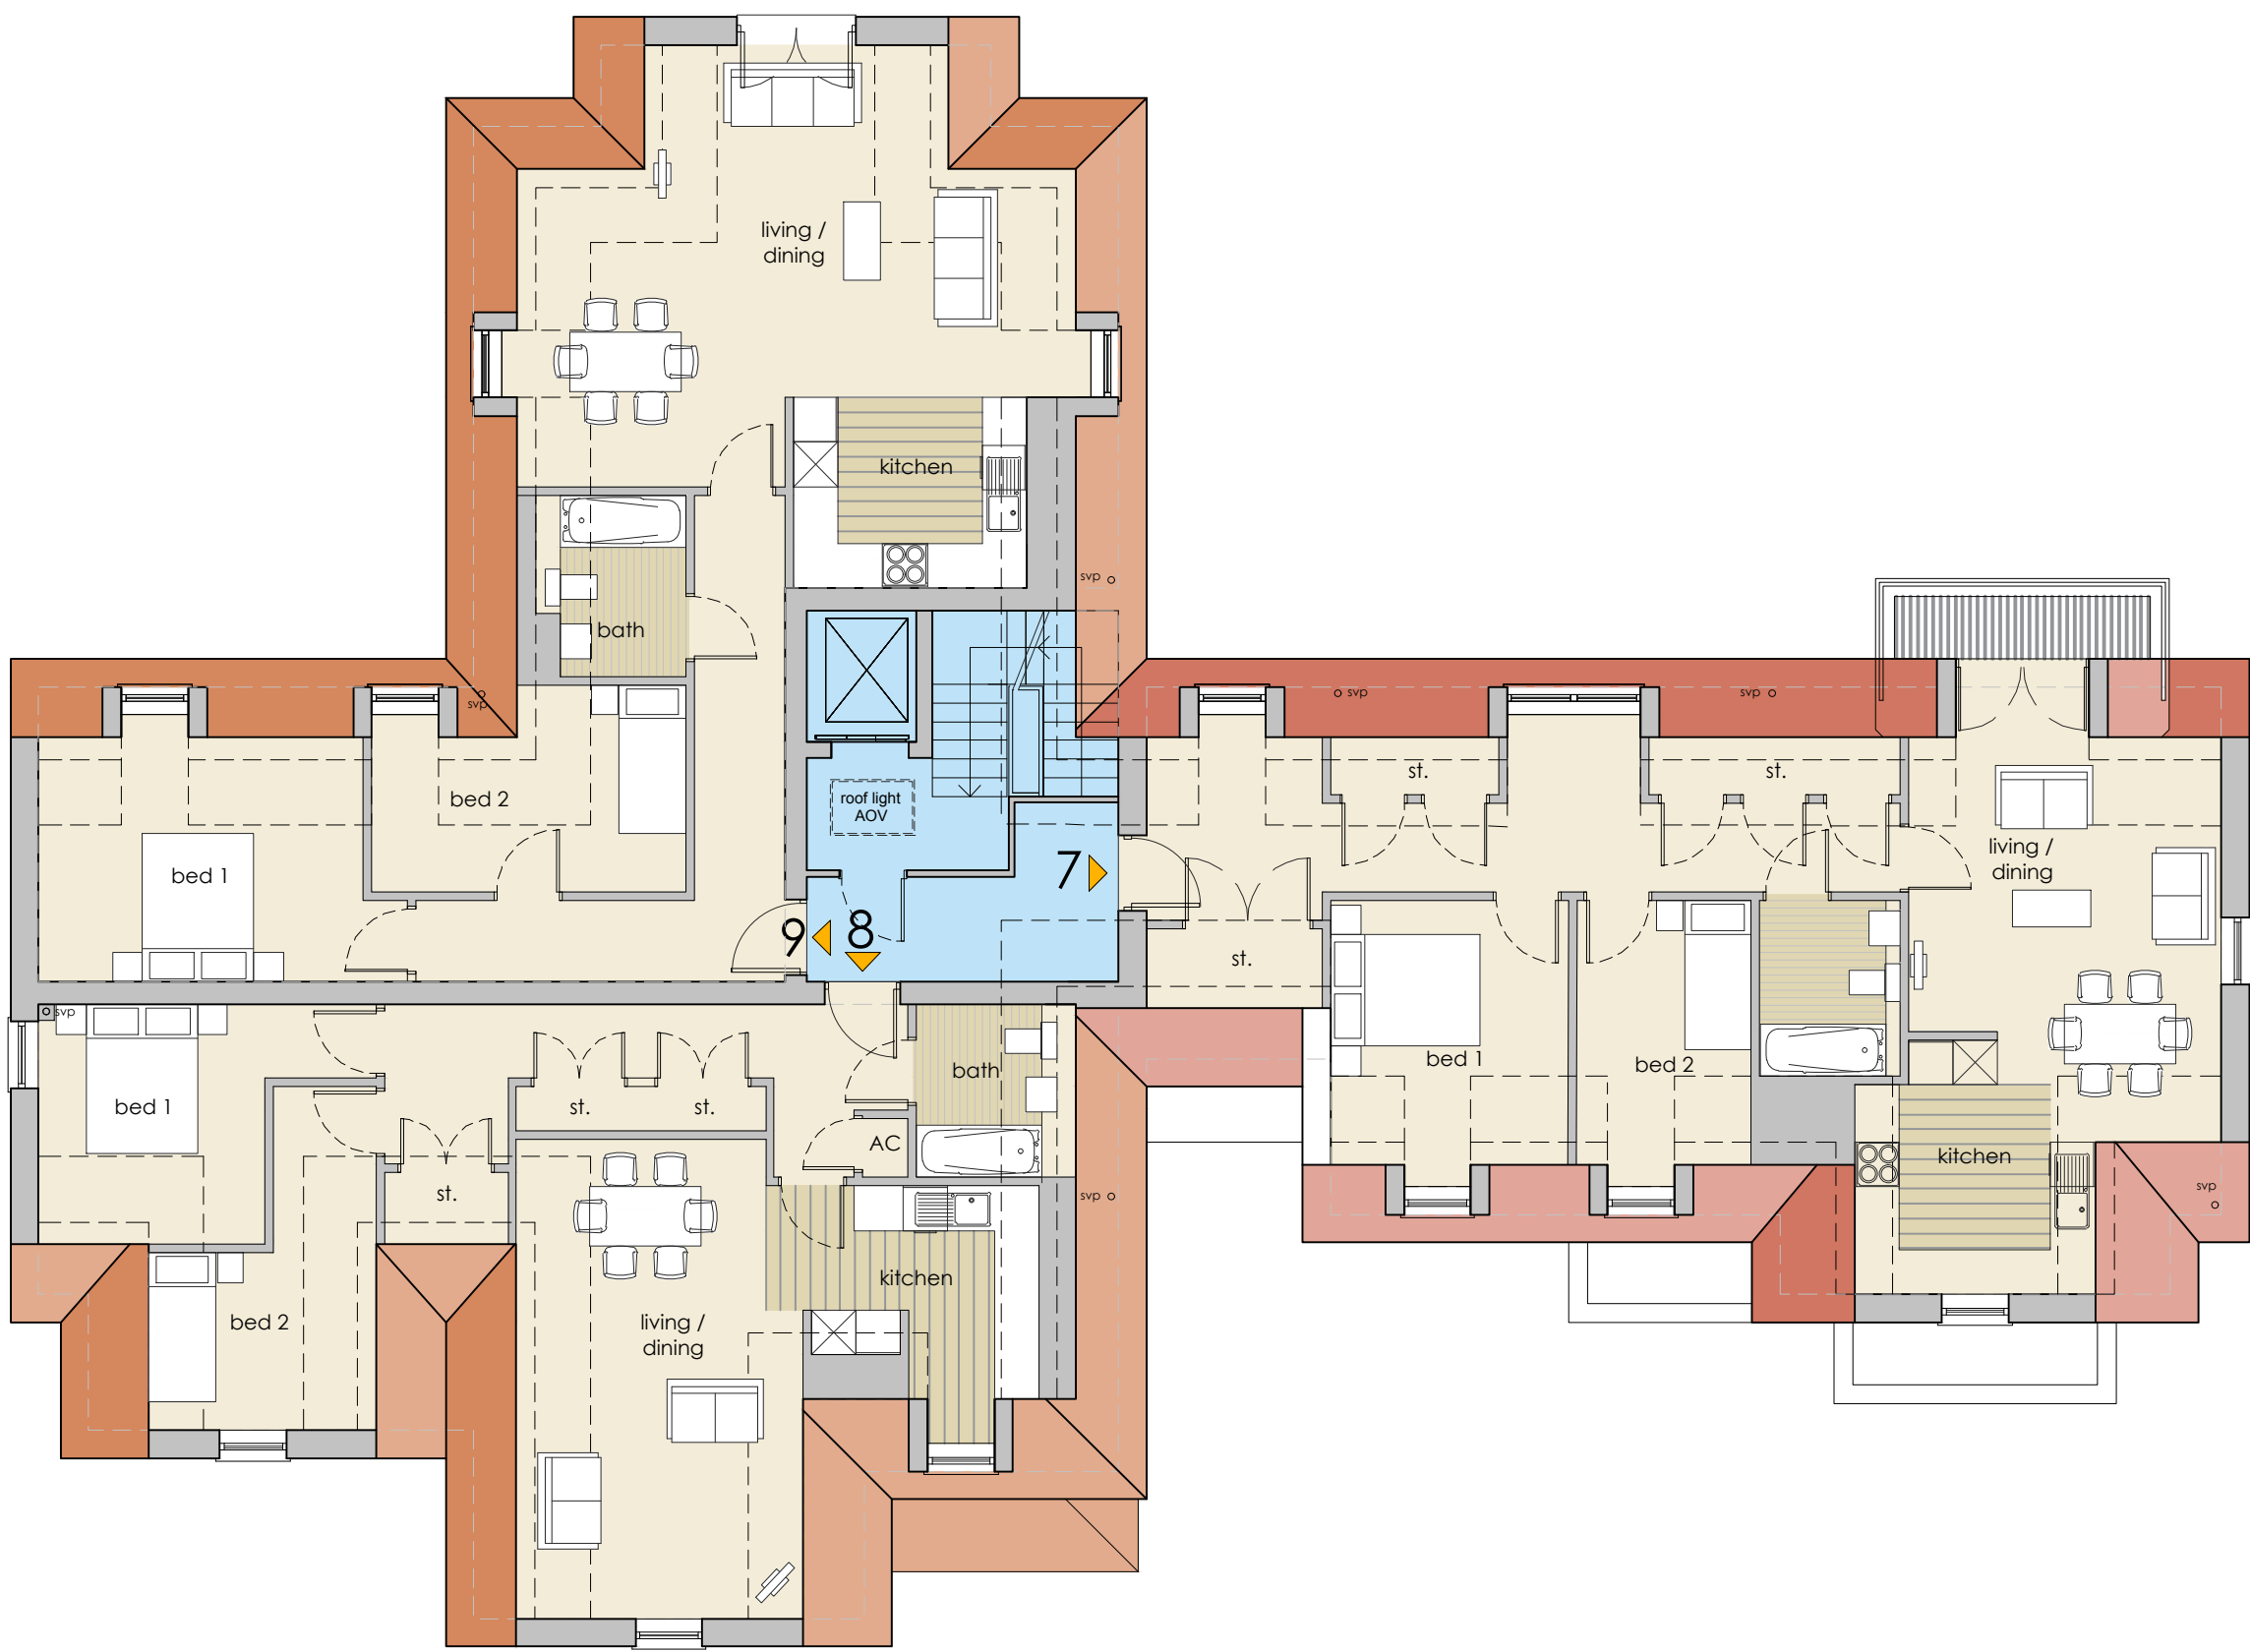

SECOND
floor plan

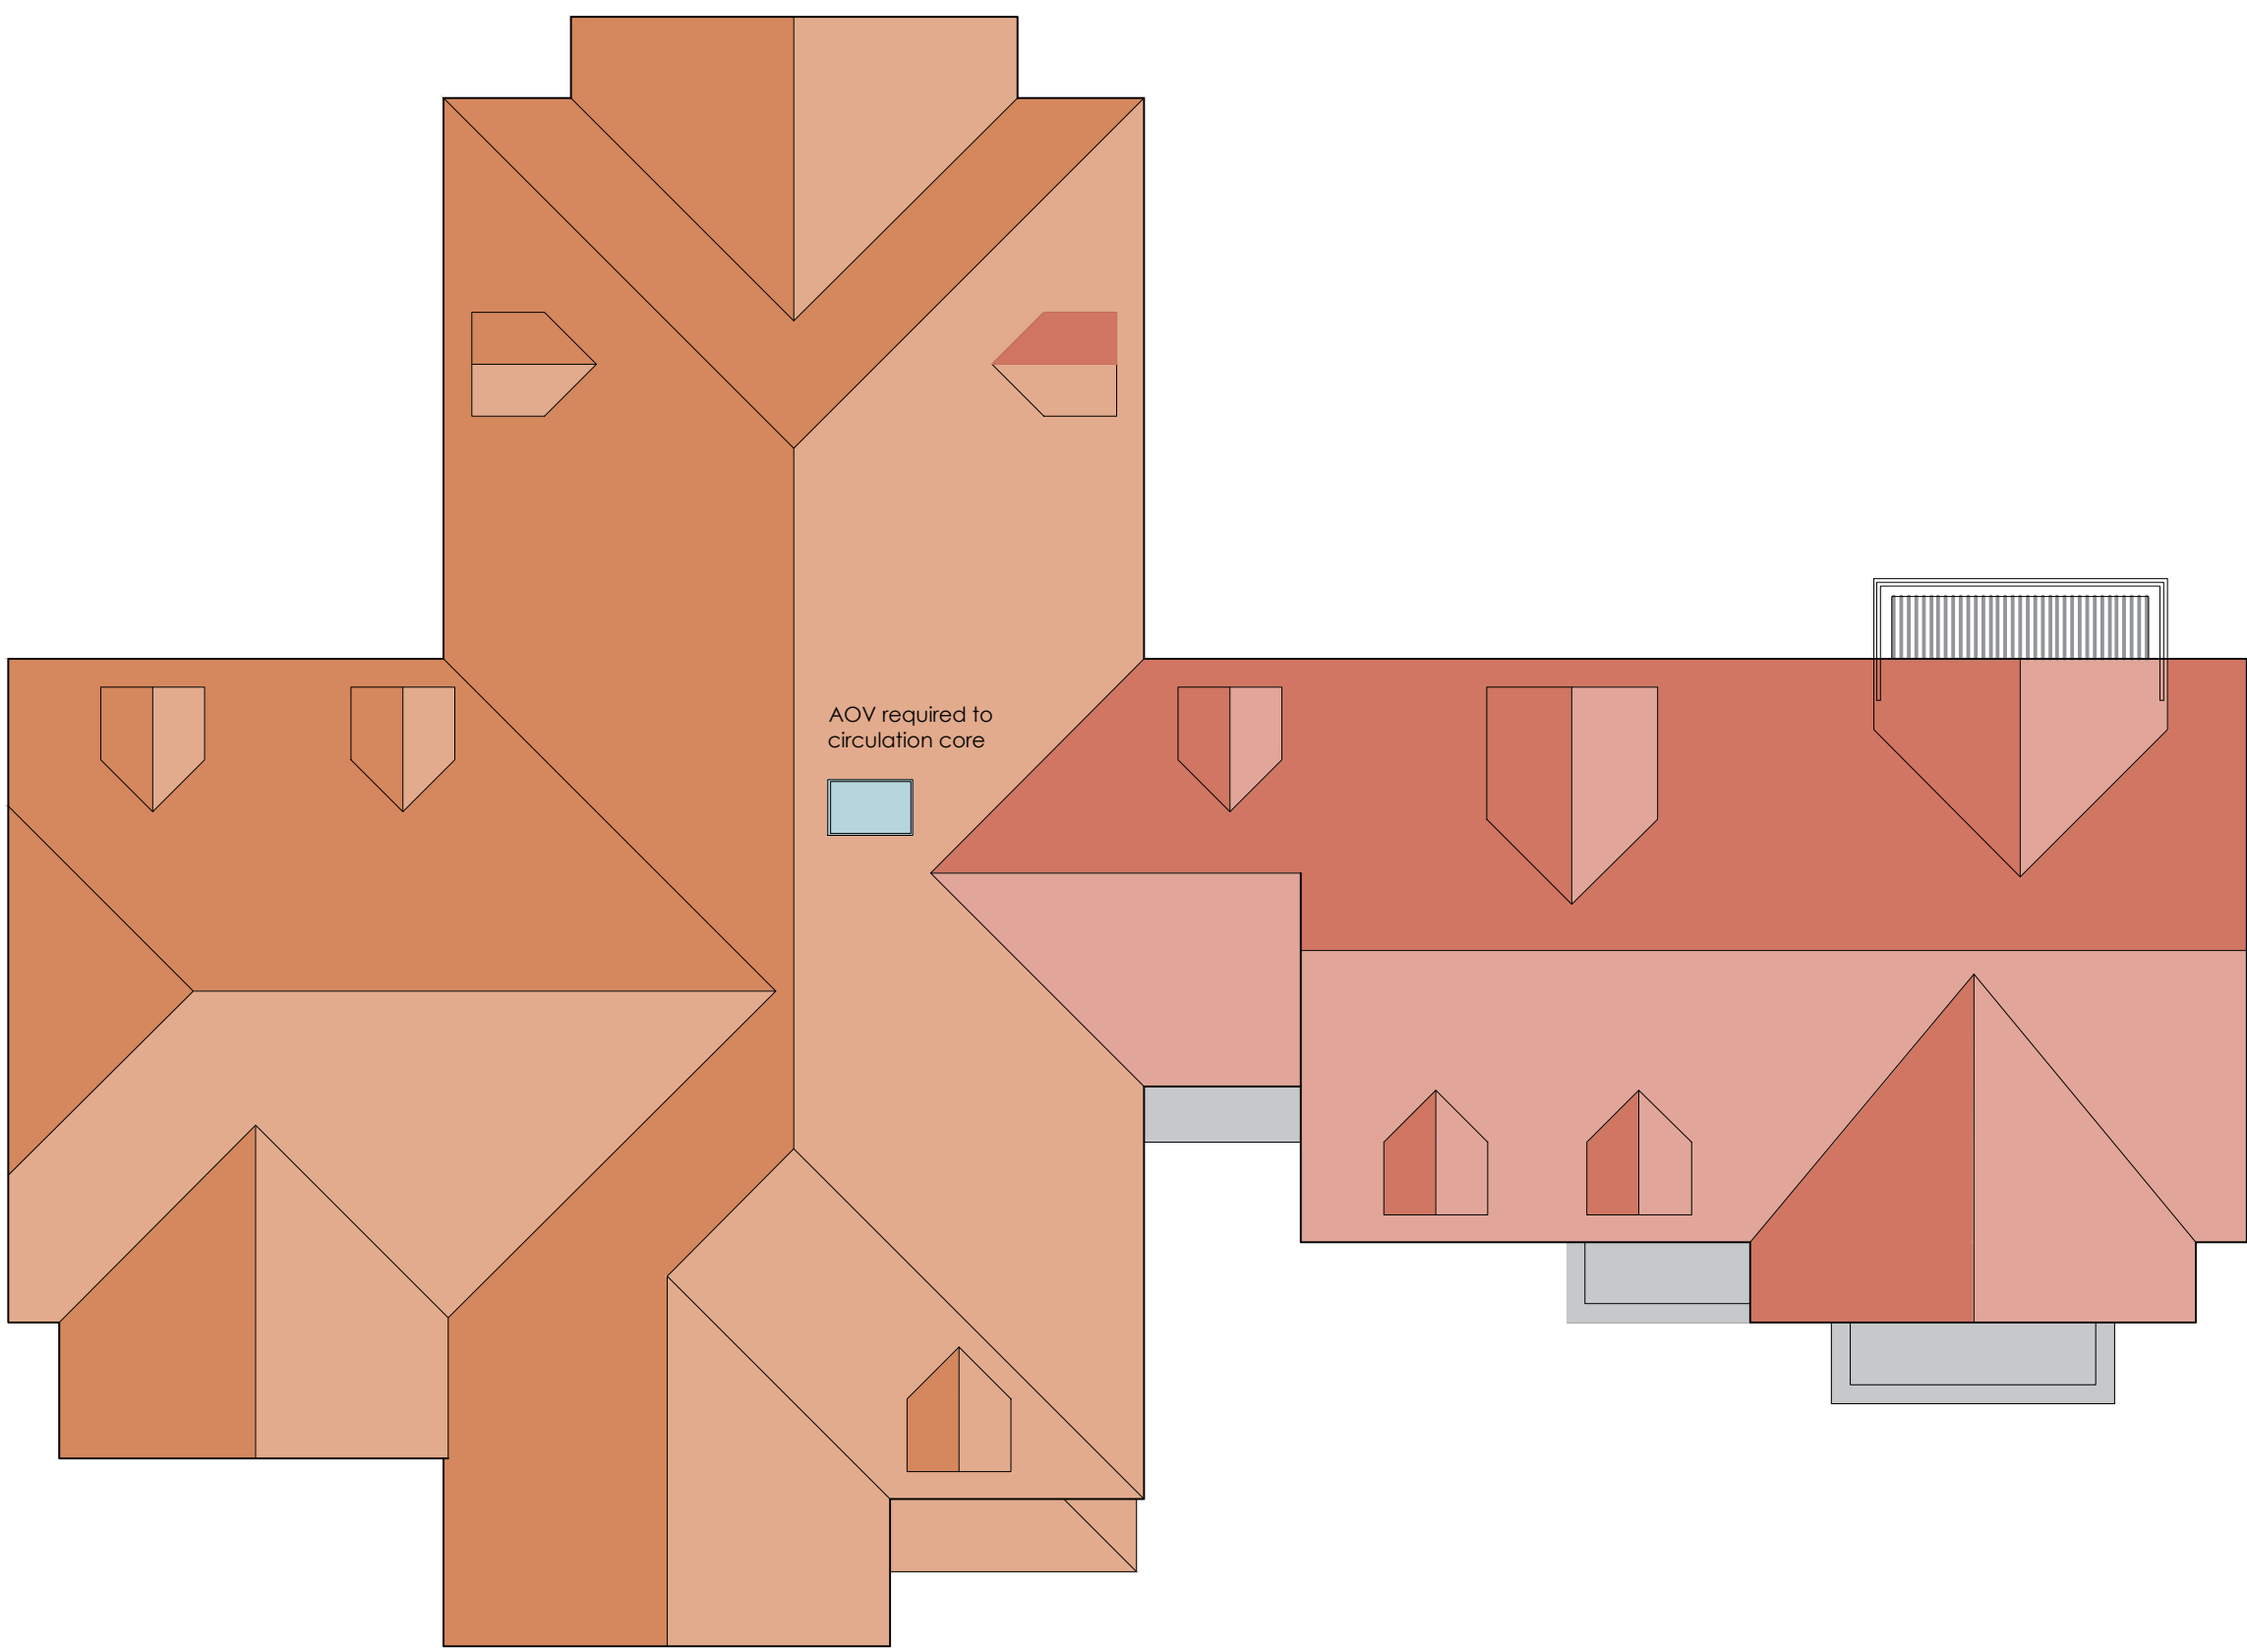

ROOF
floor plan

ACCOMMODATION

SECOND FLOOR		
FLAT	ACCOM	AREA
7	2 bedroom 3 person flat	80.1sqm (862sqft)
8	2 bedroom 3 person flat	75.3sqm (810sqft)
9	2 bedroom 3 person flat	80.8sqm (869sqft)