

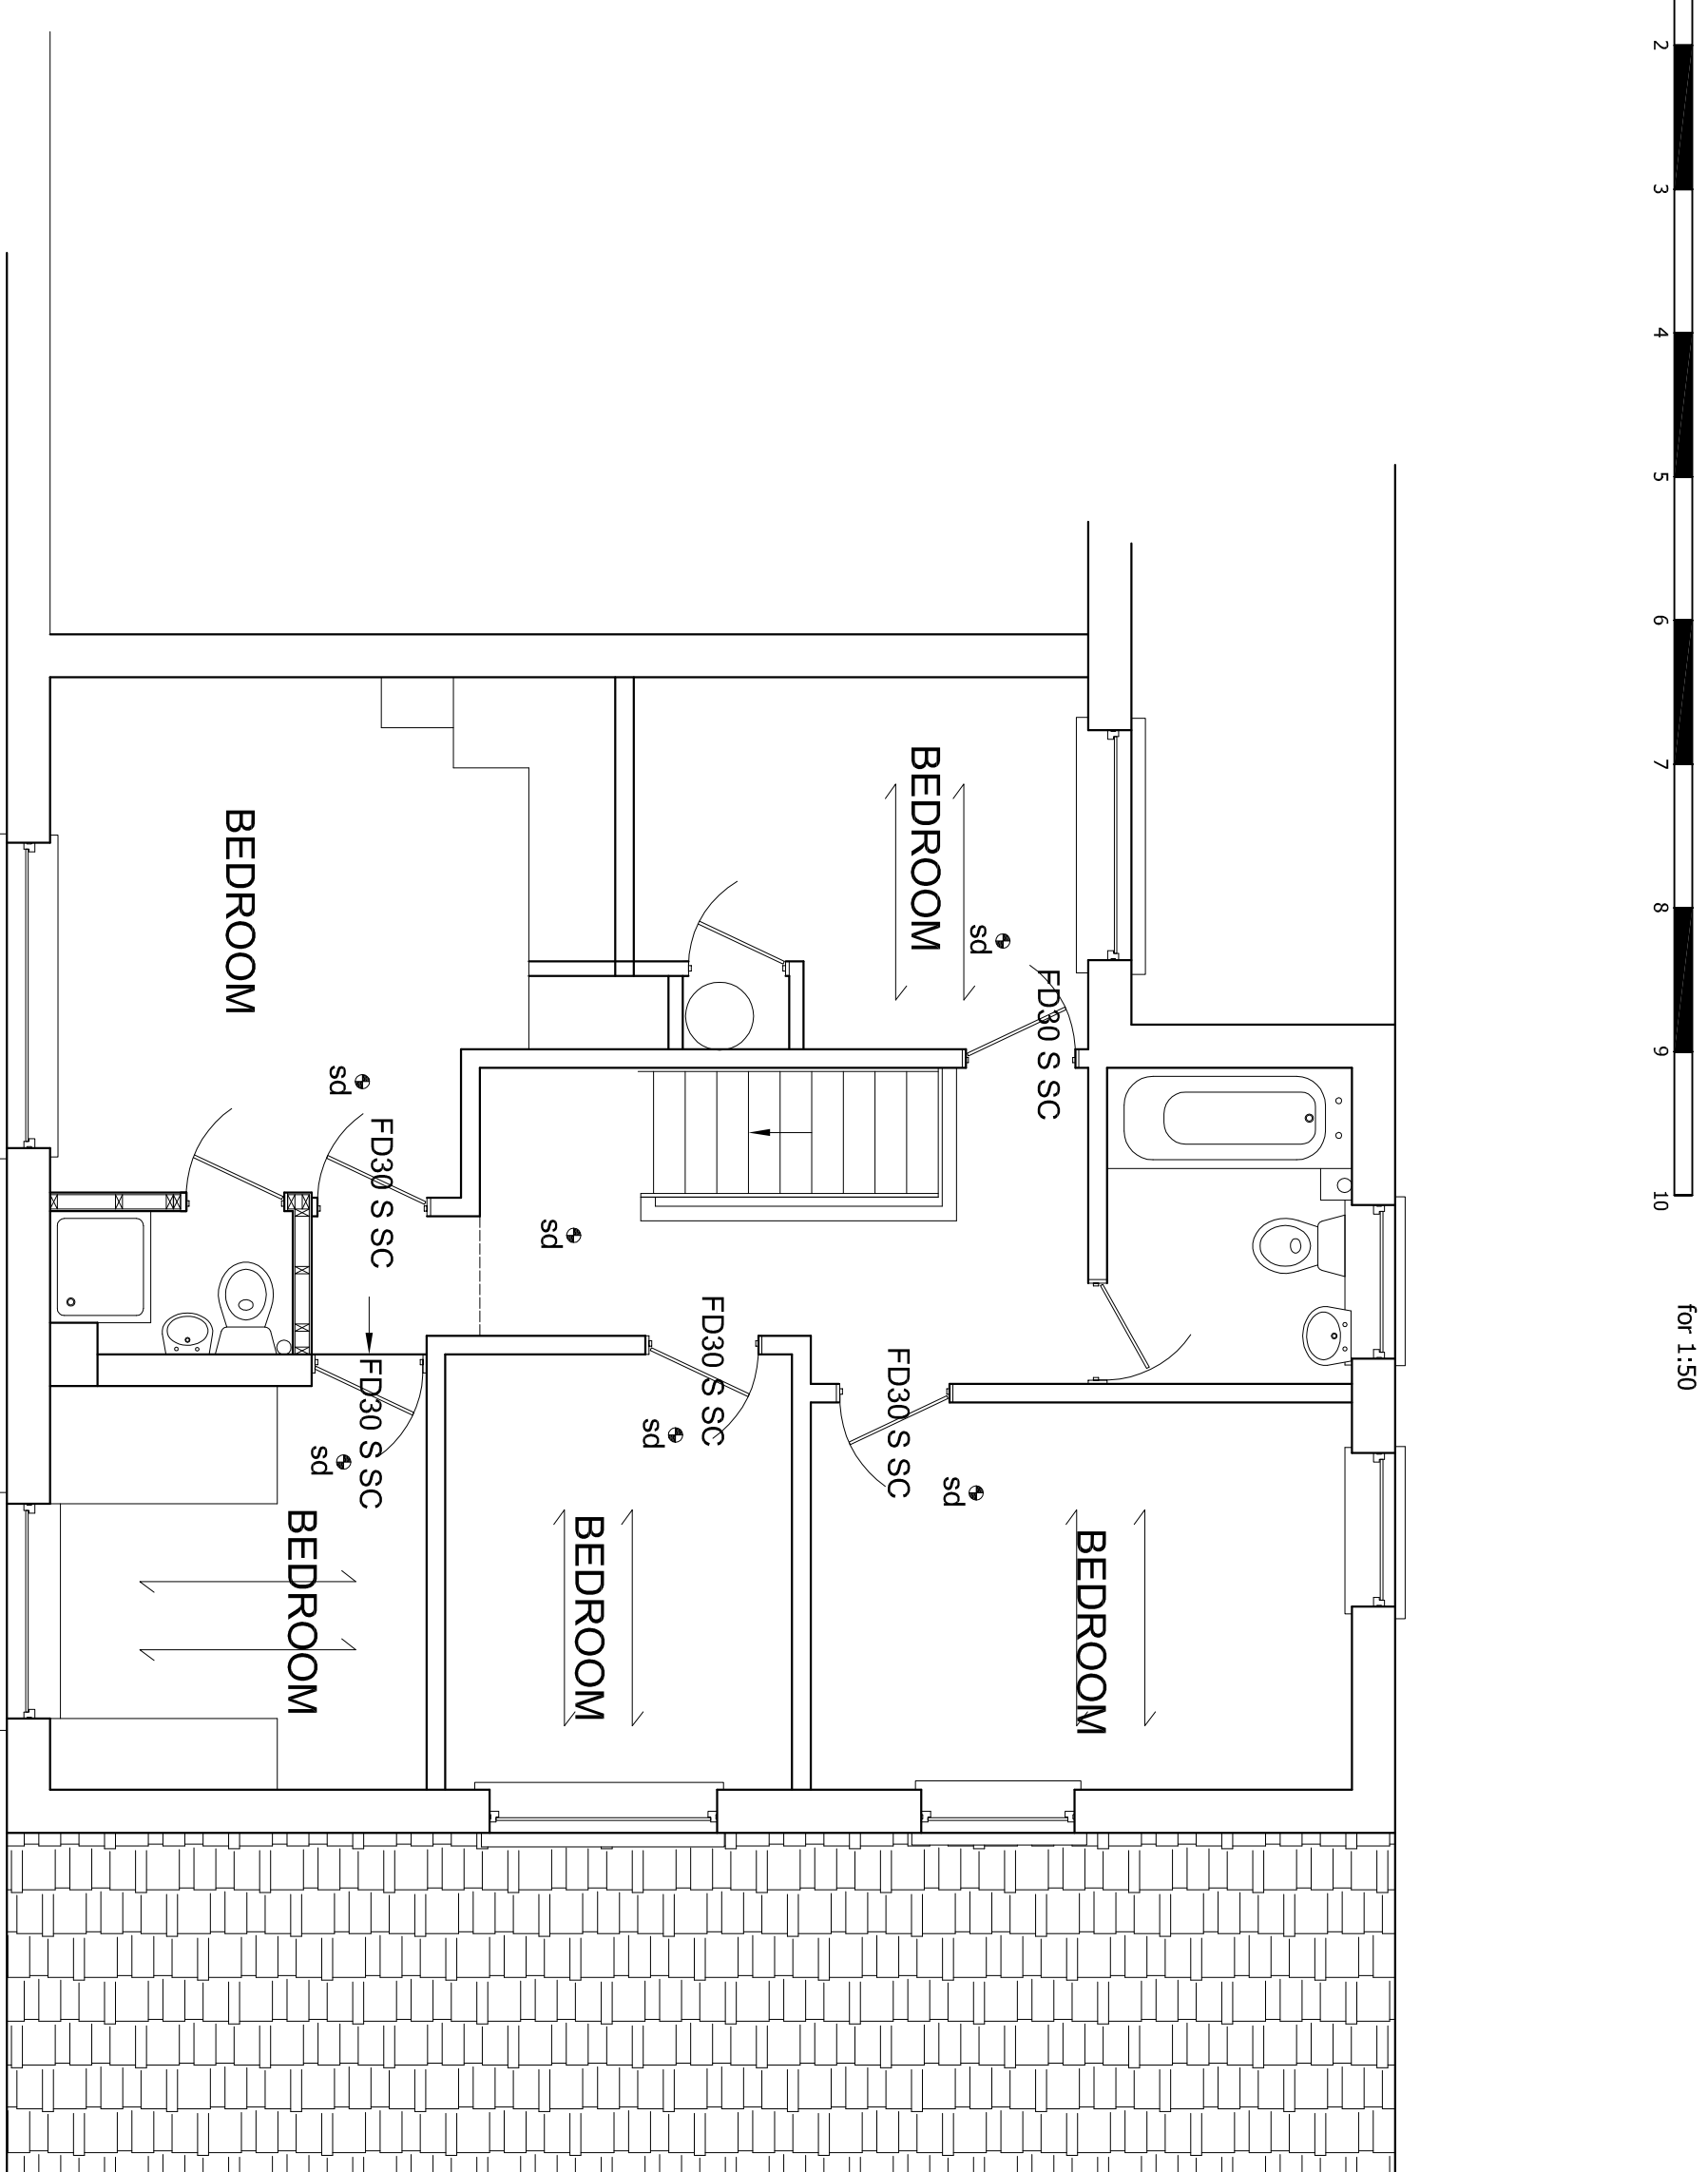
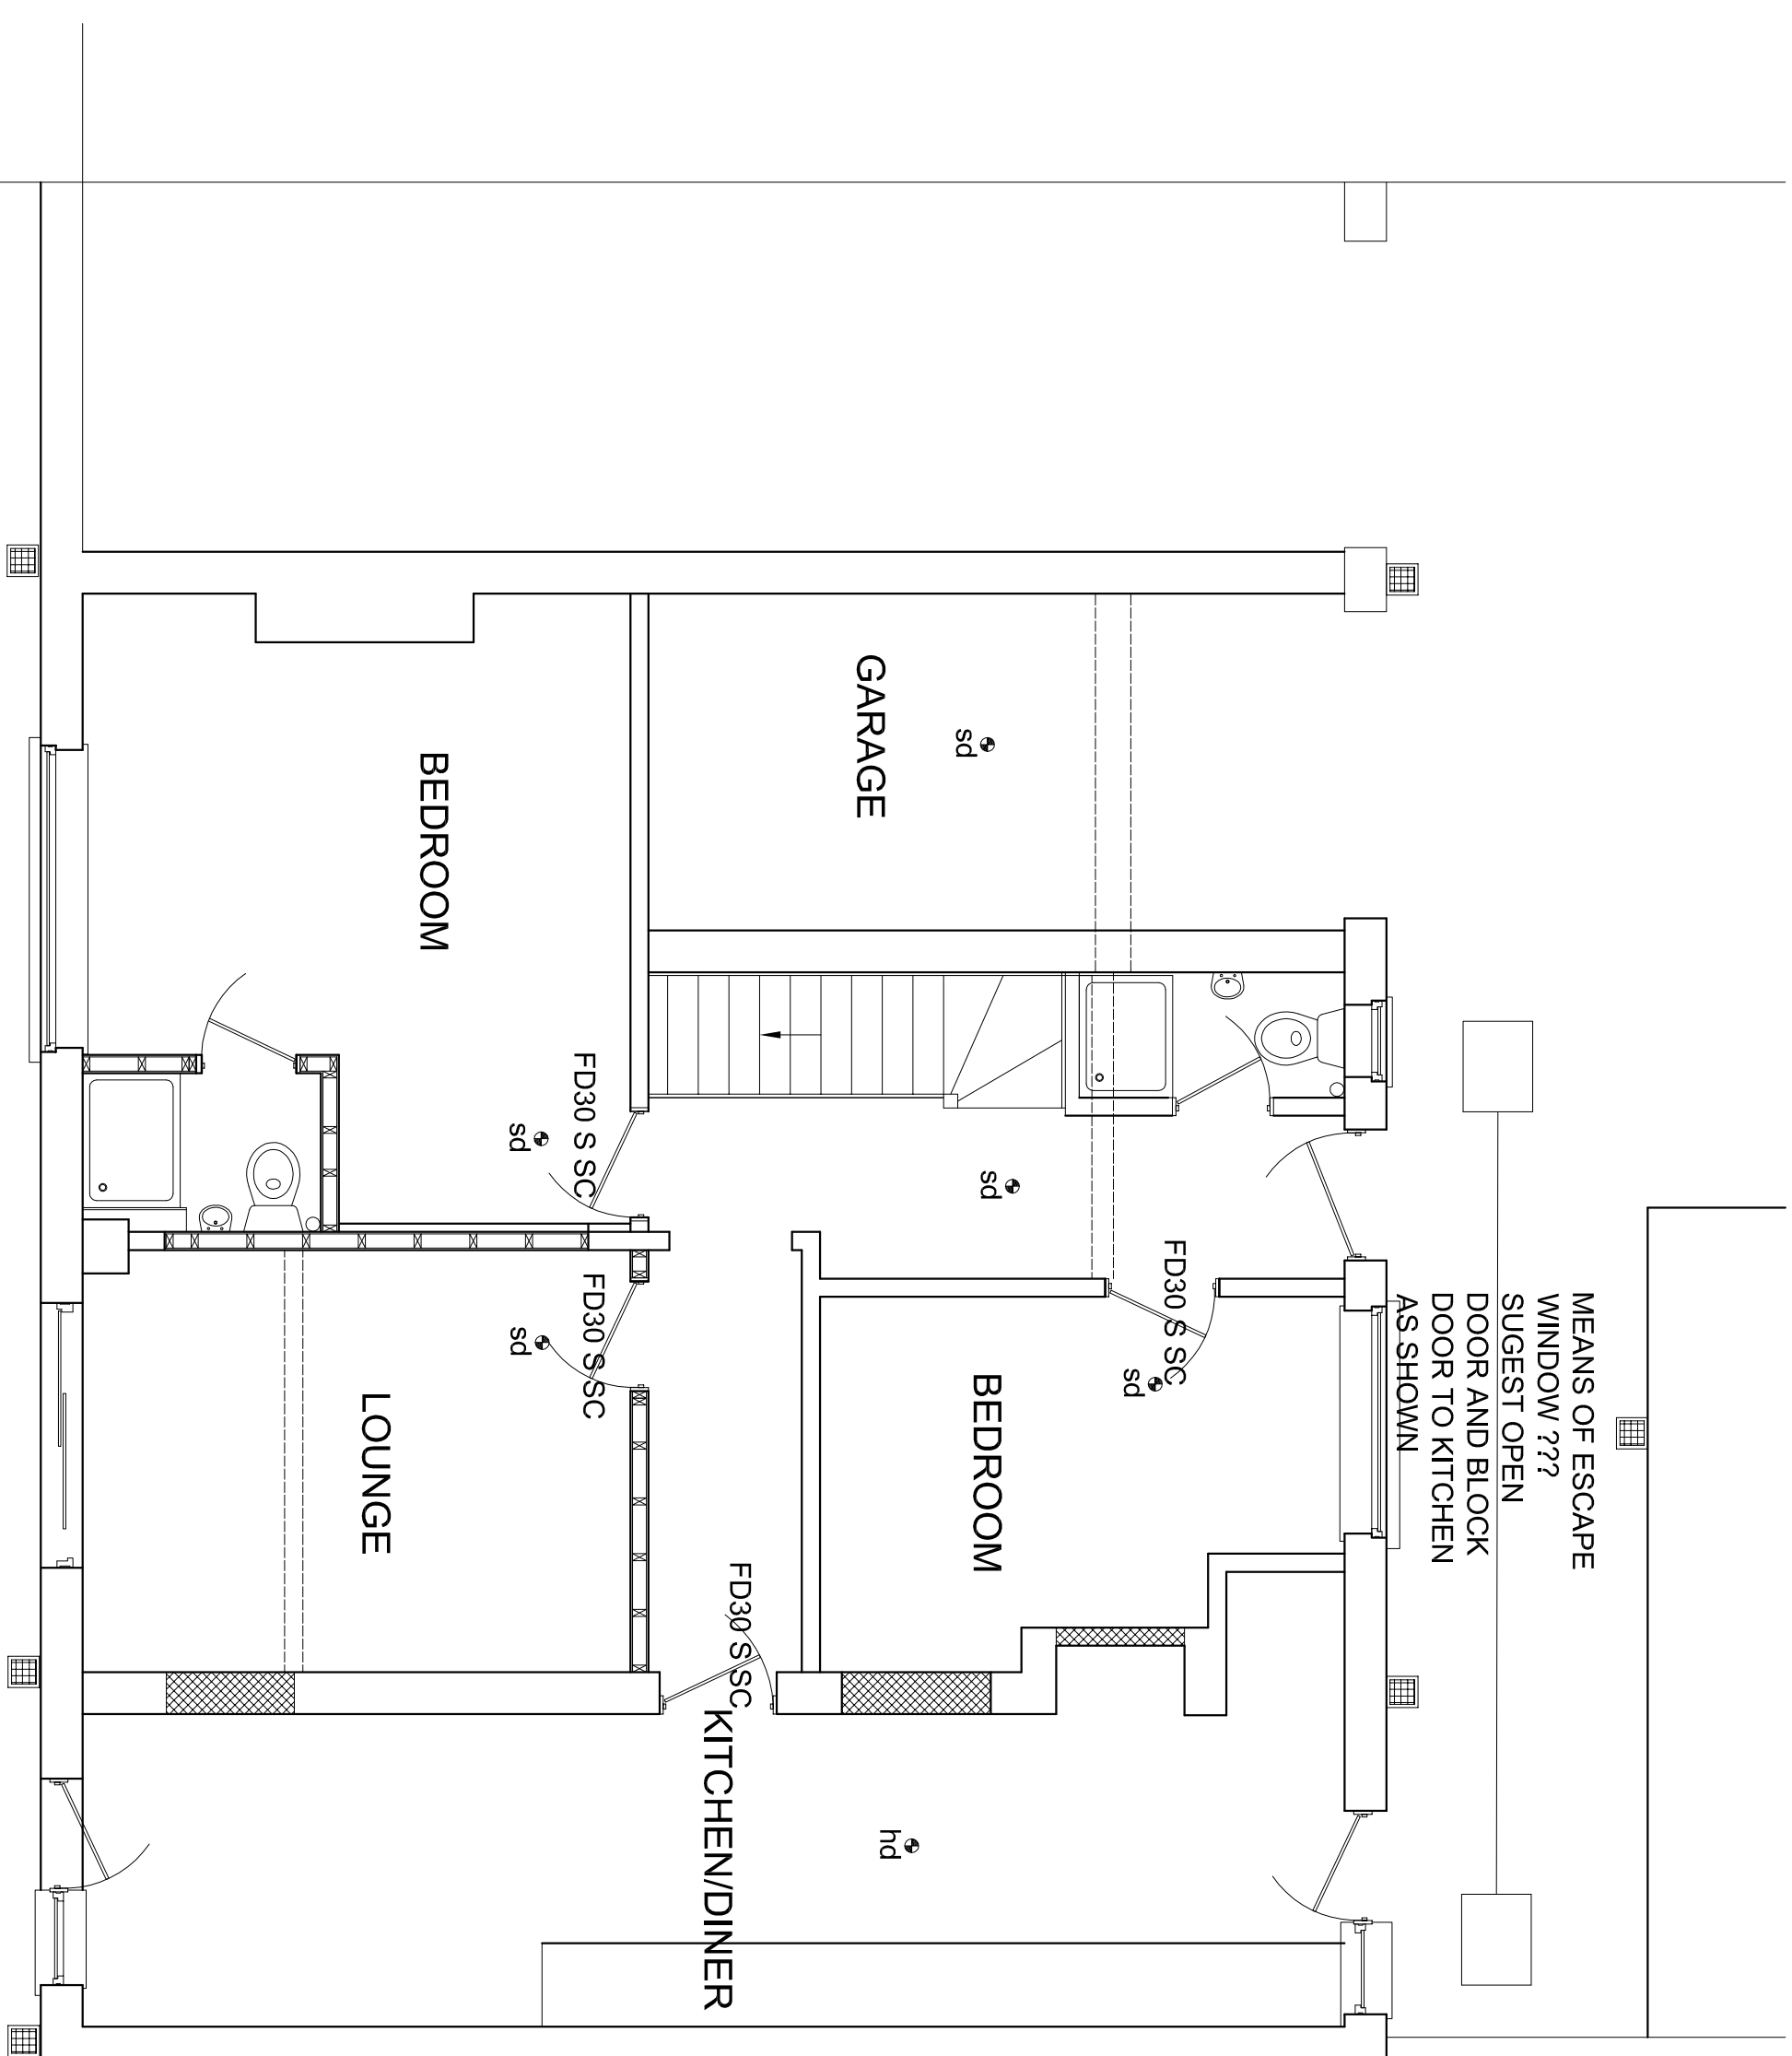
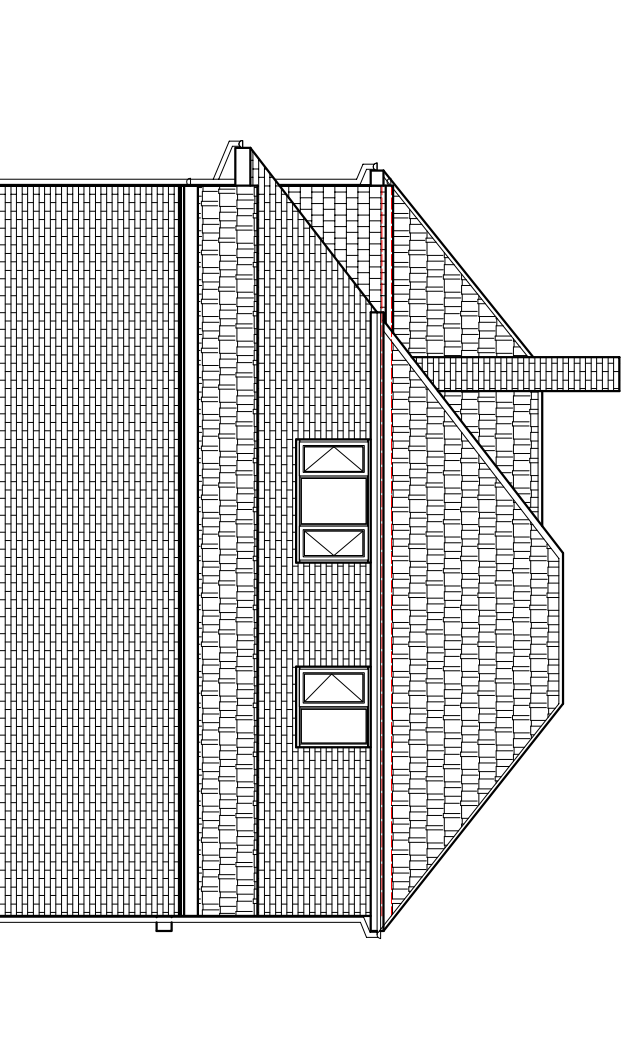


FOR BUILDING REGULATION PURPOSES

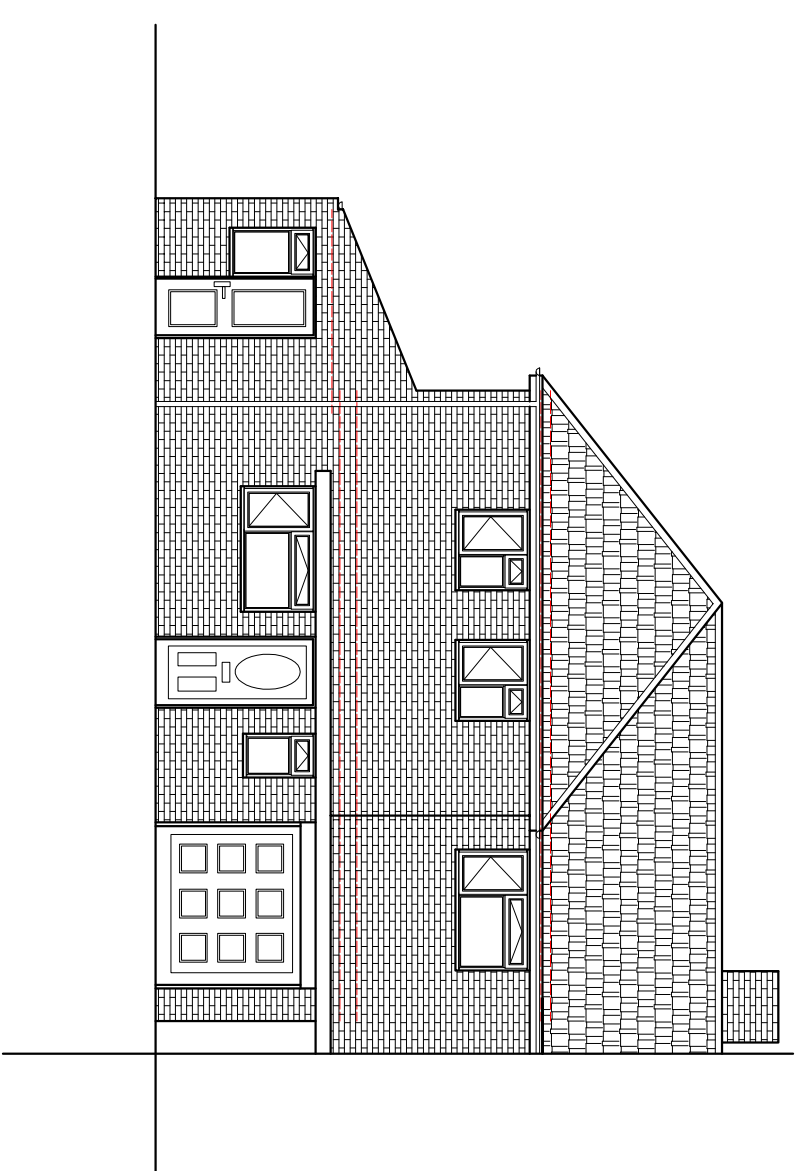

NOTES.

- (i) This drawing is not to be sealed by contractors , work to figured dimensions only, confirmed on site.
- (ii) This drawing is to be read in conjunction with all relevant architectural drawings, detailed specifications where applicable and all associated drawings in this series.
- (iii) Any discrepancy on this drawing is to be reported immediately to the owner for clarification.
- (iv) The contractor is responsible for all temporary works and for the stability of the works in progress.
- (v) Copyright for all drawings/designs part or full shall remain with KCL in accordance with the Copyright Act 1988

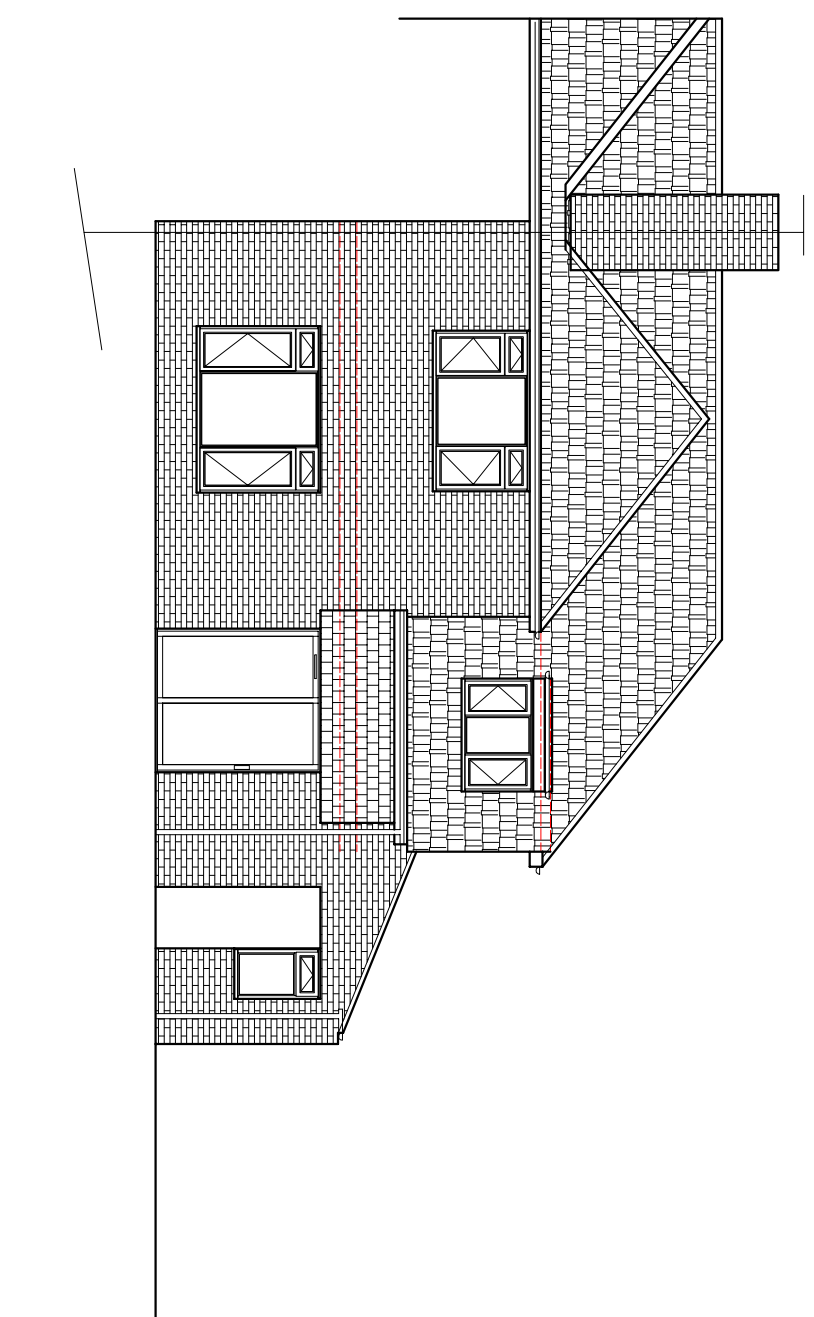

Revision	Date		
Client	Mr. A. Beck		
Project	39 Belmont Grove, Bedhampton PO9 3PT		
Title	Proposed		
  Building Advisor Ltd			
1:1 Draft View Howe Stacks BN3 9LX		TEL/FAX 01773 774867 Mobile 07767 481463 E-mail kelli@building.co.uk	
Scale	Date	Drawn	
1:50	Nov 2017	KEL	
Project No	Paper Size	Draw No	
	A1	002	
			