
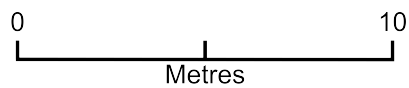


Land adj to 78 Serpentine Road

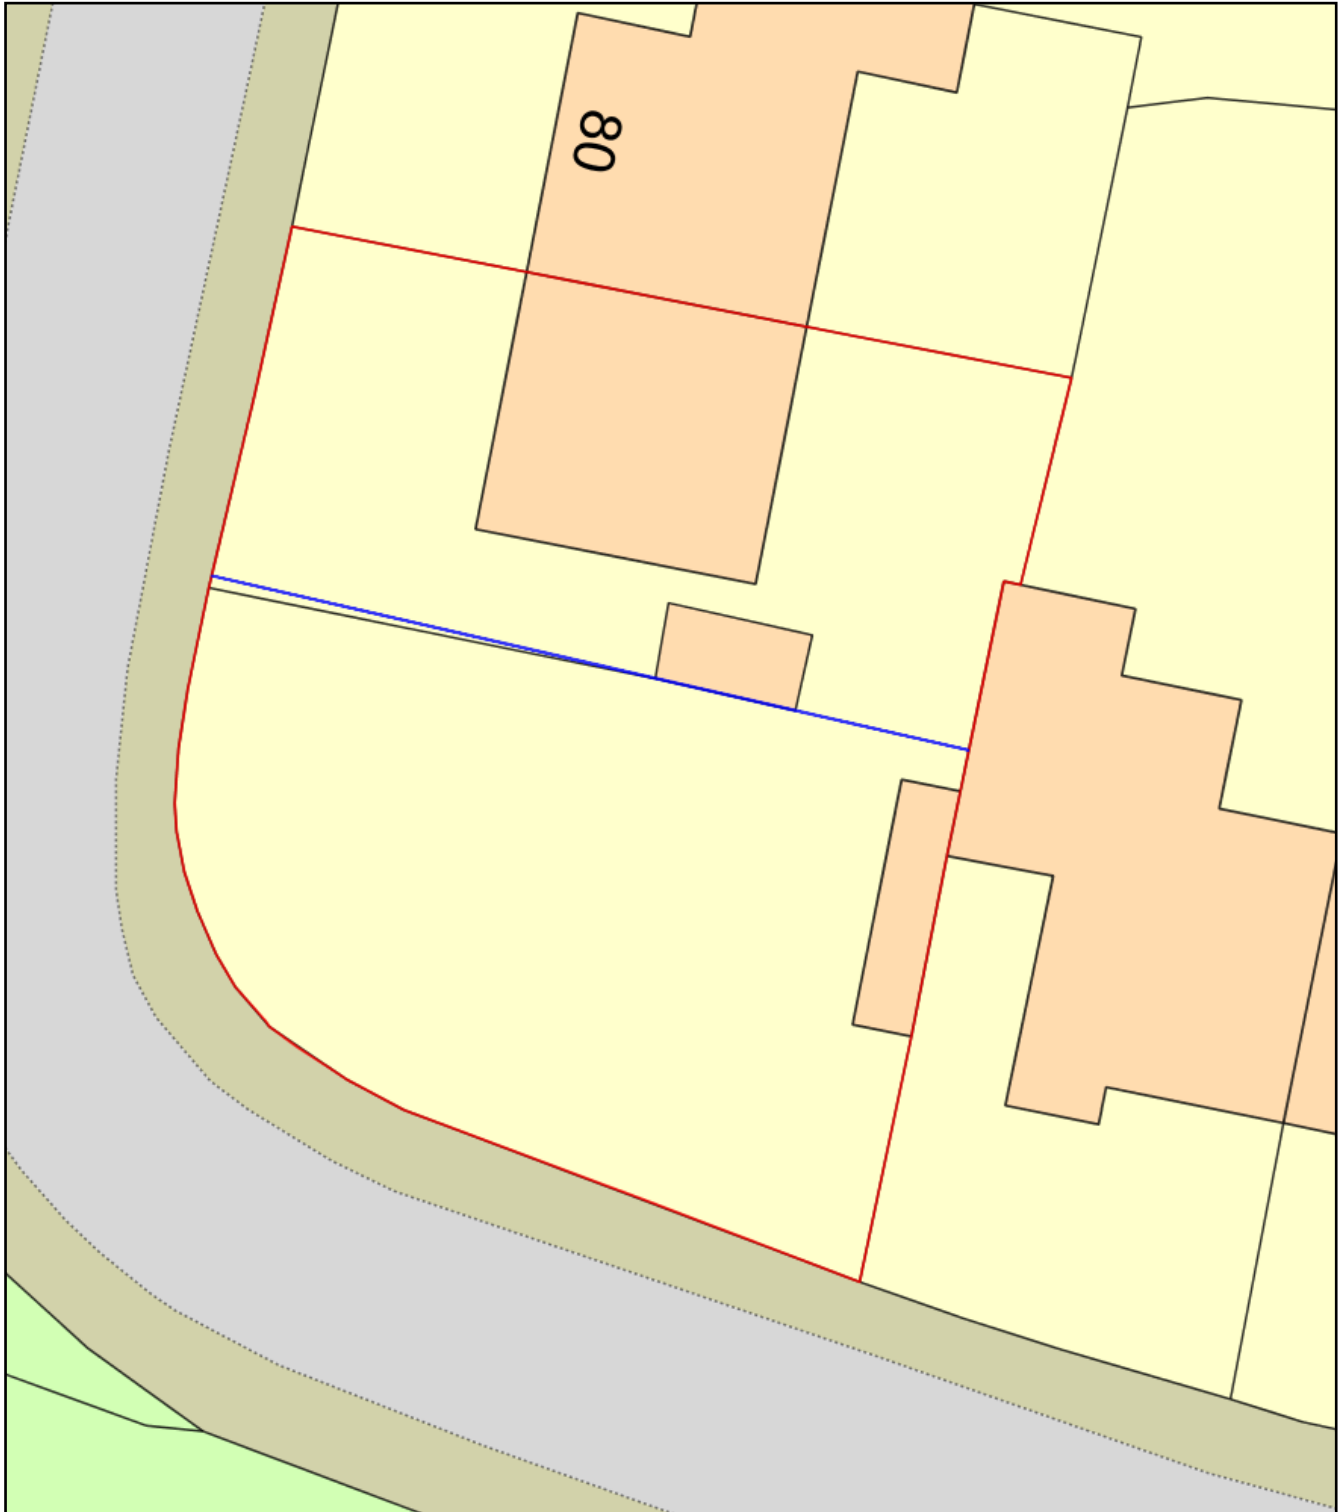

Plan Produced for: Thorns Young Ltd

Date Produced: 04 Jul 2018

Plan Reference Number: TQRQM18185154757663

Scale: 1:200 @ A4