

NOTES

- 1) This drawing is the copyright of Rosenthal Architectural Services and cannot be reproduced without written authority.
- 2) This drawing should be considered preliminary as it may form part of a contract. It is not to be used for construction purposes without the written approval of the Building Regulation Authority. No building work should commence until the relevant approvals as required by law have been obtained.
- 3) This drawing if appropriate should be read in conjunction with the structural engineer's drawings and calculations and the Building Regulation specification. Any discrepancies found between associated documentation should be referred to the relevant professional for clarification prior to any building work and/or any adequate fabrication work being carried out.
- 4) Whilst every effort has been made to identify existing visible underground drainage/services, these are Assumption's and it is the contractors responsibility to ensure a survey is carried out to verify and identify any underground services prior to the commencement of any construction work. It is the contractors responsibility to ensure any work carried out with the Water Authority, it is the homeowners responsibility and at the home owners cost, risk of the build being altered or turned down by the water authority.
- 5) Whilst every effort has been made to ensure dimensions are correct, it is the contractors responsibility to check all dimensions on site prior to any building work commencing.
- 6) All works are to be carried out in accordance with current Building Regulations British Standards Codes of Practice manufacturers recommendations and to the approval of the Building Control Inspector including the issuance of all requisite notices and the provision of appropriate certificates of testing and commissioning on completion.
- 7) It is the responsibility of the contractor to ensure that the contractor and to ensure all building work is carried out in compliance with current Construction Design and Management (CDM2015) regulations and current Health and Safety legislation.
- 8) These plans may be subject to Planning & Building Regulation Approval or any other statute in law before the commencement of building works.

M 1:100 0 1 2 3 4 5
M 1:50 0 0.5 1.0 1.5 2.0 2.5

Proposed FF Plan

Mr & Mrs Storey
1 Topaz Grove,
Waterlooville,
Hampshire,
PO7 8ST

Design 3A - 12.06.18

CLIENT NO:

DRAWN: DS


JOB NO:

DATE:
06.06.18

SCALE @ A3: 1:50

PG NO: 04

PATIO AREA

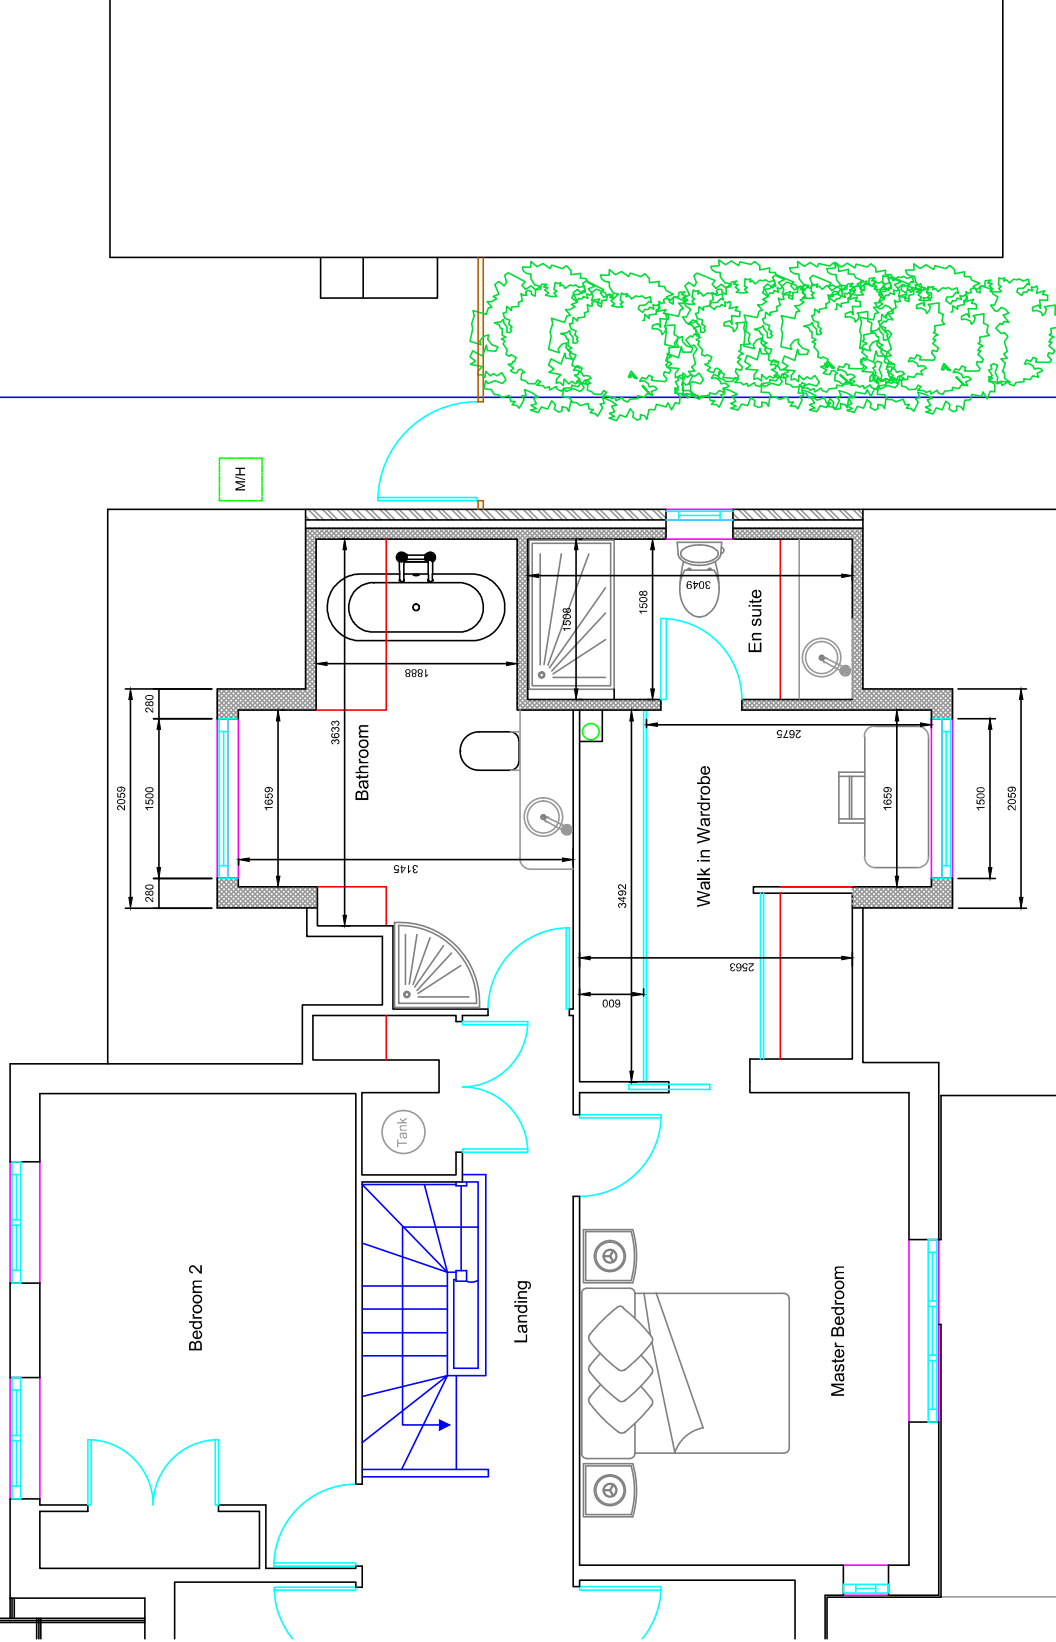

M/H