


THE COLOURS USED IN THE MODELS MAY NOT REFLECT THE TRUE REPRESENTATION OF THE PROPOSED PLAN.

CGI FIRST FLOOR INTERNAL MODEL

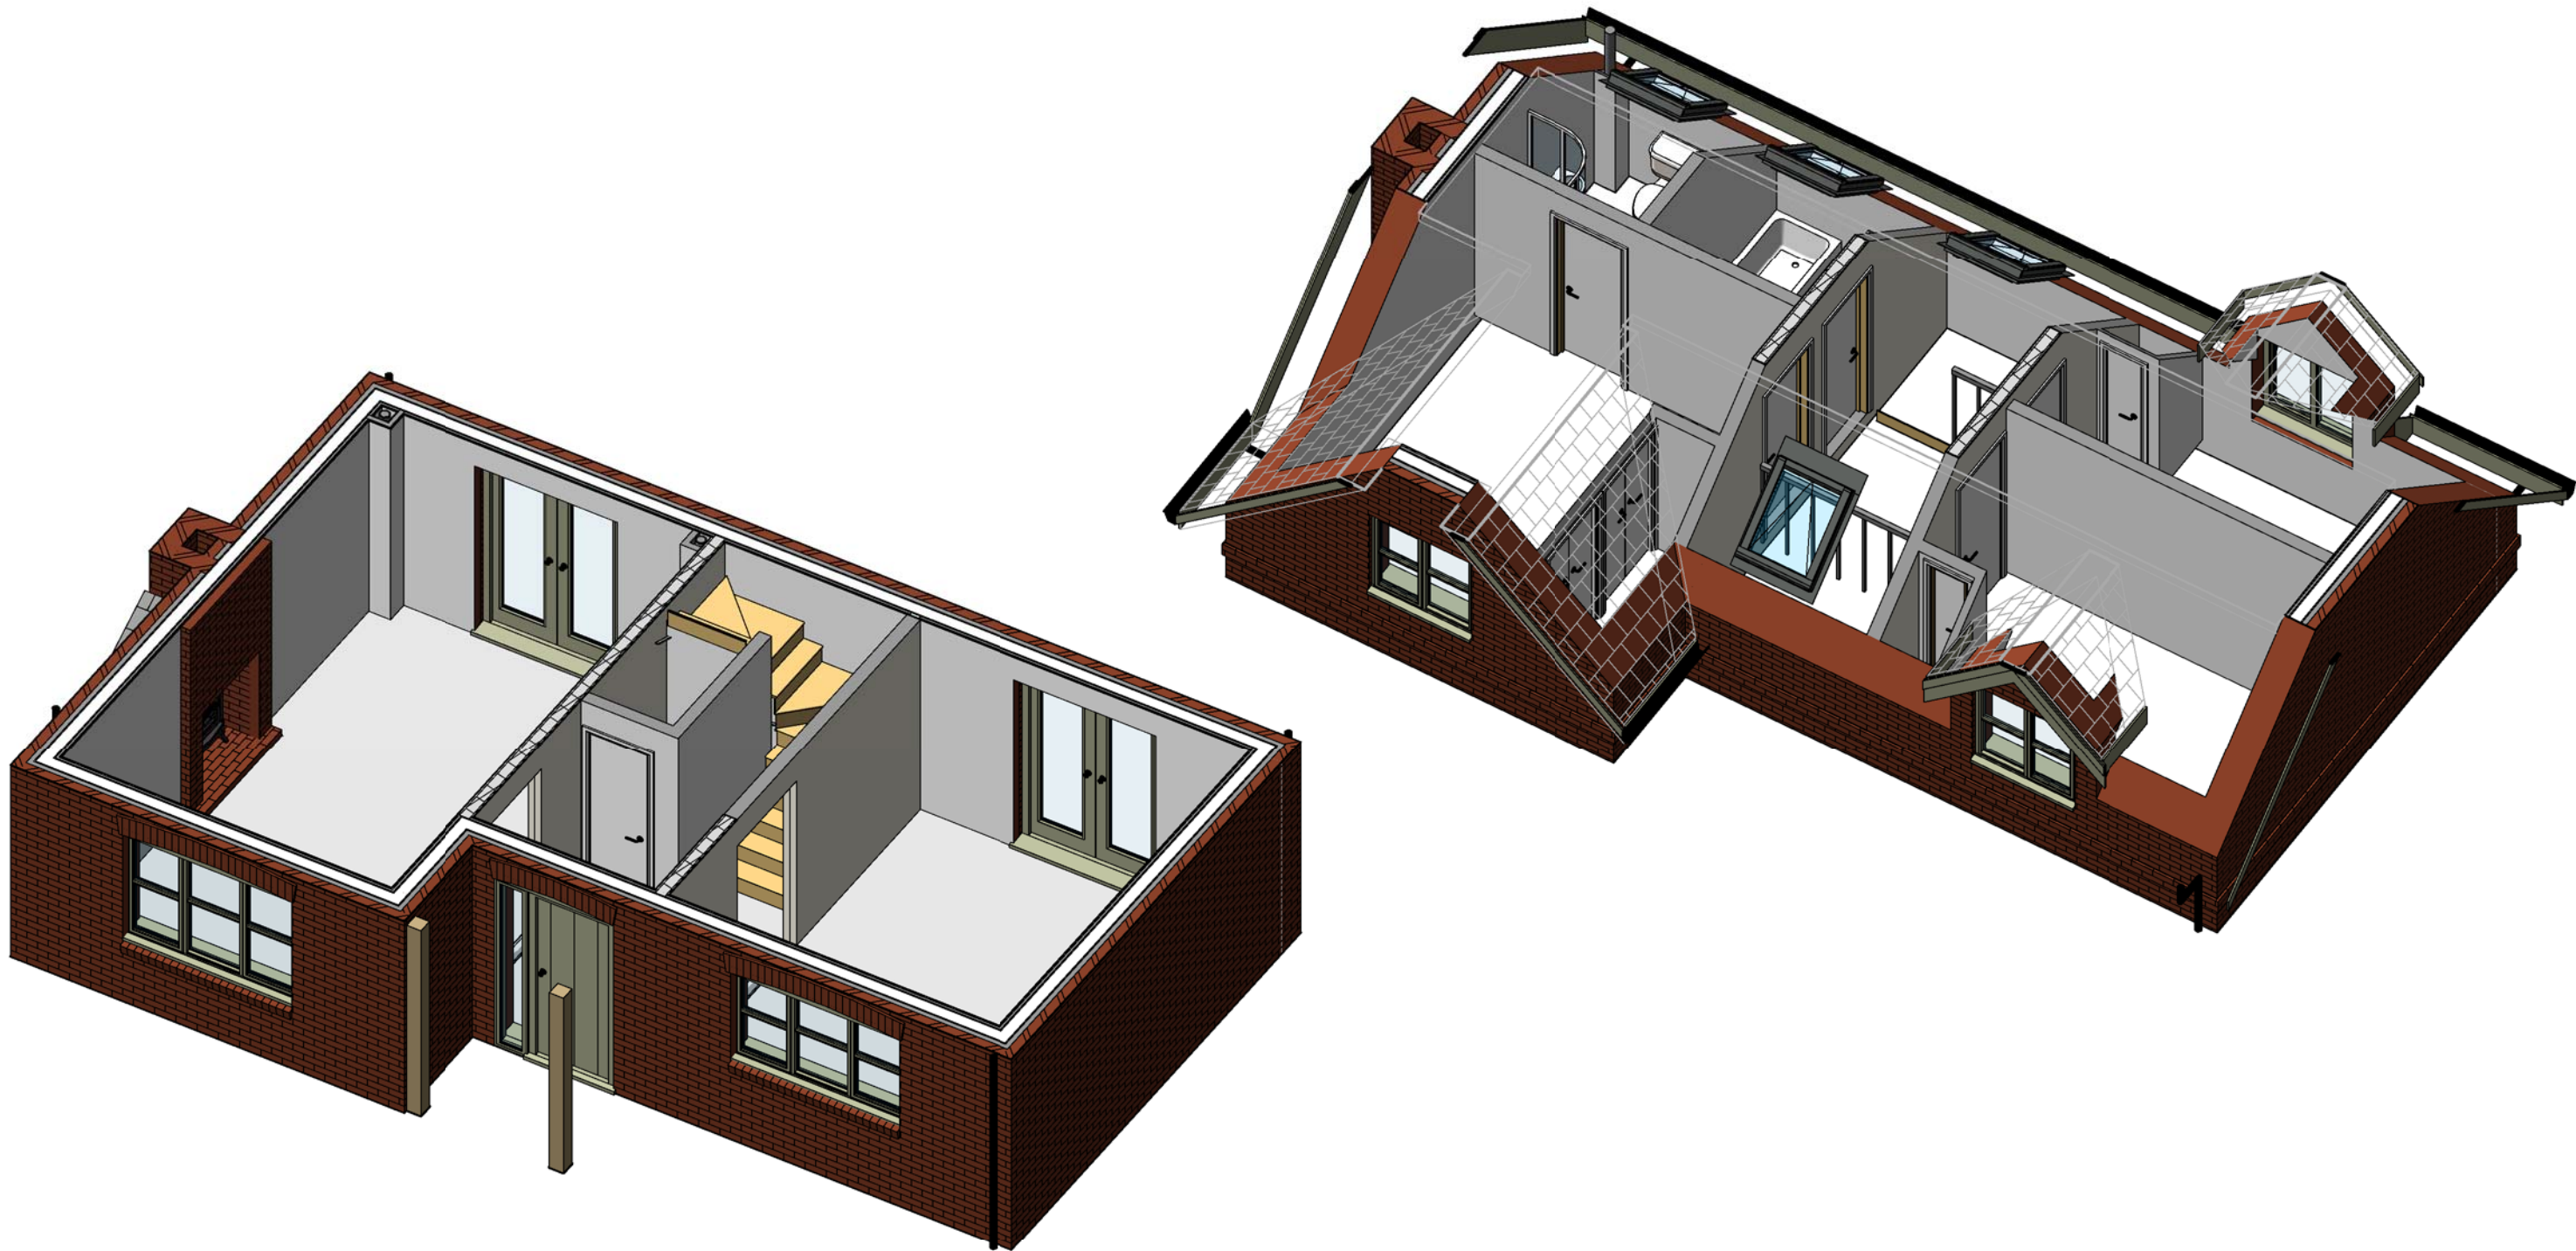

CGI GROUND FLOOR INTERNAL MODEL



The Planning Service
Office, 135 North Lane
Clanfield, Waterlooville
Hampshire PO8 0RL

T: 023 92 597364
F: 0845 519 1103
E: info@theplanningservice.co.uk

Scale is correct when printed to the stated ISO size. Figured dimensions are to be used in preference to scaled sizes and all dimensions must be checked on site by the contractor before commencing work. All dimensions in mm (millimeters) unless otherwise stated. The contractor is to ensure the works are inspected and completed to the satisfaction of the local authority. Compliance with building regulations is not to be assumed.

No deviation from this drawing will be permitted without the prior written consent of the designer. Under the provisions of the copyright act 1988, the copyright of this drawing and the work contained therein remains the property of the designer (the planning service), and may not be reproduced in any form whatsoever without prior written consent.

Under the construction (design and management) regulations 2015 (CDM2015) all design work for both residential and commercial development are to conform to those regulations. E&EO.

Steven Kendall
Land behind 55 New Road,
Havant PO9 1DD with access
via James Road

PROPOSED INTERNAL CGI VIEWS

Project number	0212	P014
Date	10/05/2018	
Drawn by	JJ	
Project Status	Planning	Scale @ 100% A3