

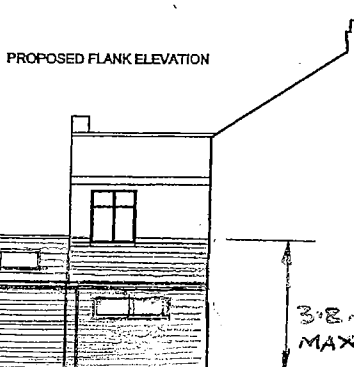
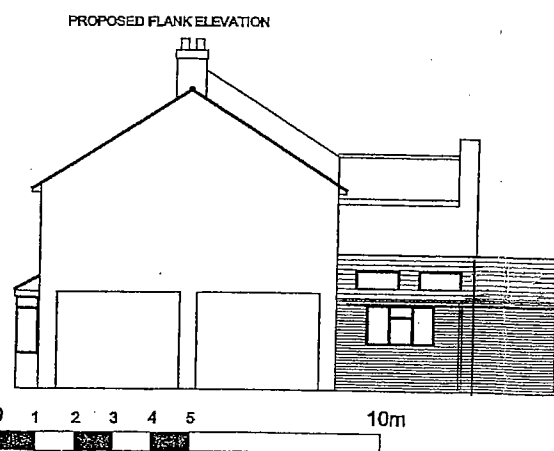
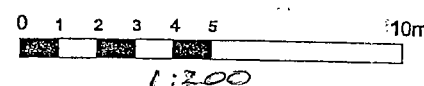
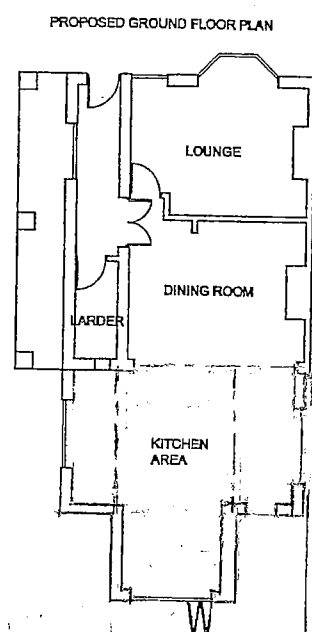
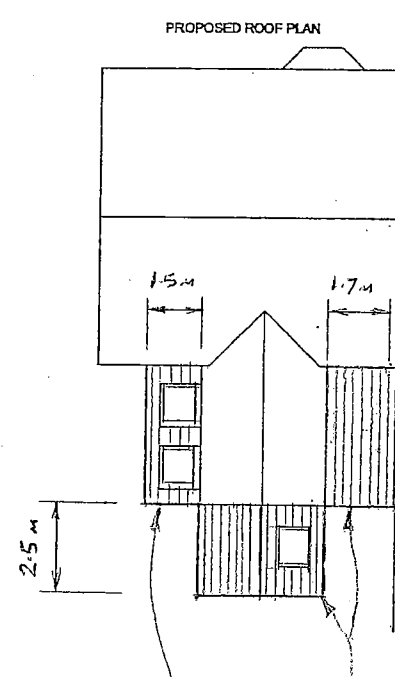
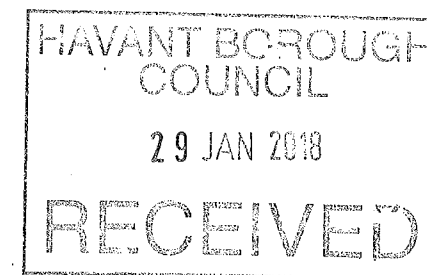
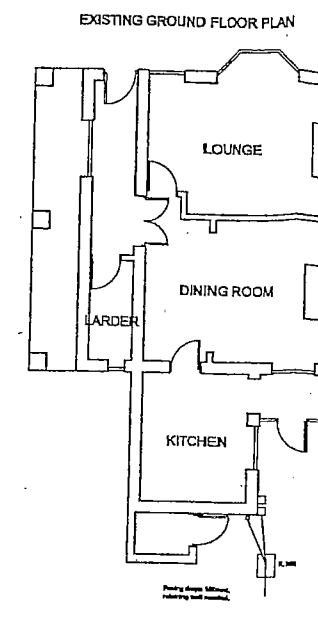
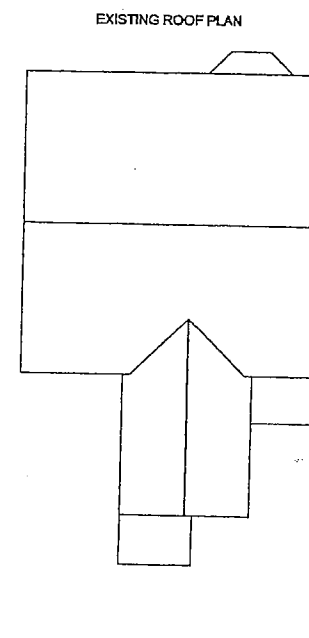


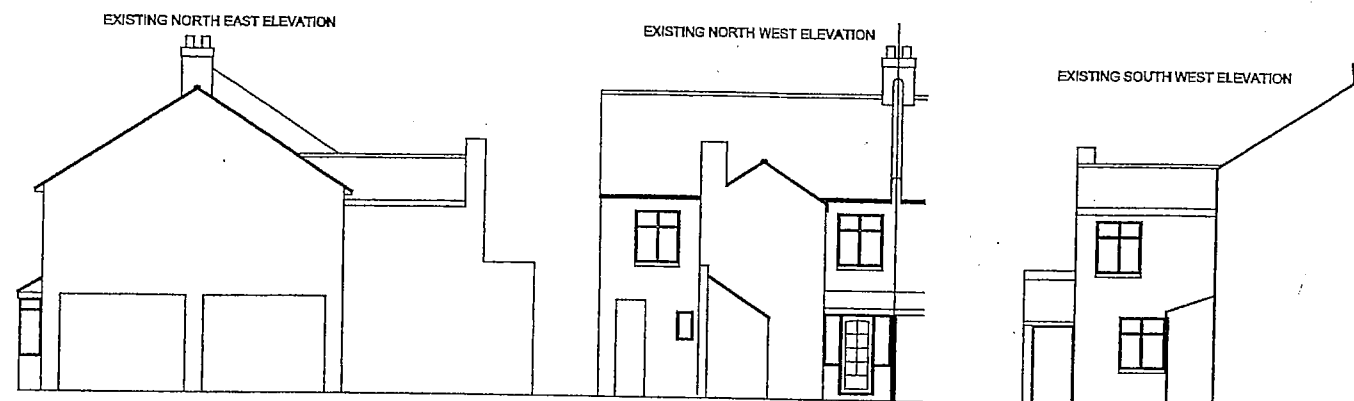

PROPOSED EXTENSION
SUBJECT TO THIS
NOTIFICATION

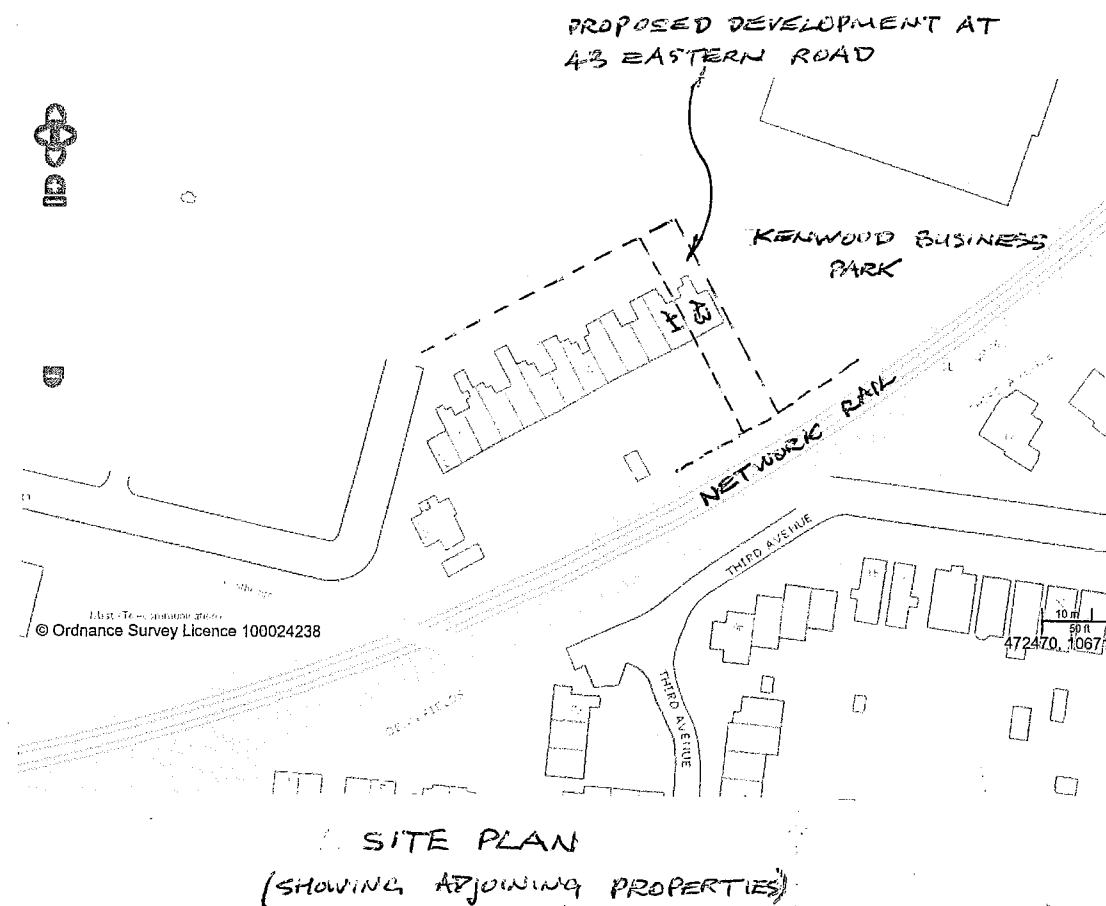

PROJECT DETAIL 43, EASTERN ROAD, HAVANT HANTS PO8 2JF	
REAR EXTENSION FOR: MR & MRS RHENDERSON	
DRAWING PLANNING	SCALE 1:200
DATE: SEPTEMBER 2017	
DRAWN:	REVISION:
NPLHE/02	