


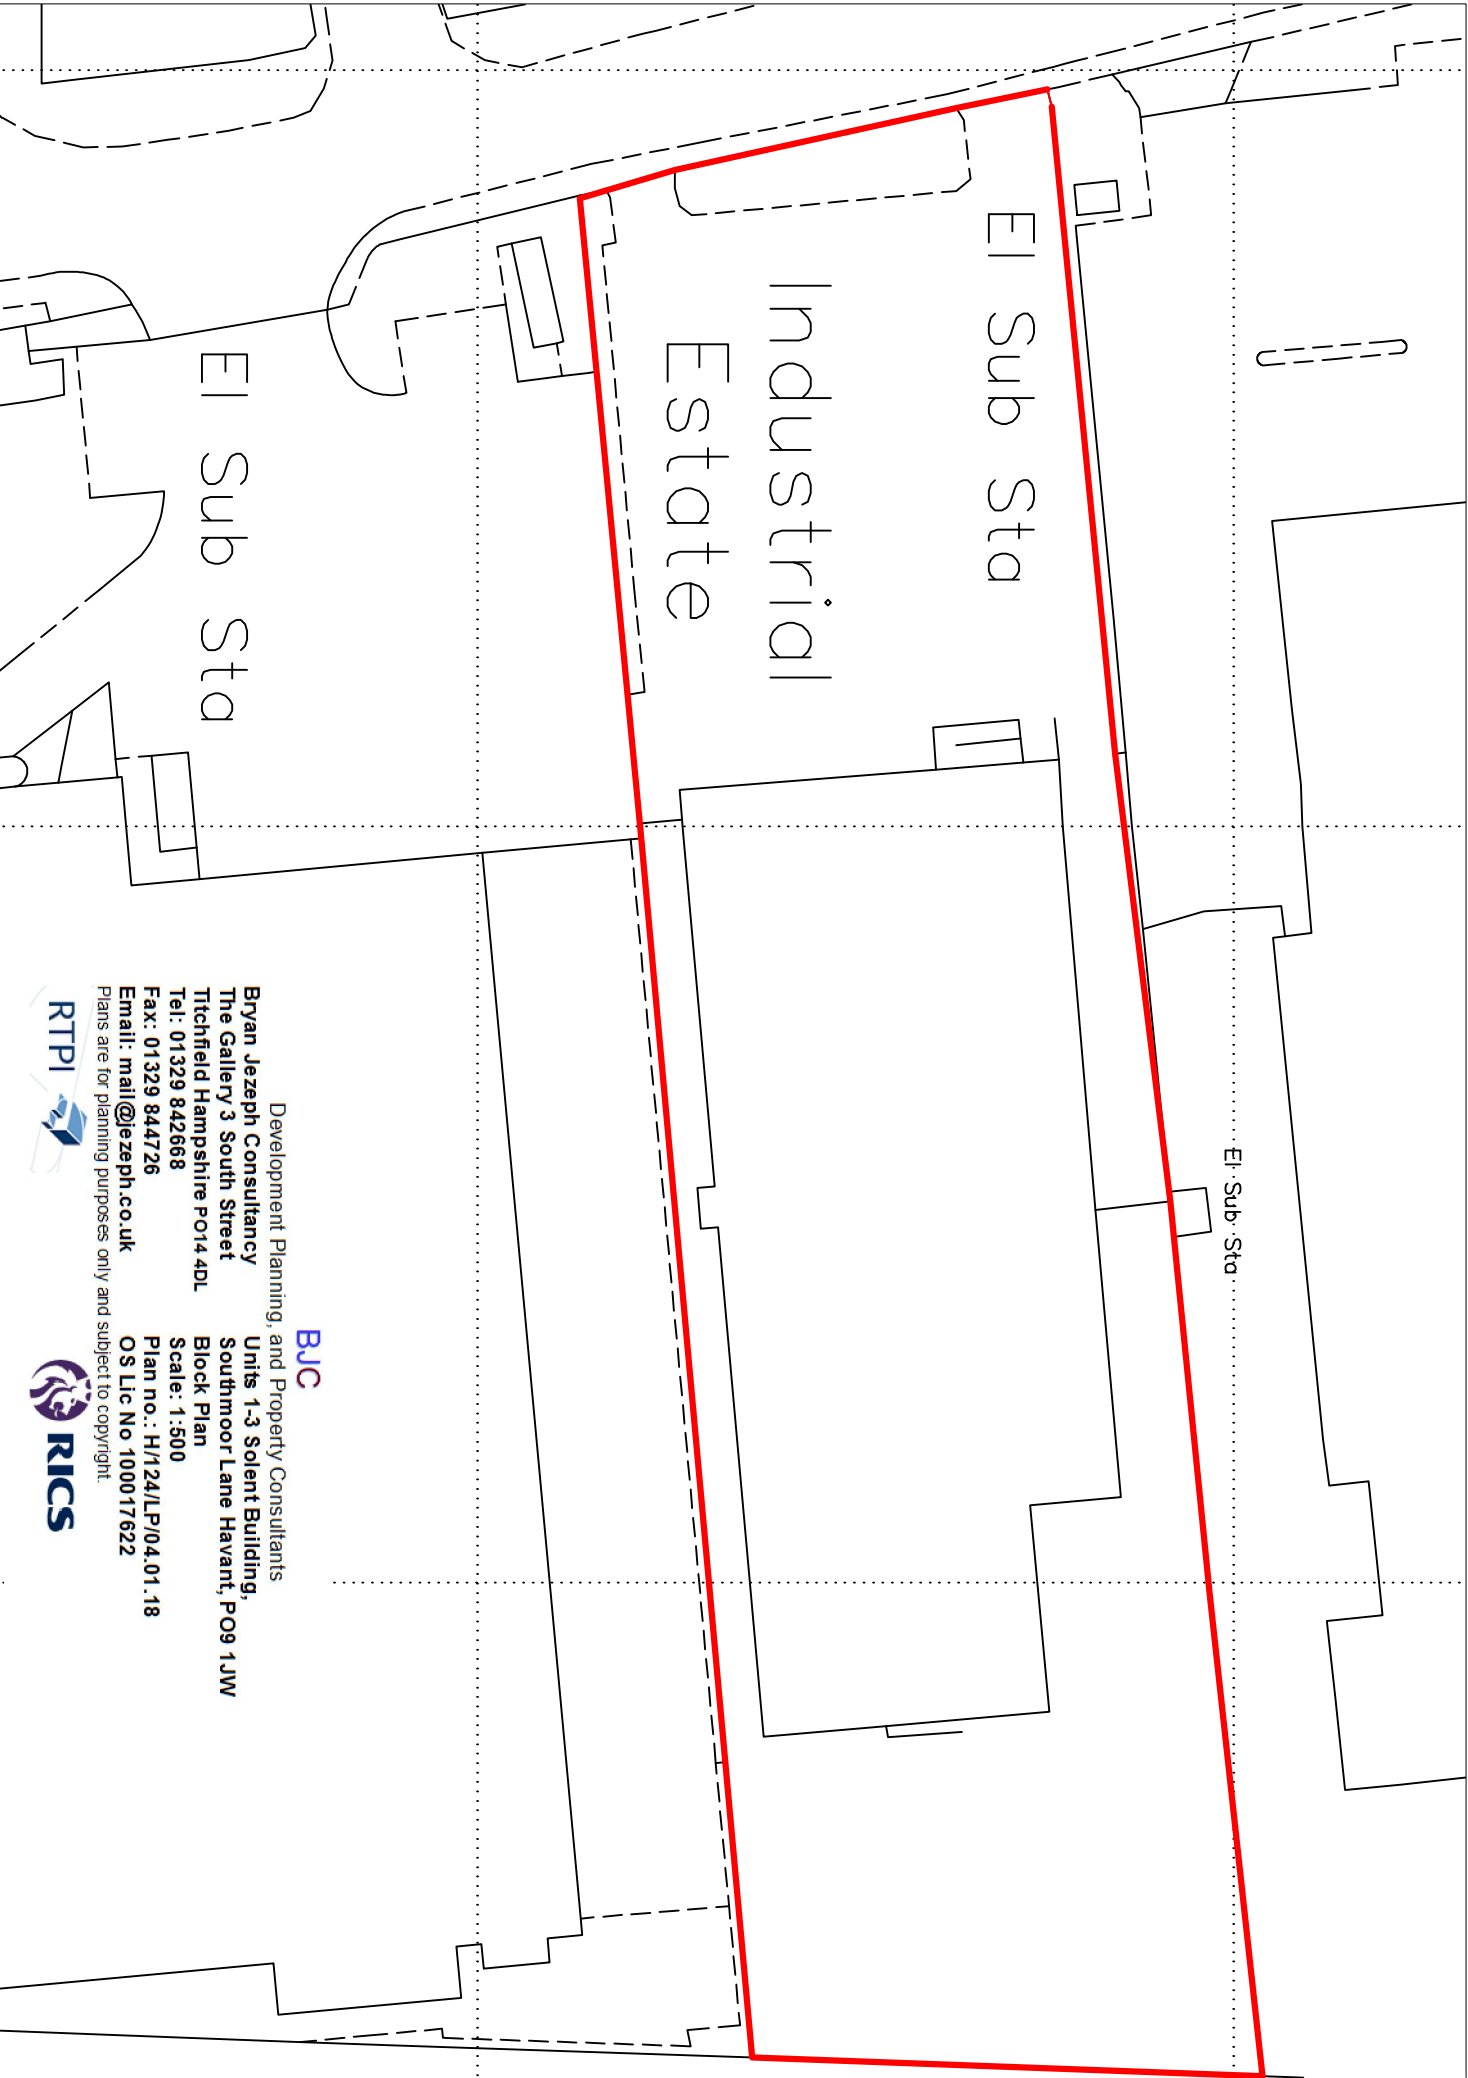

BJC
Development Planning, and Property Consultants
Bryan Jezeeph Consultancy
The Gallery 3 South Street
Titchfield Hampshire PO14 4DL
Tel: 01329 842668
Fax: 01329 844726
Email: mail@jezeeph.co.uk
Units 1-3 Solent Building,
Southmoor Lane Havant, PO9 1JW
Block Plan
Scale: 1:500
Plan no.: H/124/LP/04.01.18
OS Lic No 100017622



Plans are for planning purposes only and subject to copyright.