
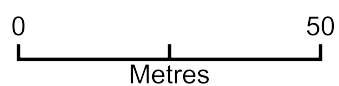


3 Old Barns Close - 2057.18

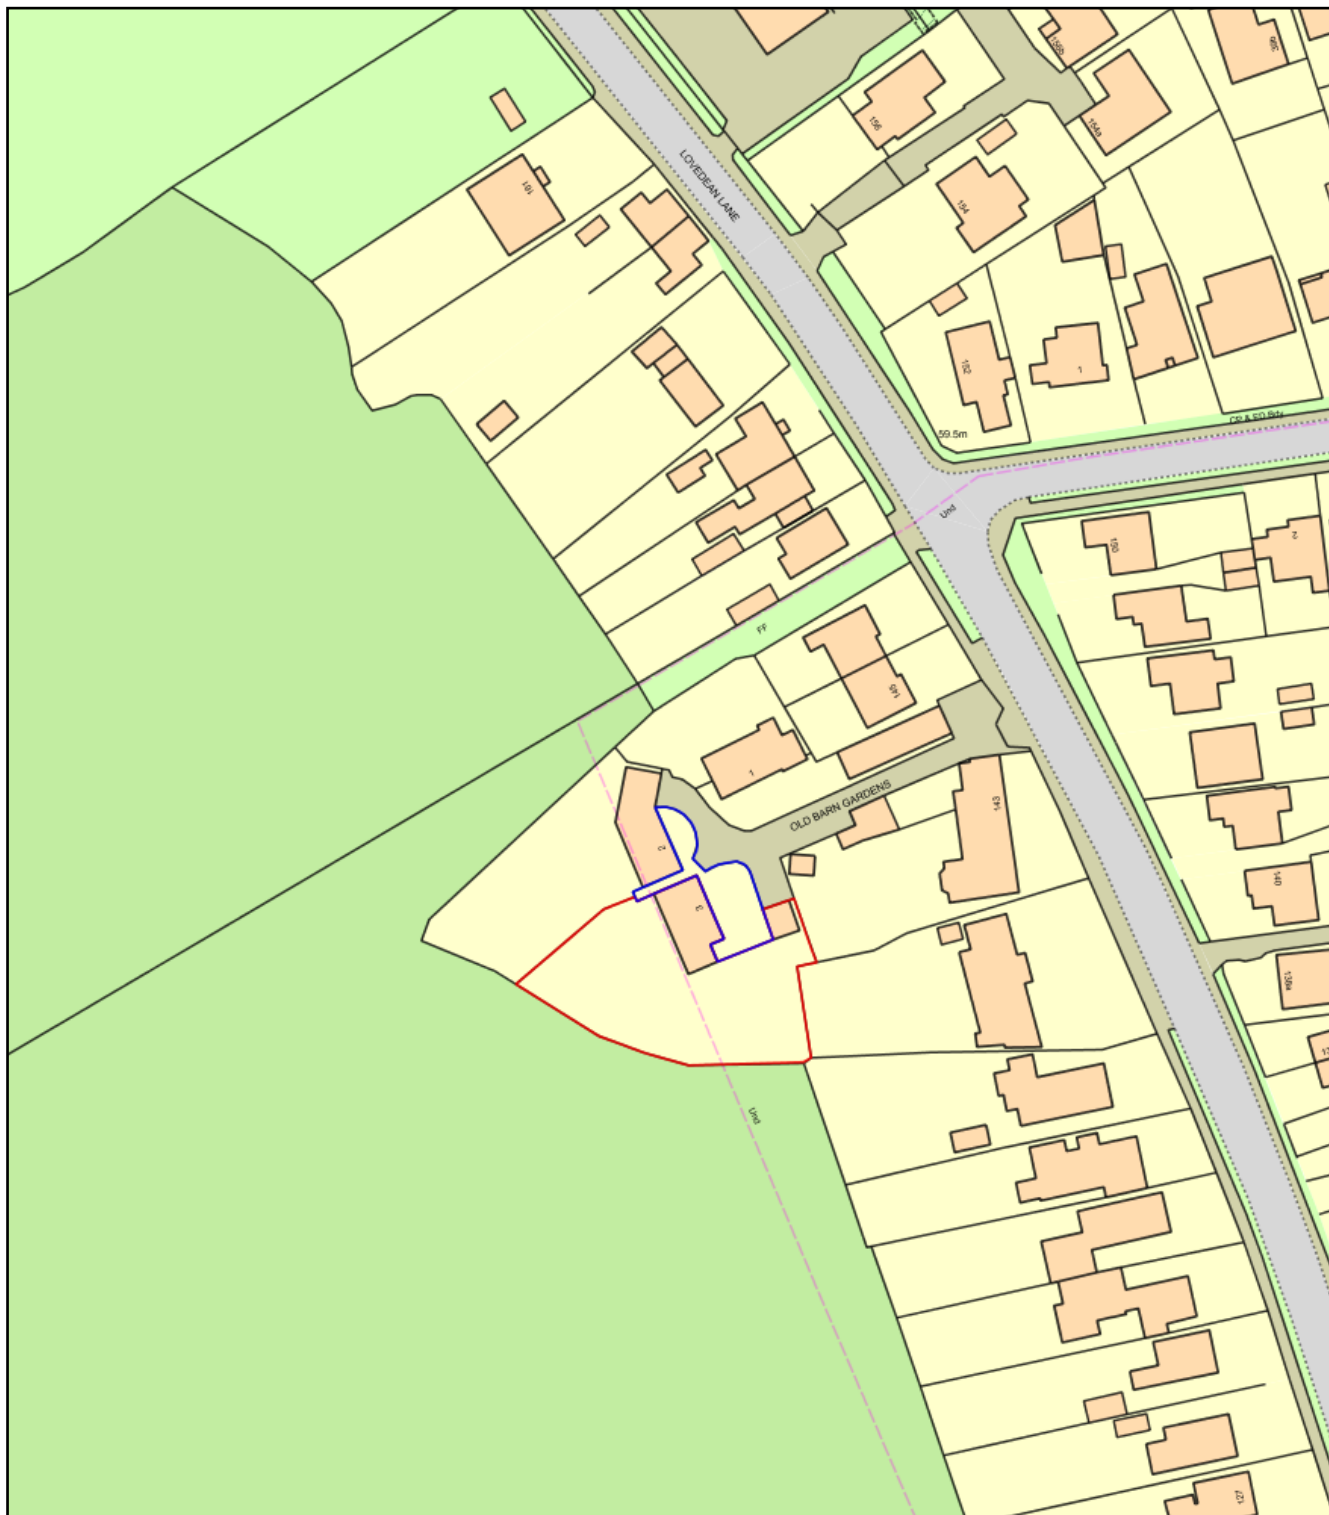

Plan Produced for: Mr Dave Green

Date Produced: 16 Mar 2018

Plan Reference Number: TQRQM18075132152012

Scale: 1:1250 @ A4