


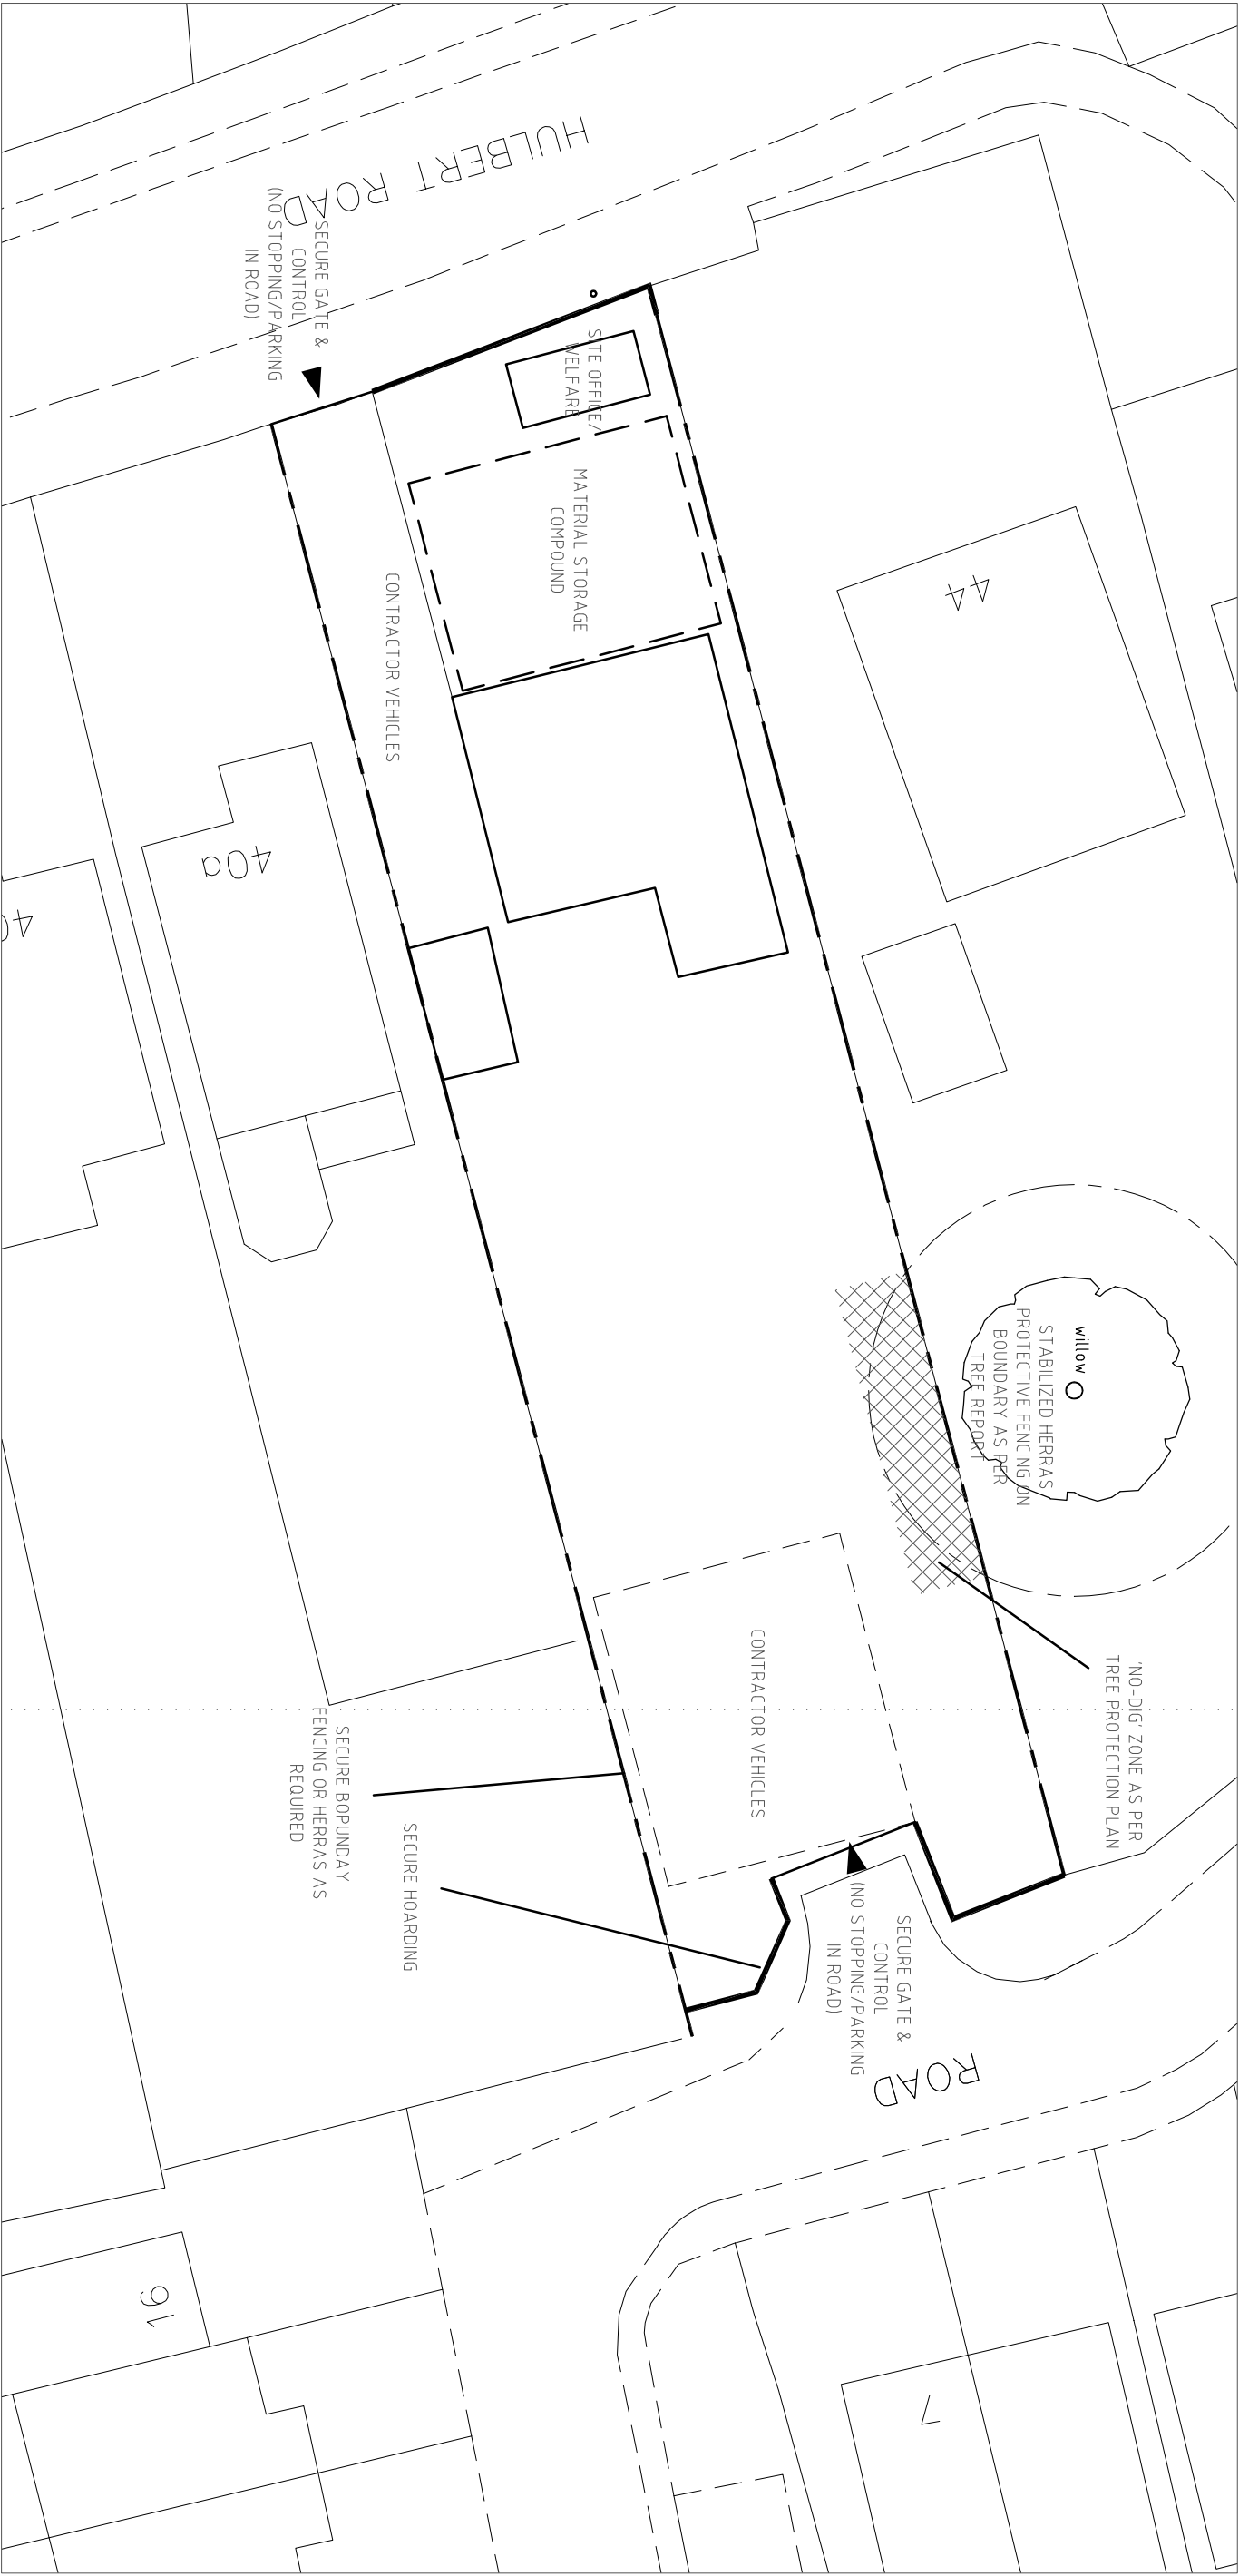

BLOCK PLAN- SITE SET-UP
DWG: 418 SK02
SCALE: 1:250@A3
DATE:11-5-18
REV. A