
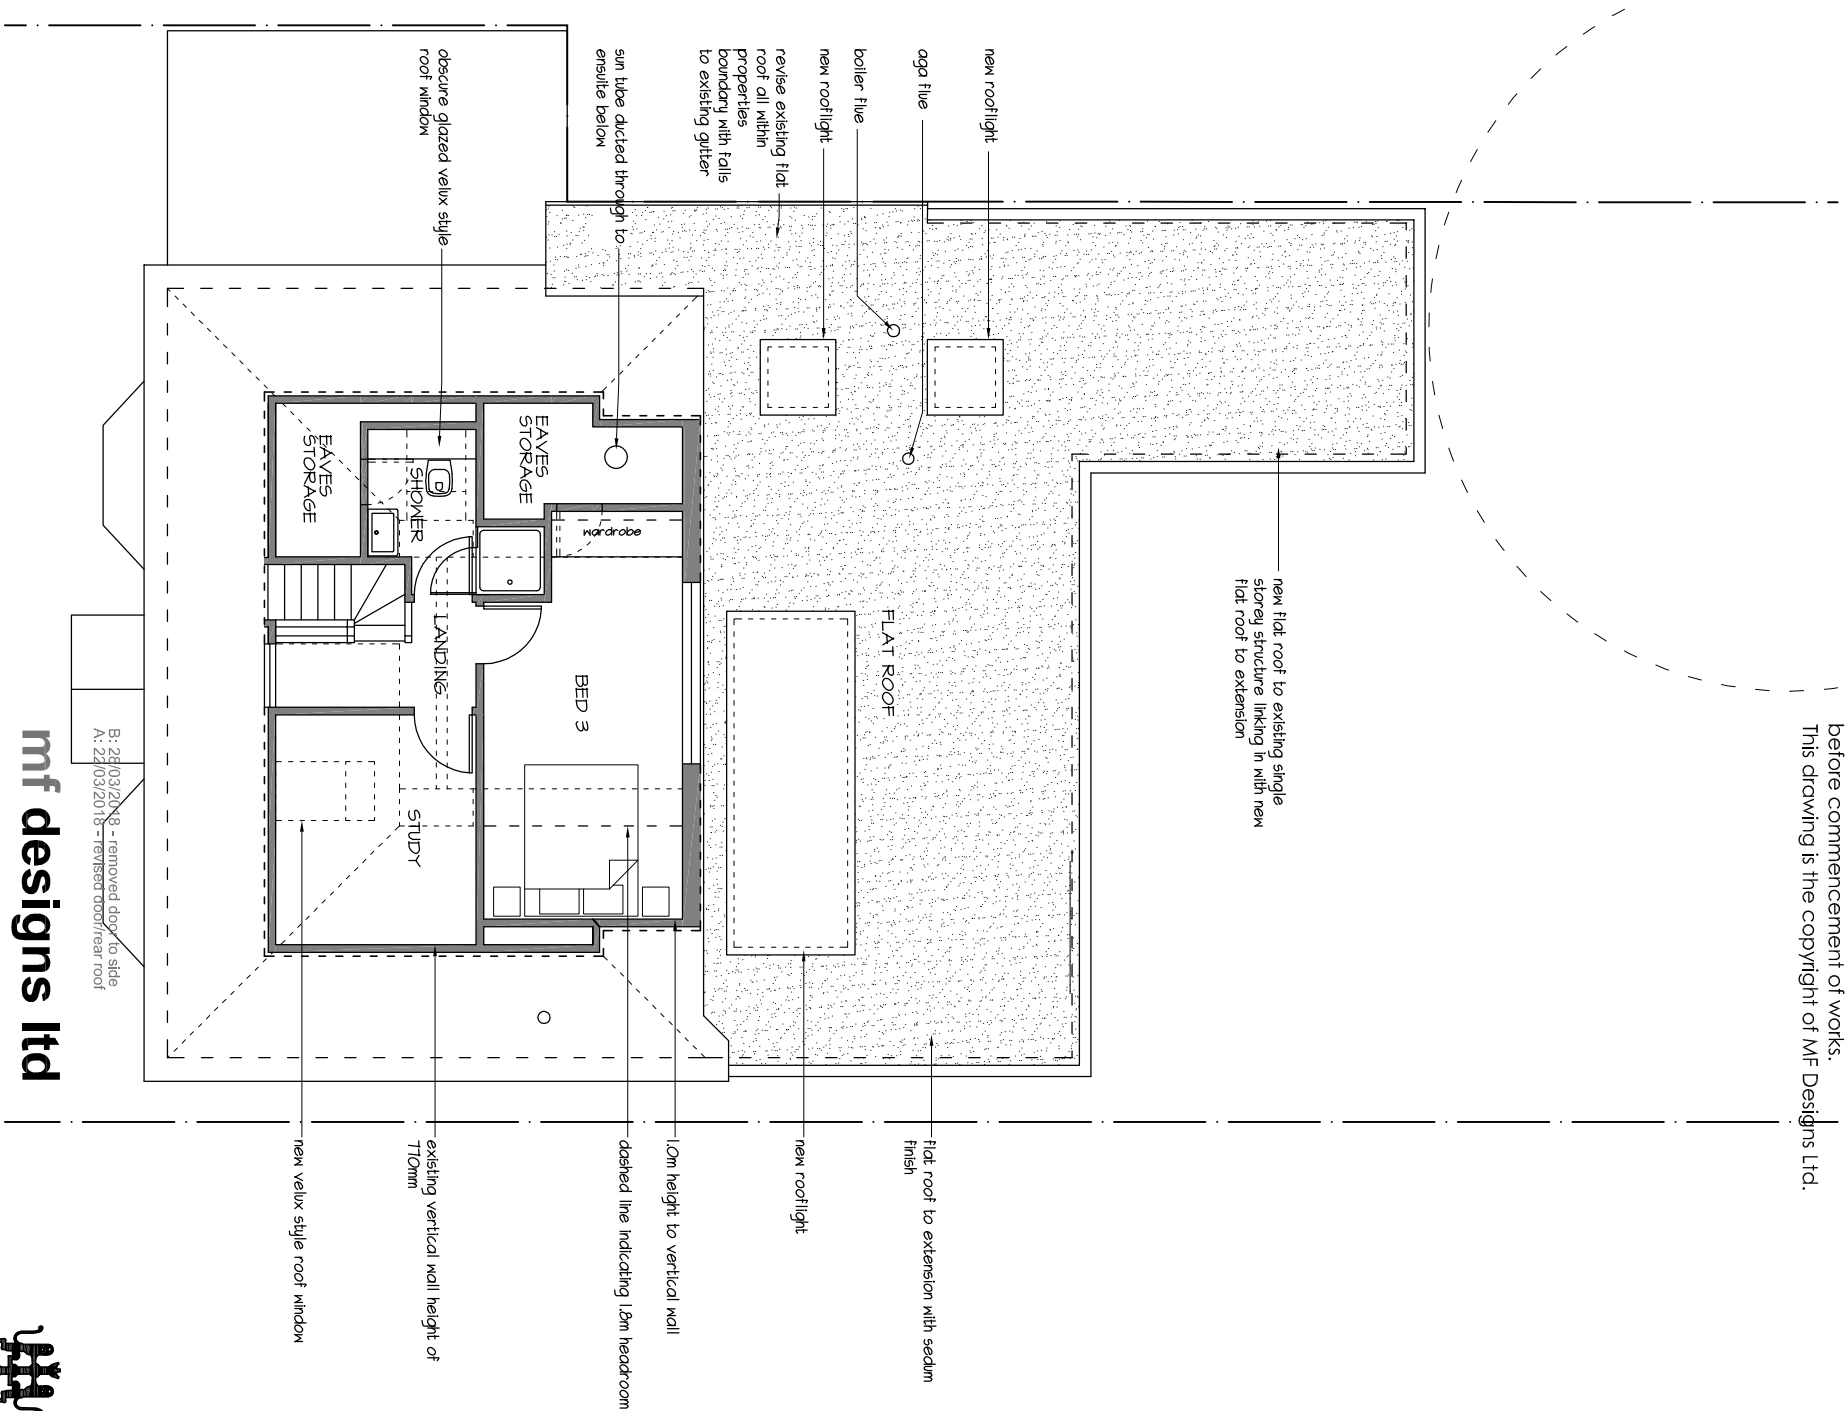


PHYSICAL SCALE IN METERS @ 1:100

T1 - Silver Birch

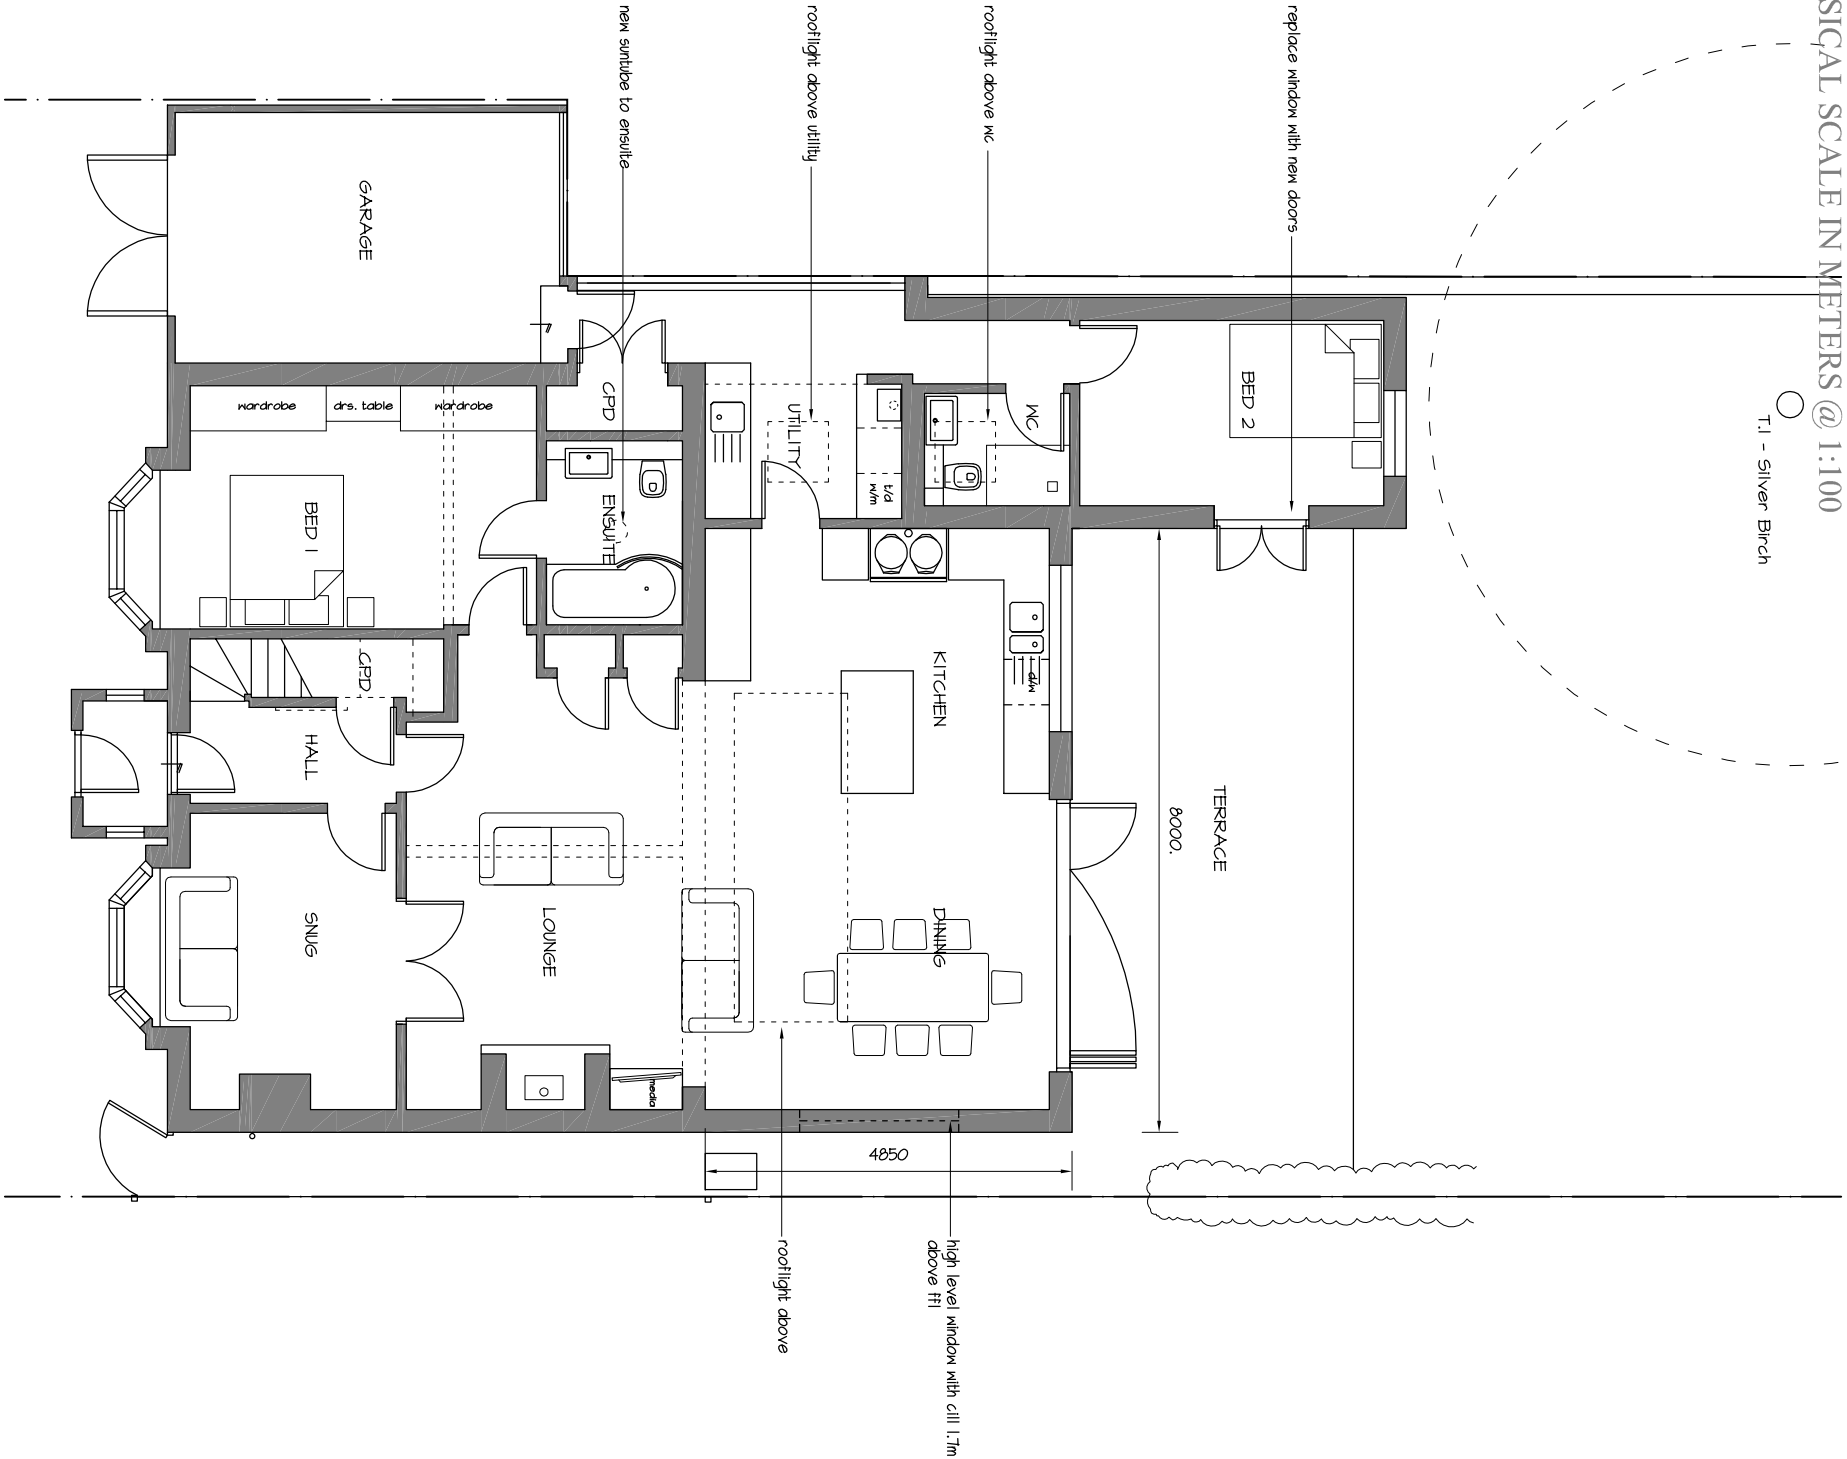

NOTES:  
This drawing has been produced solely for PLANNING/DESIGN.  
Do not Scale from this Drawing except for planning purposes.  
Any drainage shown is presumed and to be checked on site  
before commencement of works.  
This drawing is the copyright of MF Designs Ltd.

Proposed Ground

Proposed First



**mf designs ltd**

Chartered Architects



36 Grove Road • Havant • Hampshire • PO9 1AR  
Director: Martin Farrer RIBA • Co Registration No.450179

t/f 02392 470967  
e admin@mfdesigns.org.uk

Date: March 2018 Job No: 3194  
Scale: 1:100 Dwg No: P\_01 B

EXTENSION & ALTERATIONS - 48 Kings Road, Emsworth. PO10 7HN