



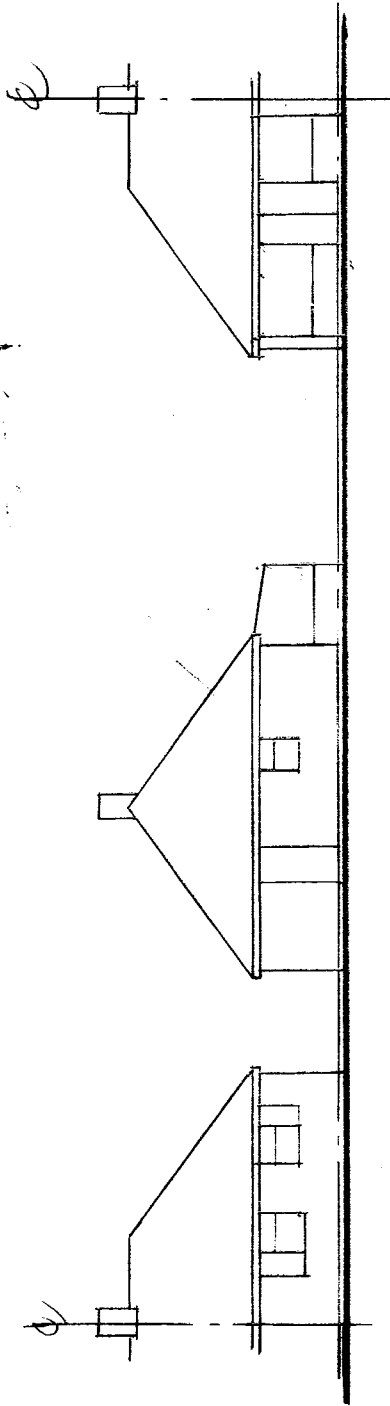

0 1 2 3 } Scale 1:100
 0 2 4 6 } Scale 1:200

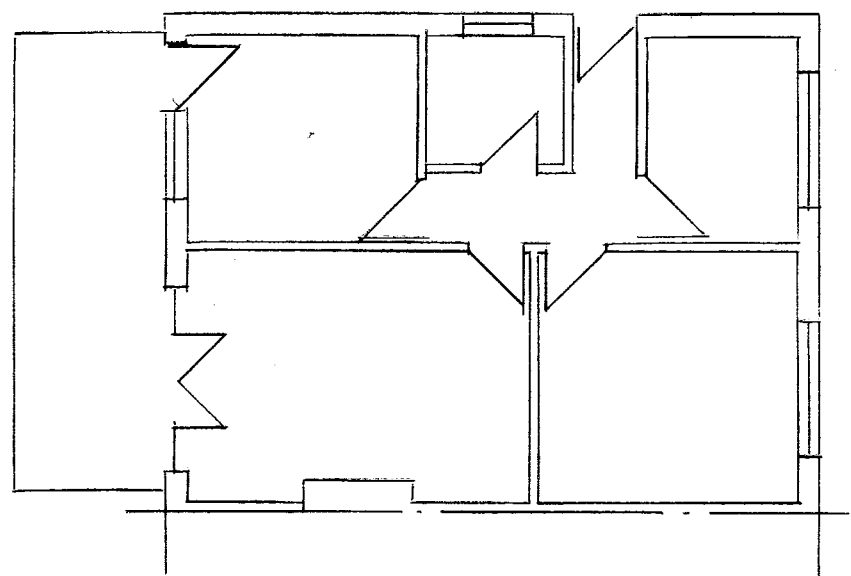

92 SILVERDALE DRIVE
 WATERLOO, ONT
 Scale 1:100 / 1:200 @ A4