


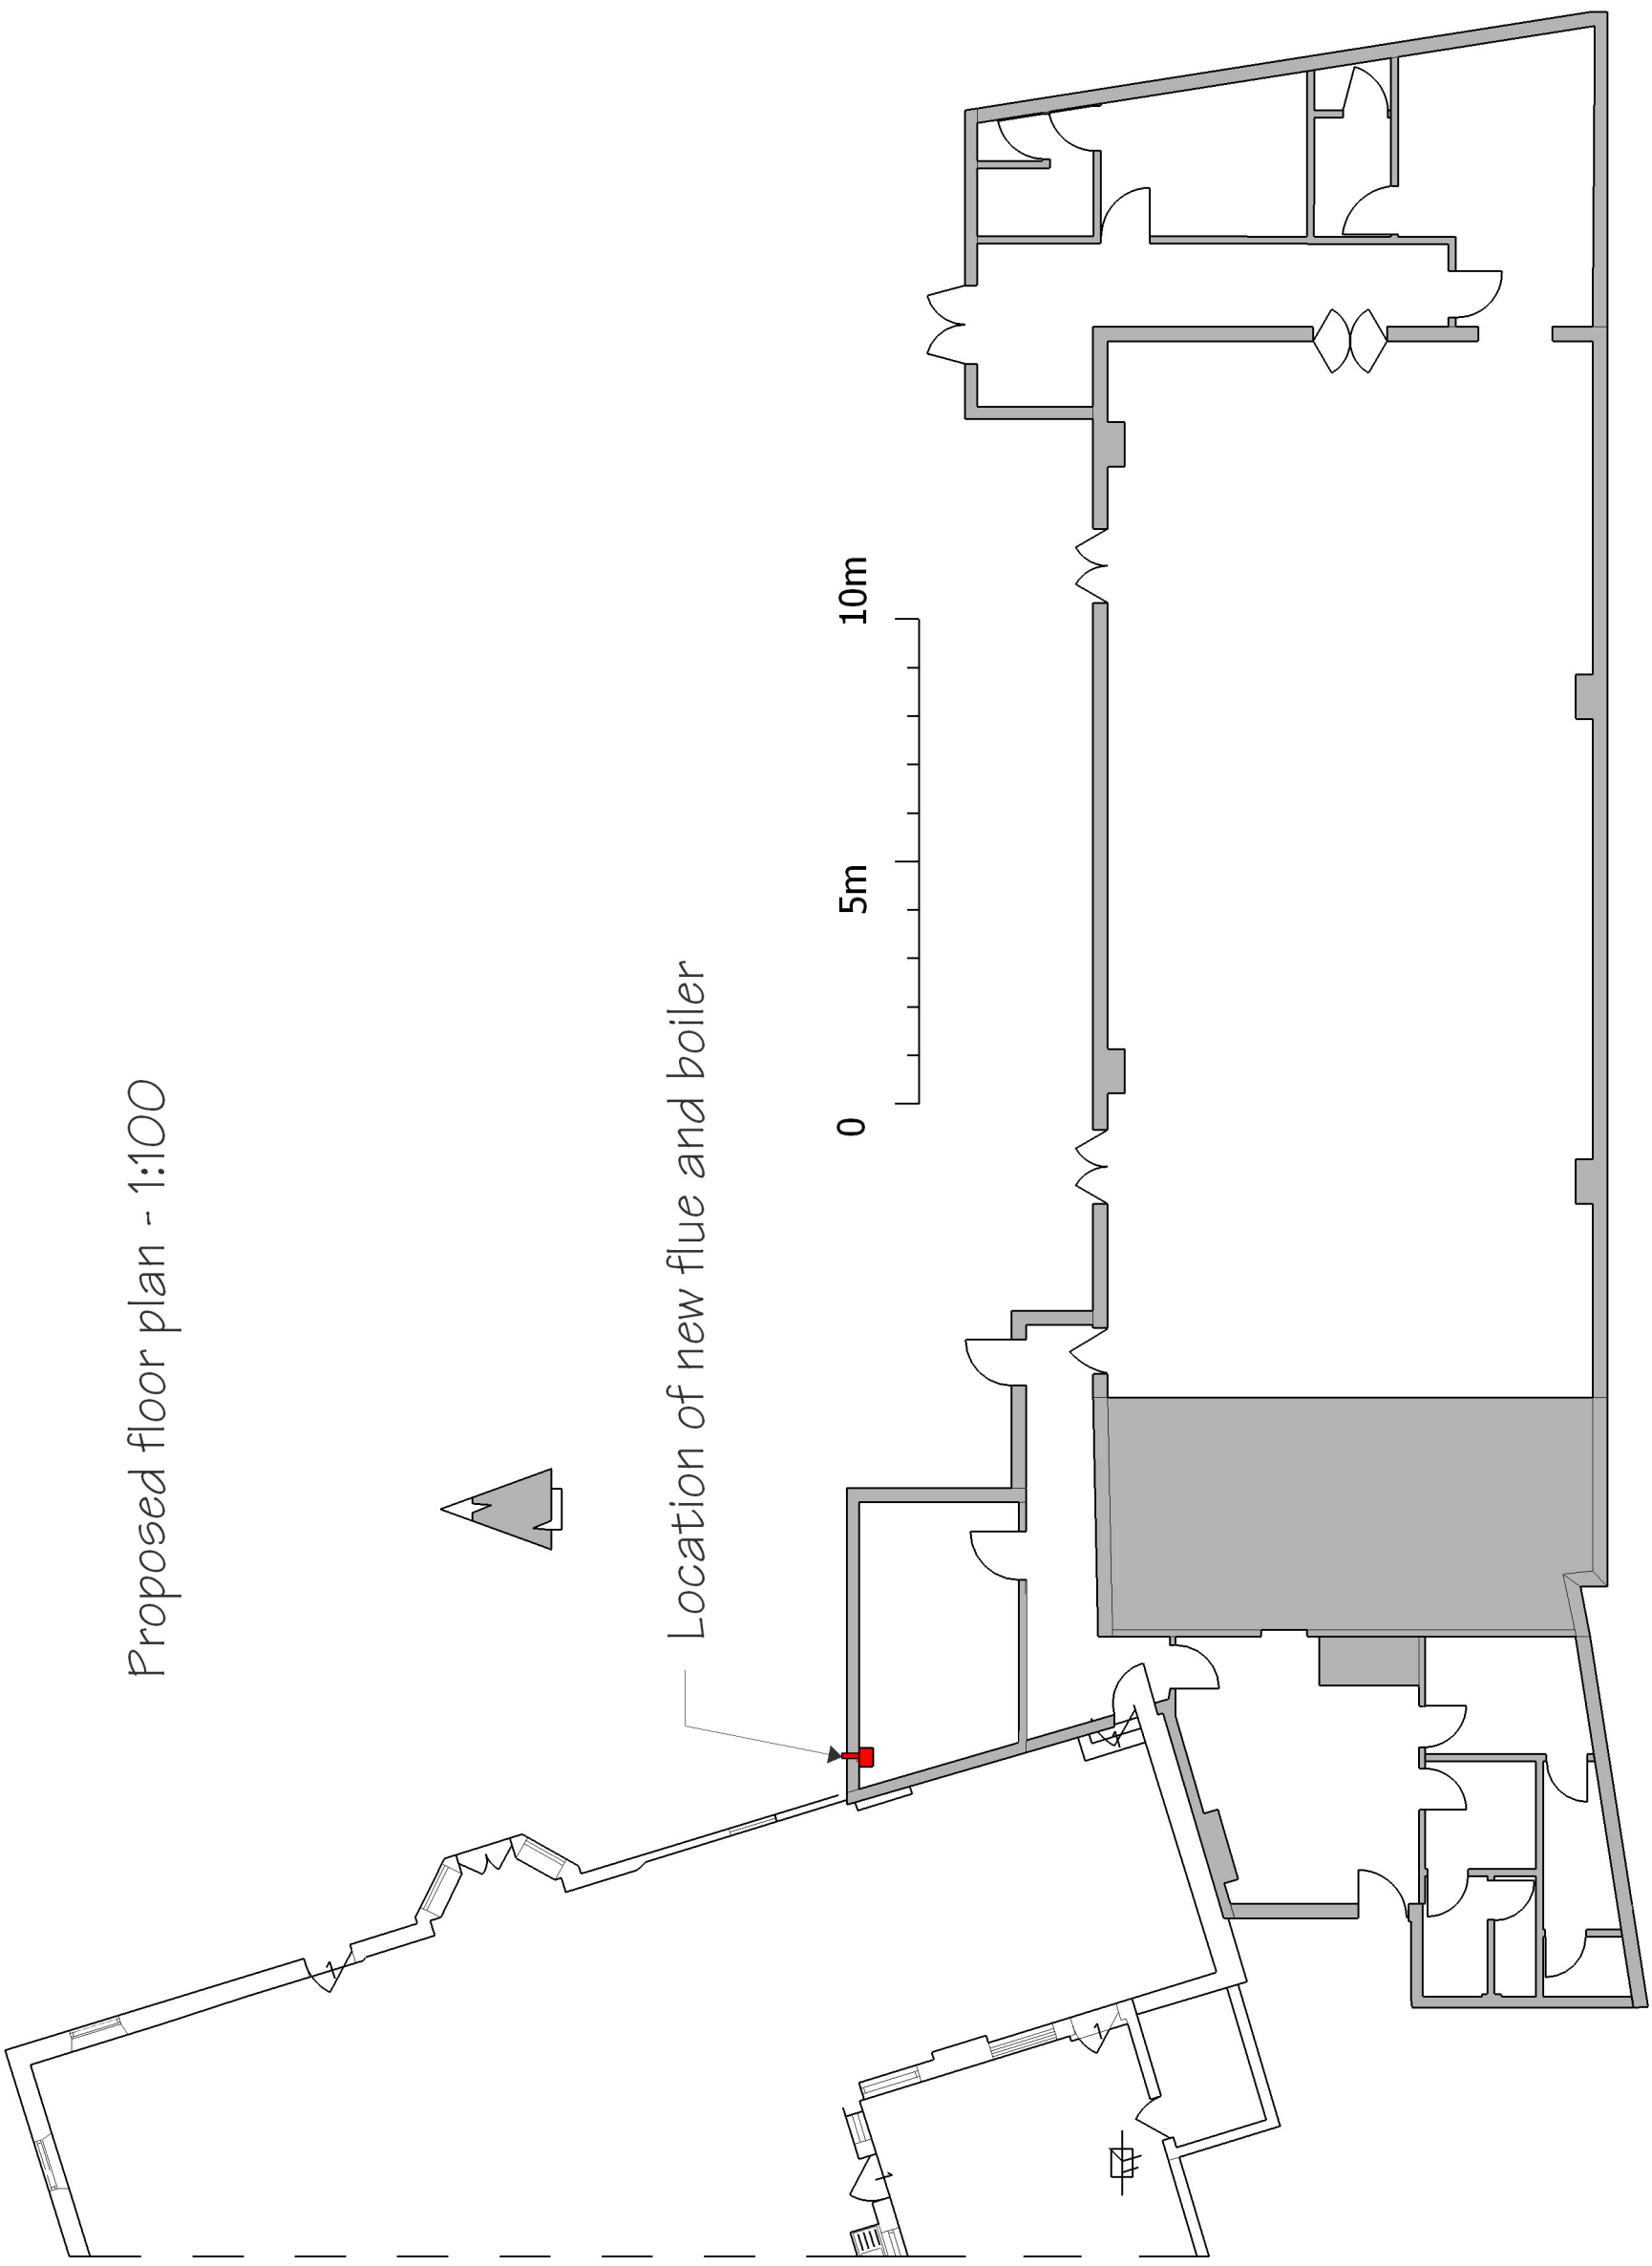

Proposed floor plan - 1:100

Location of new flue and boiler

0 5m 10m