Street Scene E - E

Street Scene E - E Continued

Street Scene F - F

Street Scene F - F Continued

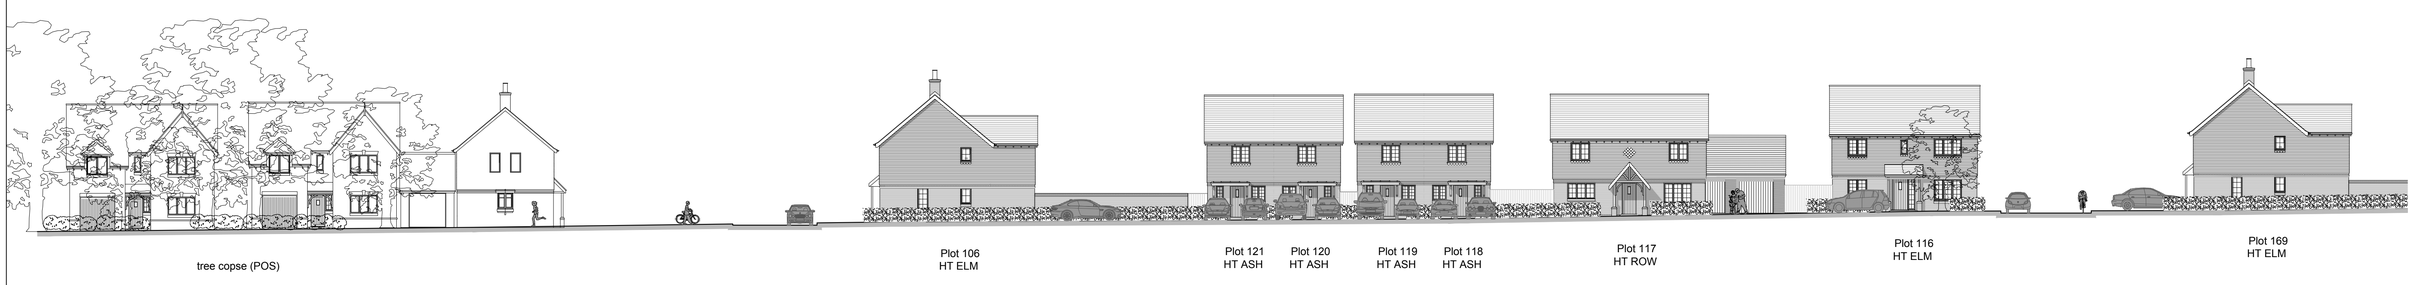

Street Scene G - G

Street Scene G - G Continued

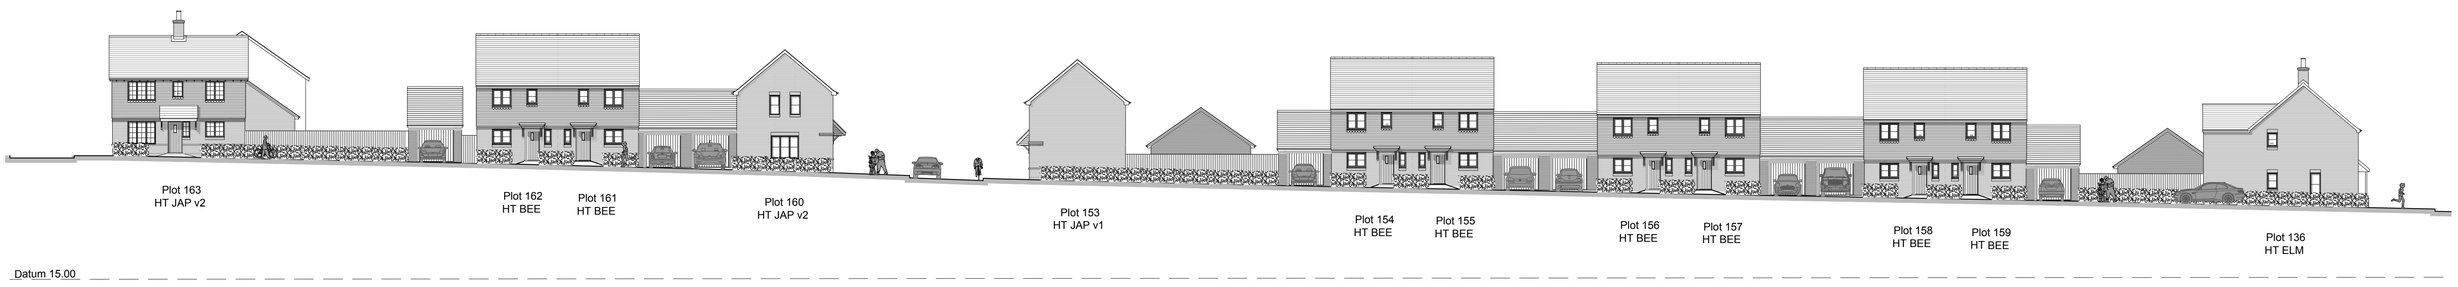

Street Scene H - H

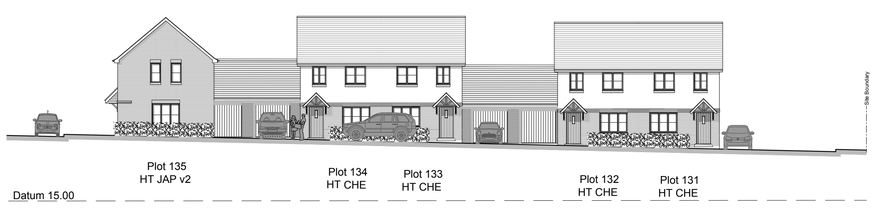

Street Scene H - H Continued

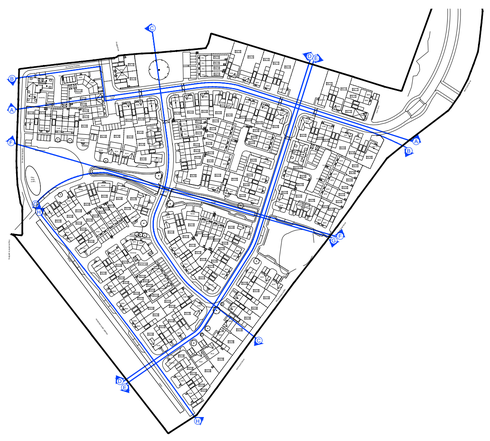

REV.	DATE	REVISIONS:	By	REV.	DATE	REVISIONS:	By	REV.	DATE	REVISIONS:	By	STATUS:
												Planning

© COPYRIGHT EXISTS ON THE DESIGNS AND INFORMATION SHOWN ON THIS DRAWING

This drawing may be scaled or cross referenced to the scale bar for planning application purposes only. Do not scale for any other purpose, use figured dimensions only. Subject to site survey and all necessary consents. All dimensions to be checked by user and any discrepancies, errors or omissions to be reported to the Architect before work commences. This drawing is to be read in conjunction with all other relevant materials.

CLIENT:	Bellway Homes Limited (Wessex)	PROJECT:	Land South of Bartons Road Havant
SCALE:	1:200 (A0 ORIGINAL)	DRAWING:	Illustrative Streetscenes E to H
DRAWN: GE DATE: Apr 2018	17300	C103	-

Broadmede House
Farnham Business Park
Weydon Lane
Farnham
Surrey
GU9 8QT
Tel. 01252 267878
admin@osparchitecture.com
www.osparchitecture.com
O'KEEFE SCANLON LIMITED