


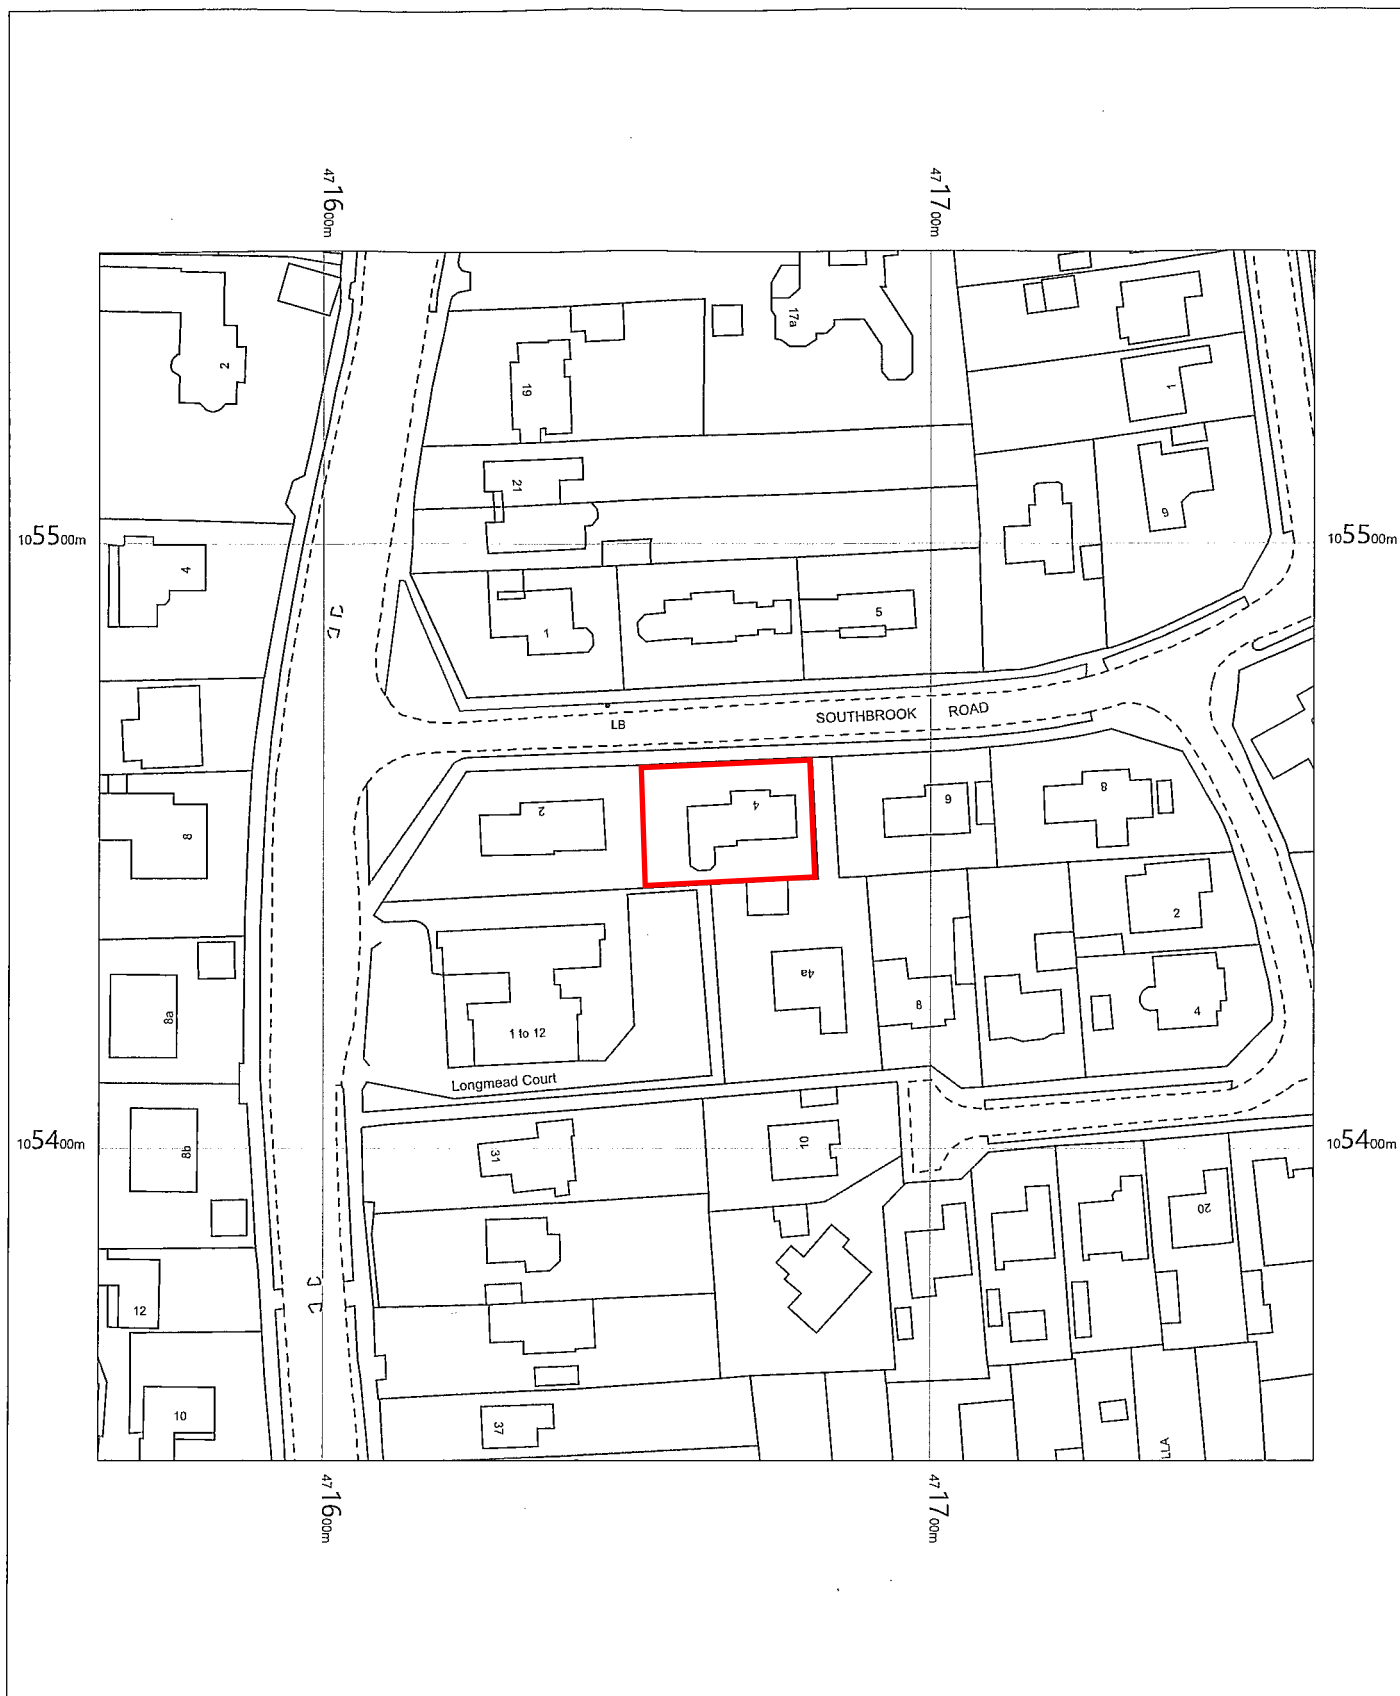


4 Southbrook Road,
Havant,
Hampshire
PO9 1RN

OS MasterMap 1250/2500/10000 scale
Monday, September 10, 2018, ID: MPMBW-00740583
www.blackwellmapping.co.uk

1:1250 scale print at A4, Centre: 471663 E, 105448 N

©Crown Copyright Ordnance Survey. Licence no. 100041041

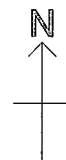

BLACKWELL'S
MAPPING SERVICES
PERSONAL & PROFESSIONAL MAPPING
www.blackwellmapping.co.uk

TEL: 0800 151 2612
maps@blackwell.co.uk