
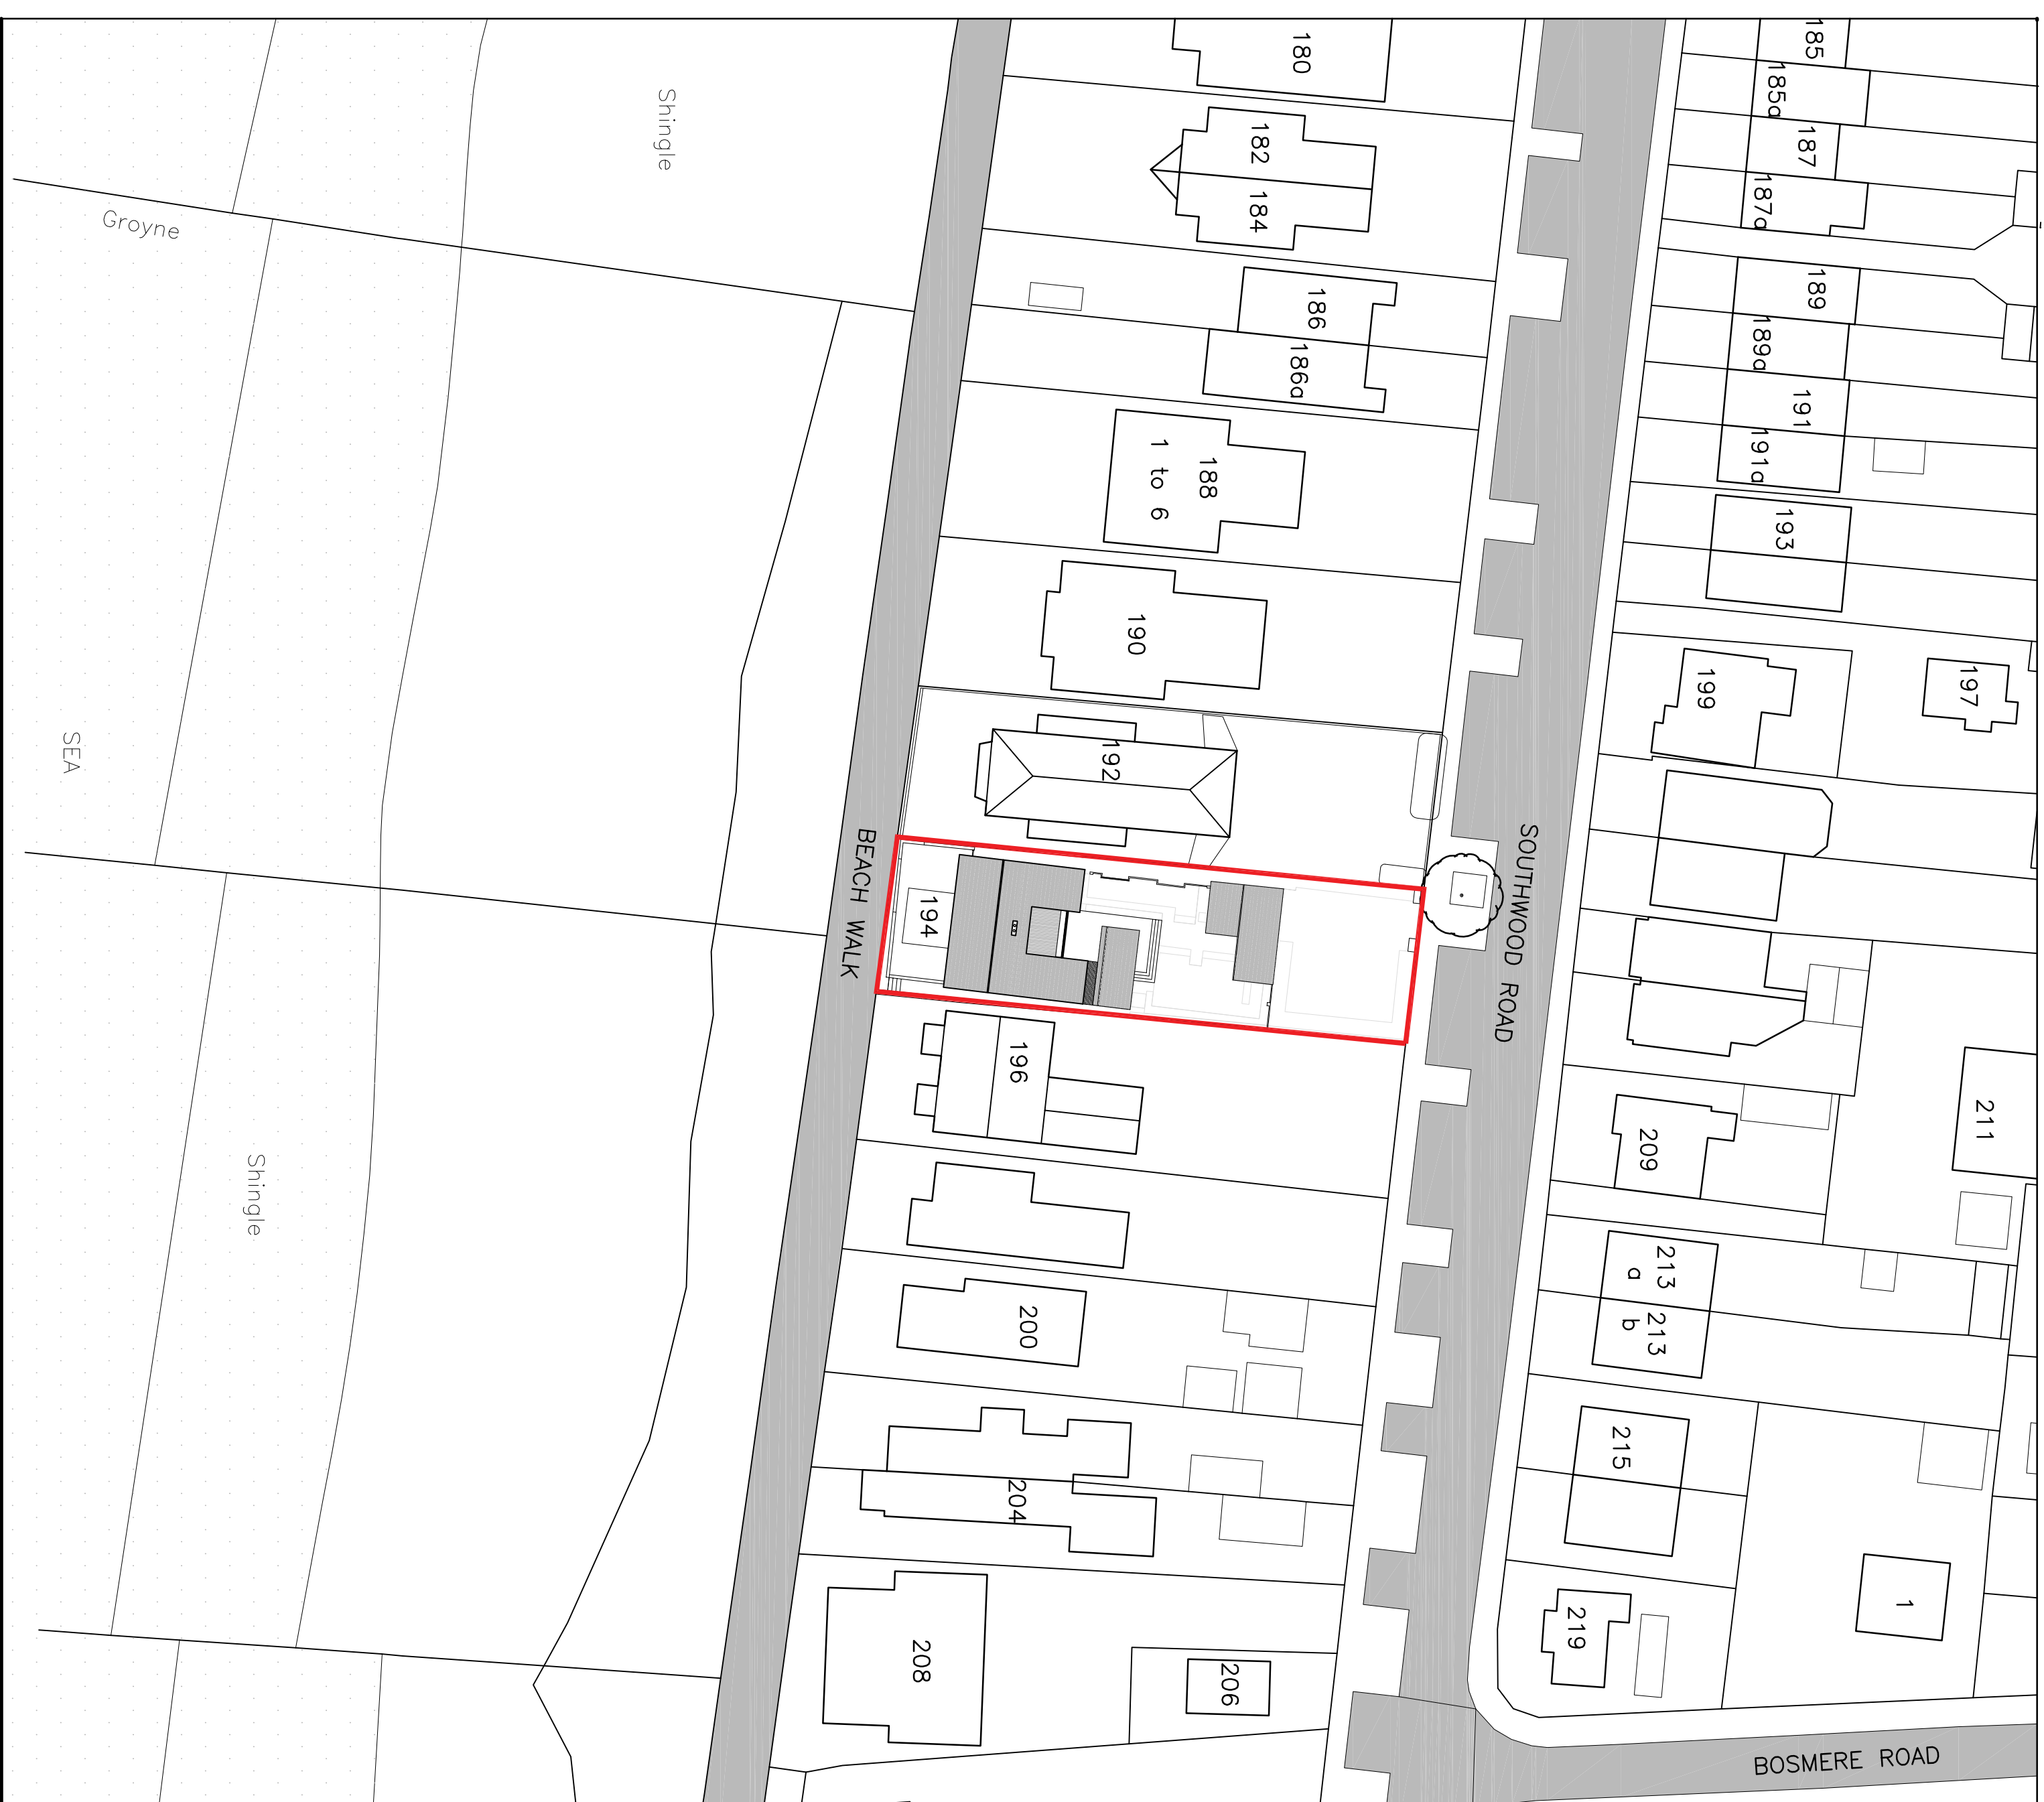
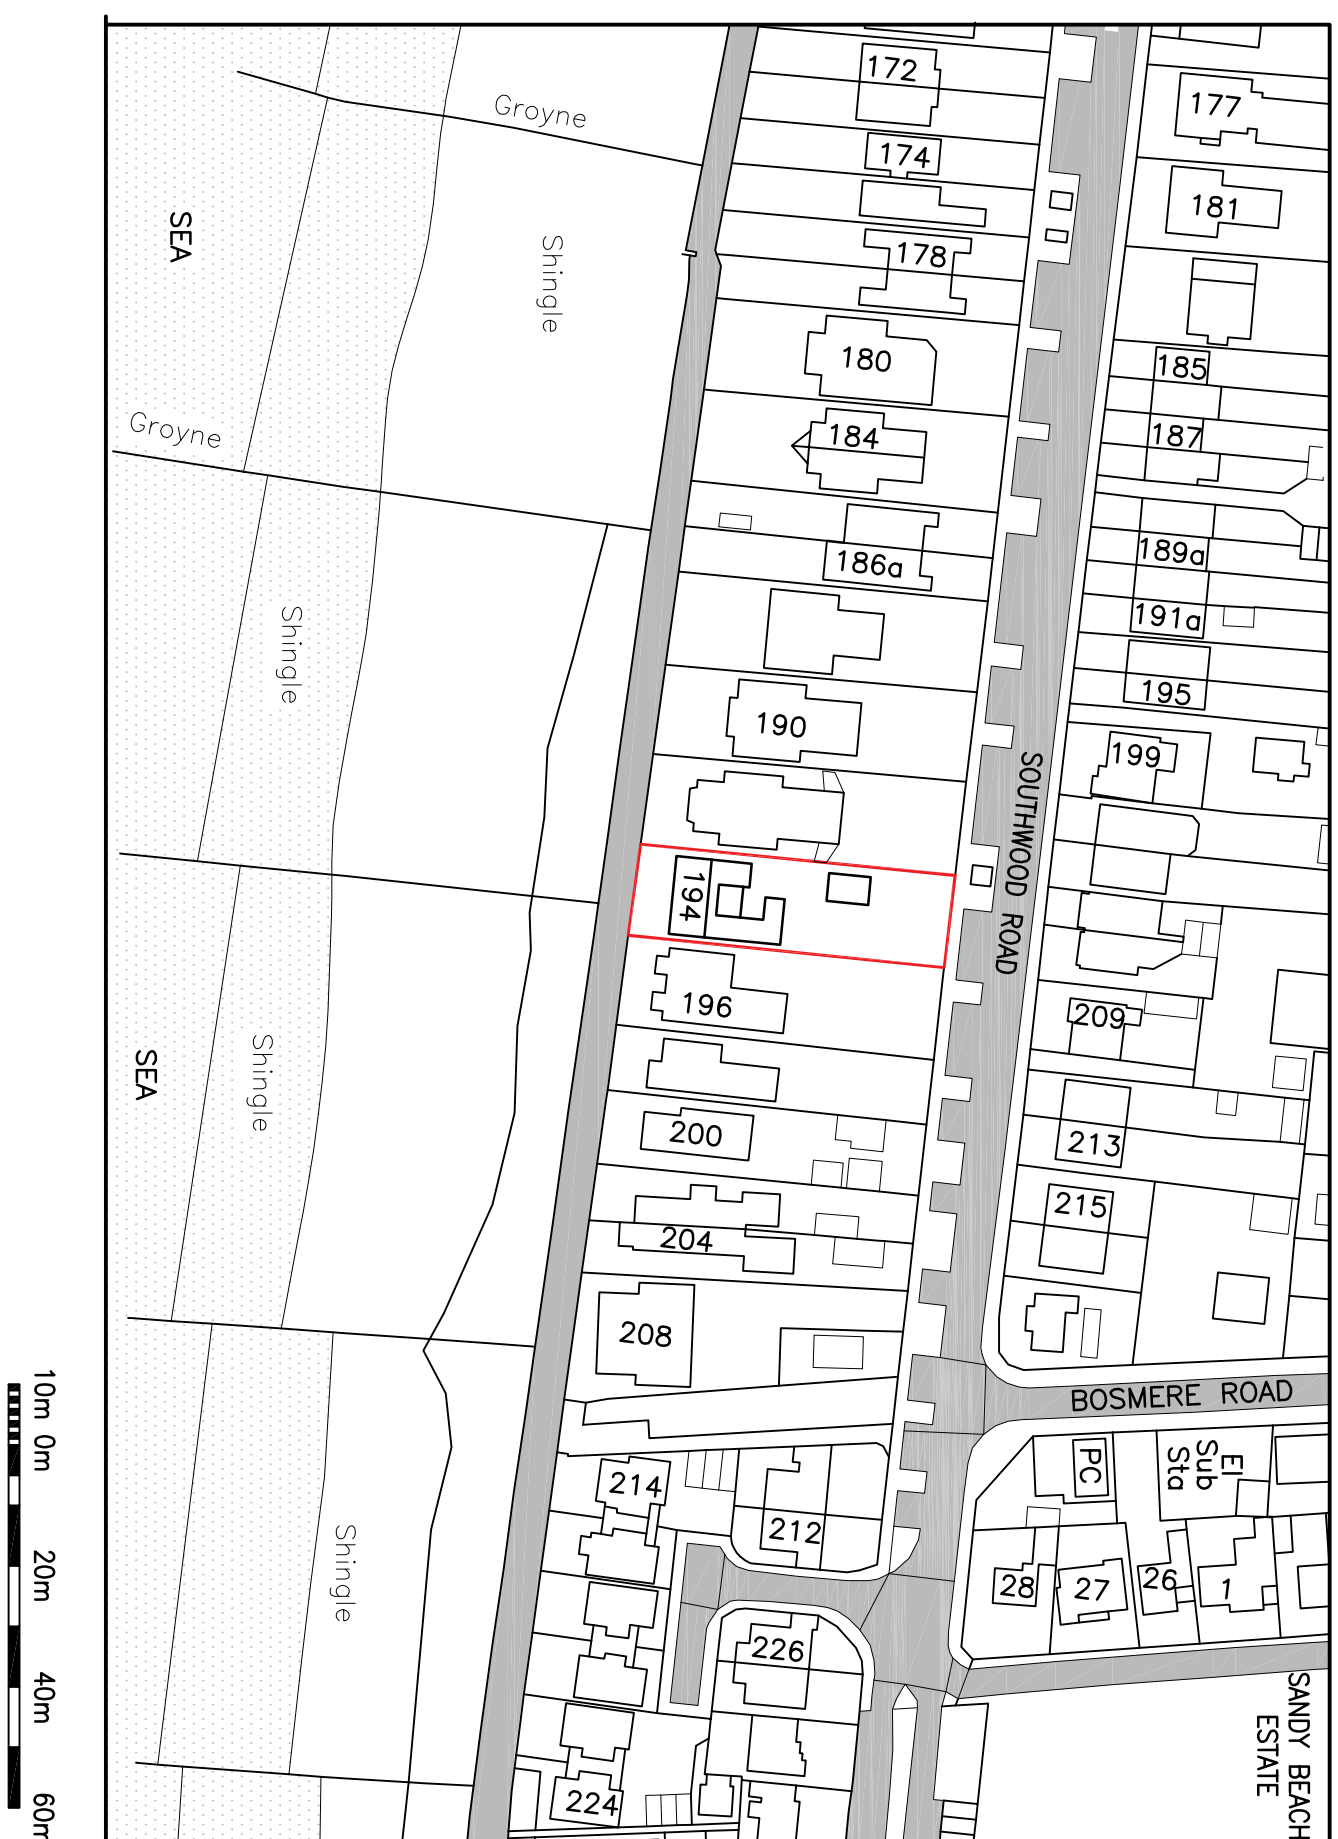


- NOTES
1. DO NOT SCALE FROM THIS DRAWING.
 2. ALL DIMENSIONS ARE TO BE CHECKED ON SITE, PRIOR TO COMMENCING ANY WORKS
 3. ALL BOUNDARIES ARE ASSUMED AND WE ACCEPT NO LIABILITY FOR BOUNDARY INACCURACY
 4. THESE ARE NOT WORKING DRAWINGS AND ARE FOR PLANNING PURPOSE ONLY

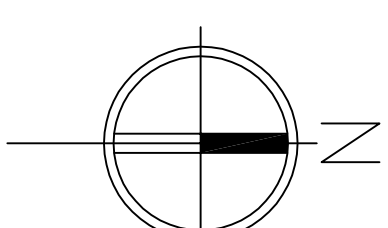

ISSUE	REVISION	DATE	INITIAL
P3	PLANNING ISSUE	08/05/78	JM
P2	PLANNING ISSUE	10/04/78	JM
P1	PRELIMINARY ISSUE	04/04/78	JM

Project
BALLBOOREY
194 SOUTHWOOD ROAD
HAYLING ISLAND

Client

R.STEUL

david dexter @
associates

david dexter associates, Unit G East, Coale House,
1-3 Coale Street, London, E2 9AG
t: 020 8980 0572 mail@daviddexter.co.uk
www.daviddexter.co.uk

Title		Designed		R/S		Approved		Date	
PLAN		Drawn		J.M		Project Engineer/Director			
Scale		1:250		1:500 @A1		Drawing No:		1724-002	
Date		MARCH-18						P3	