

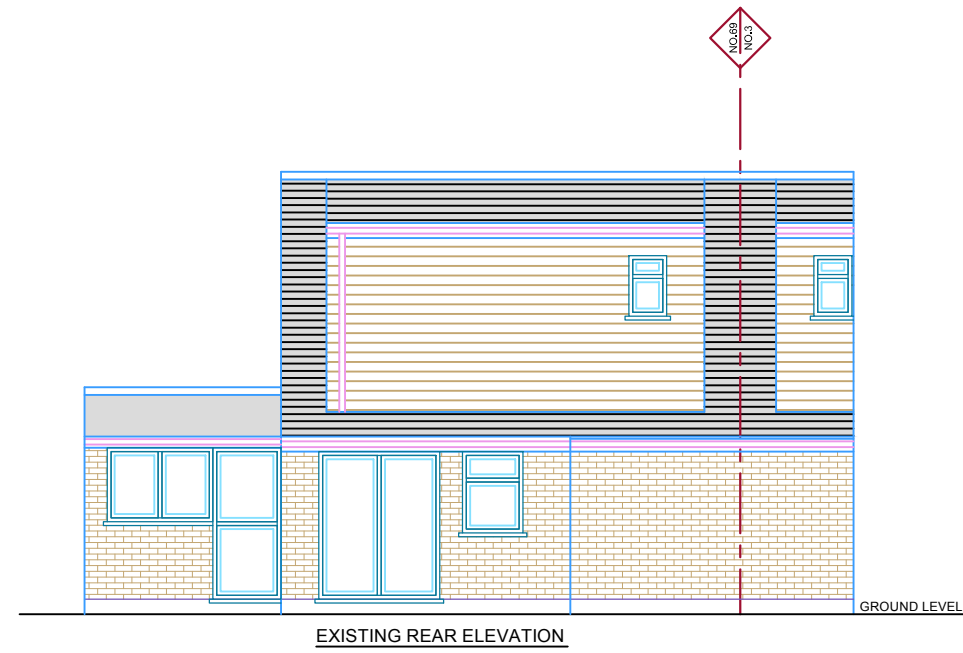
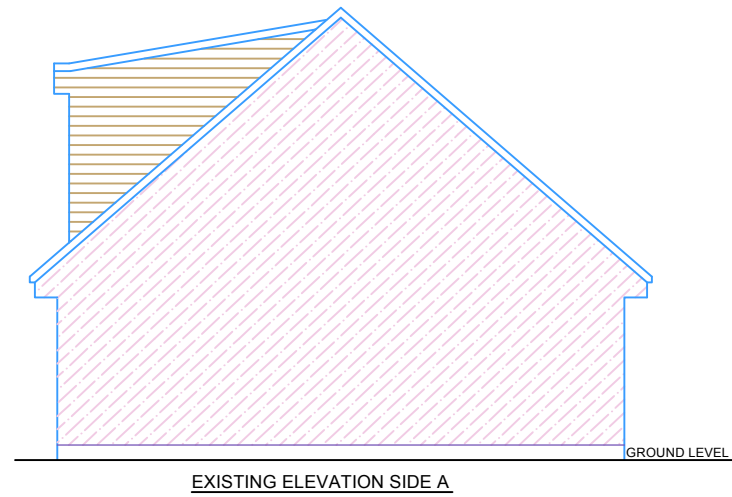


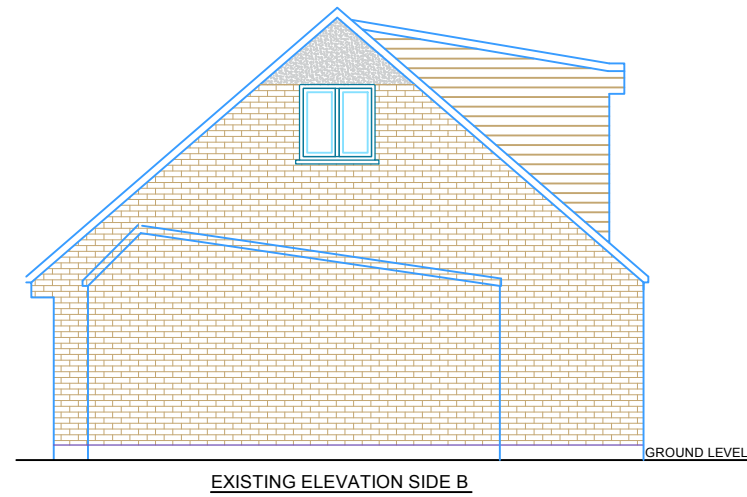

NOTES
PLEASE NOTE THAT BEFORE BUILDING WORKS COMMENCES IT IS
THE RESPONSIBILITY OF THE BUILDER OR OWNER TO SERVE PARTY
WALL NOTICES TO ALL NEIGHBORS

Scale 1:100 @A3

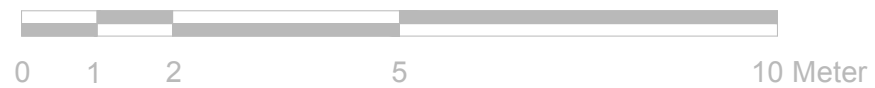

Issue	Notes	Drawn	Date
<div>Express Plans</div> <div>Suite 12, 29 Belmont Road, Uxbrdge, UB8 1QS Tel: 07375 455206 Email: hello@expressplans.uk</div> <div>Client Mr&Mrs. Hill 3a Burgess Close Hayling Island PO11 9QT</div> <div>Drawing Title EXISTING ELEVATIONS</div> <div><div>Scale 1:100</div><div>Date 05/03/18</div><div>Checked AZ</div><div>Drawn By AZ</div></div> <div><div>Drawing Number D03</div><div>Revision</div></div>			