
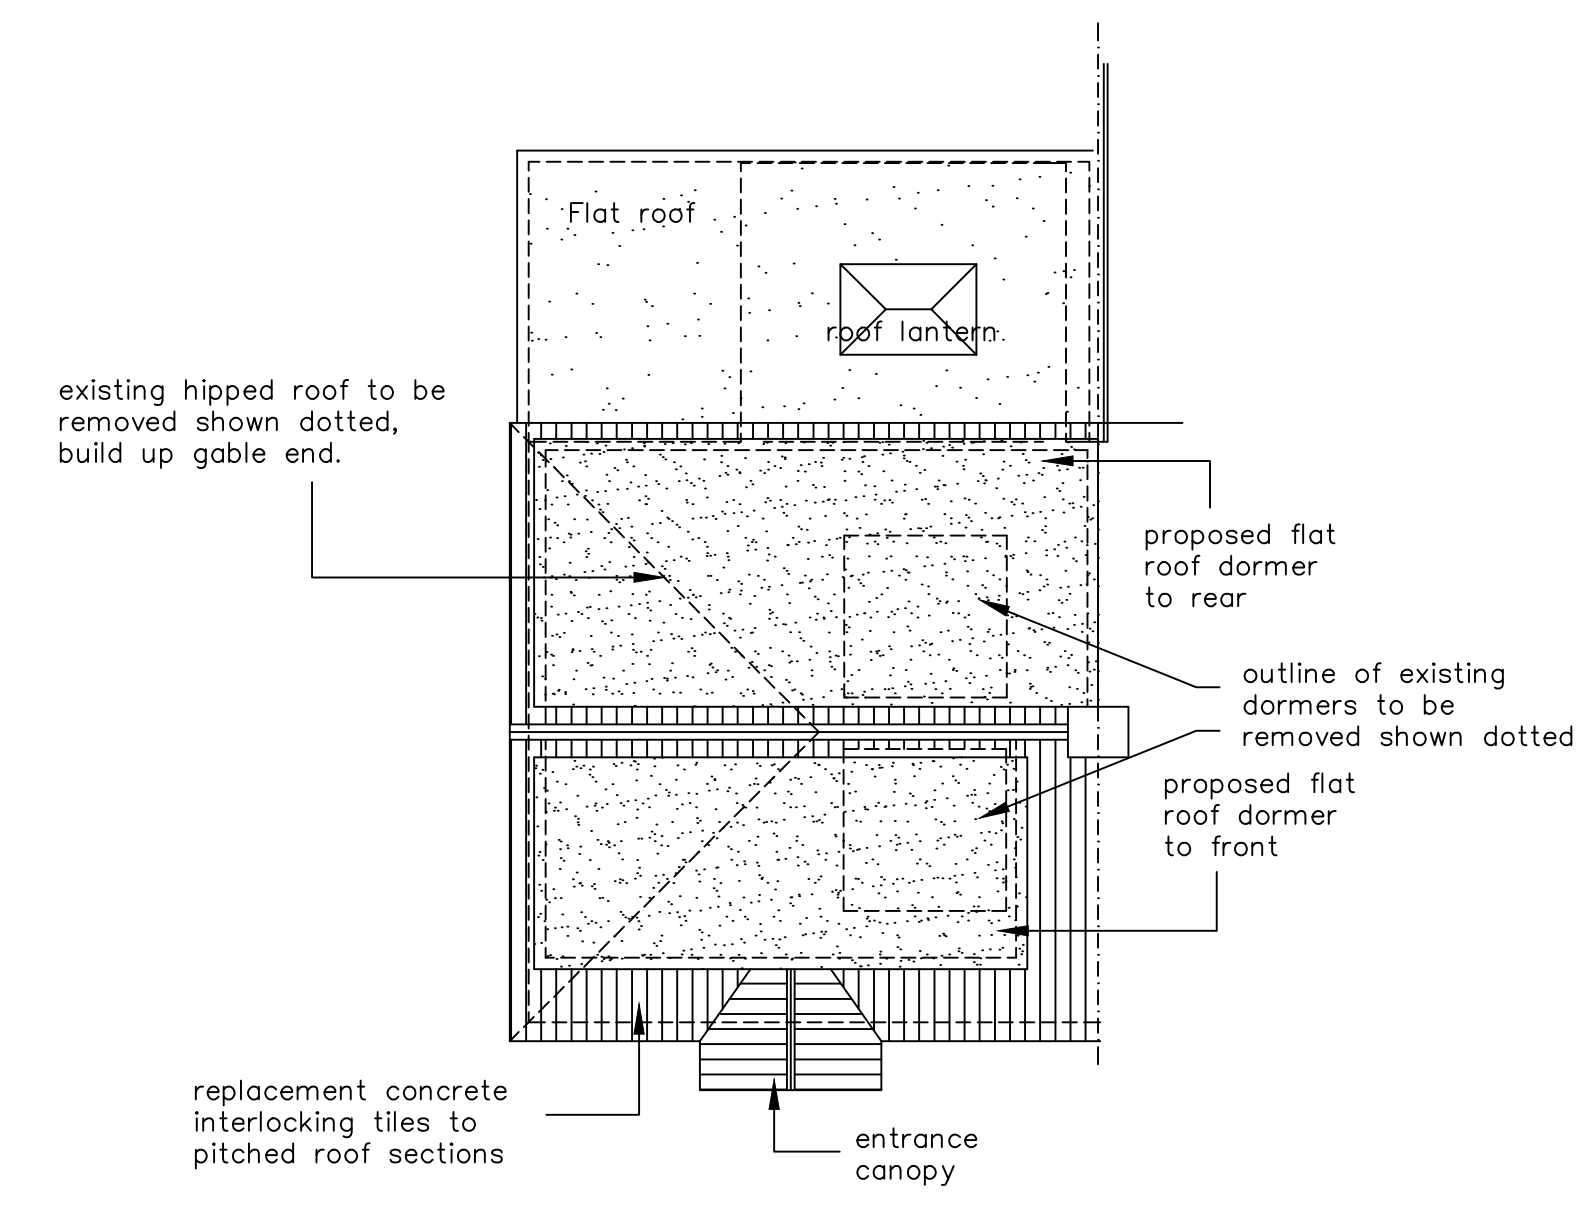
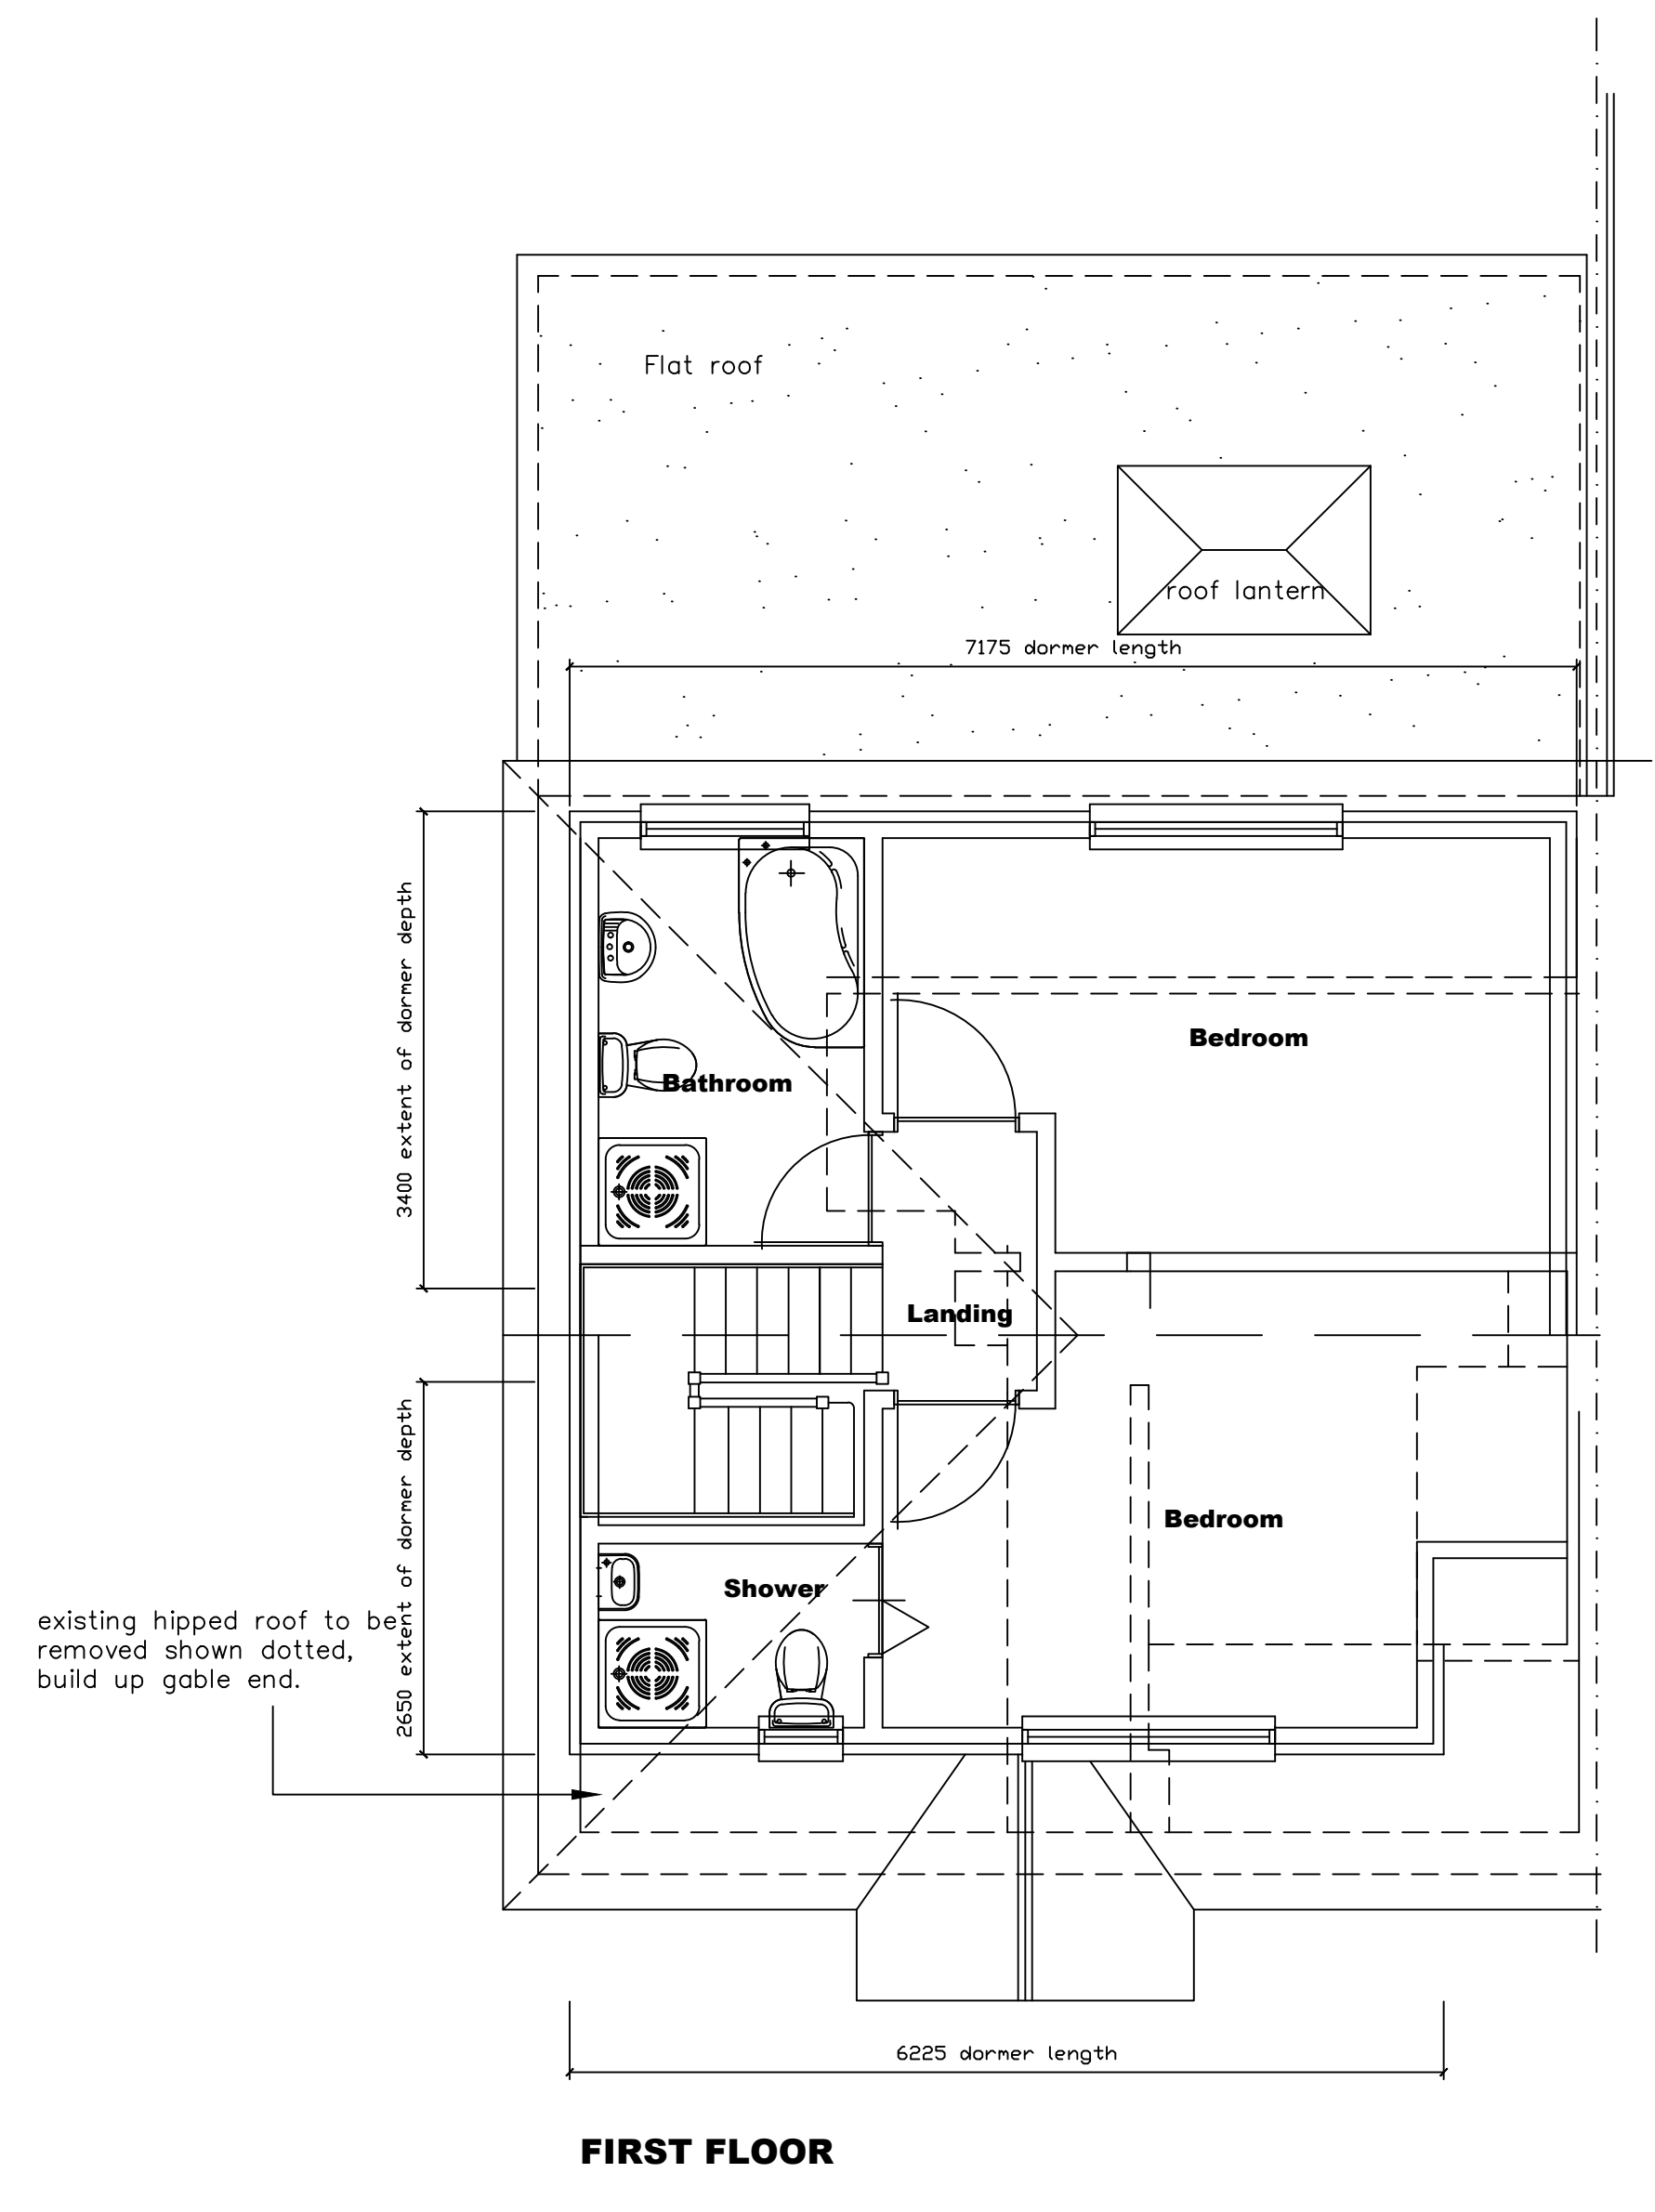
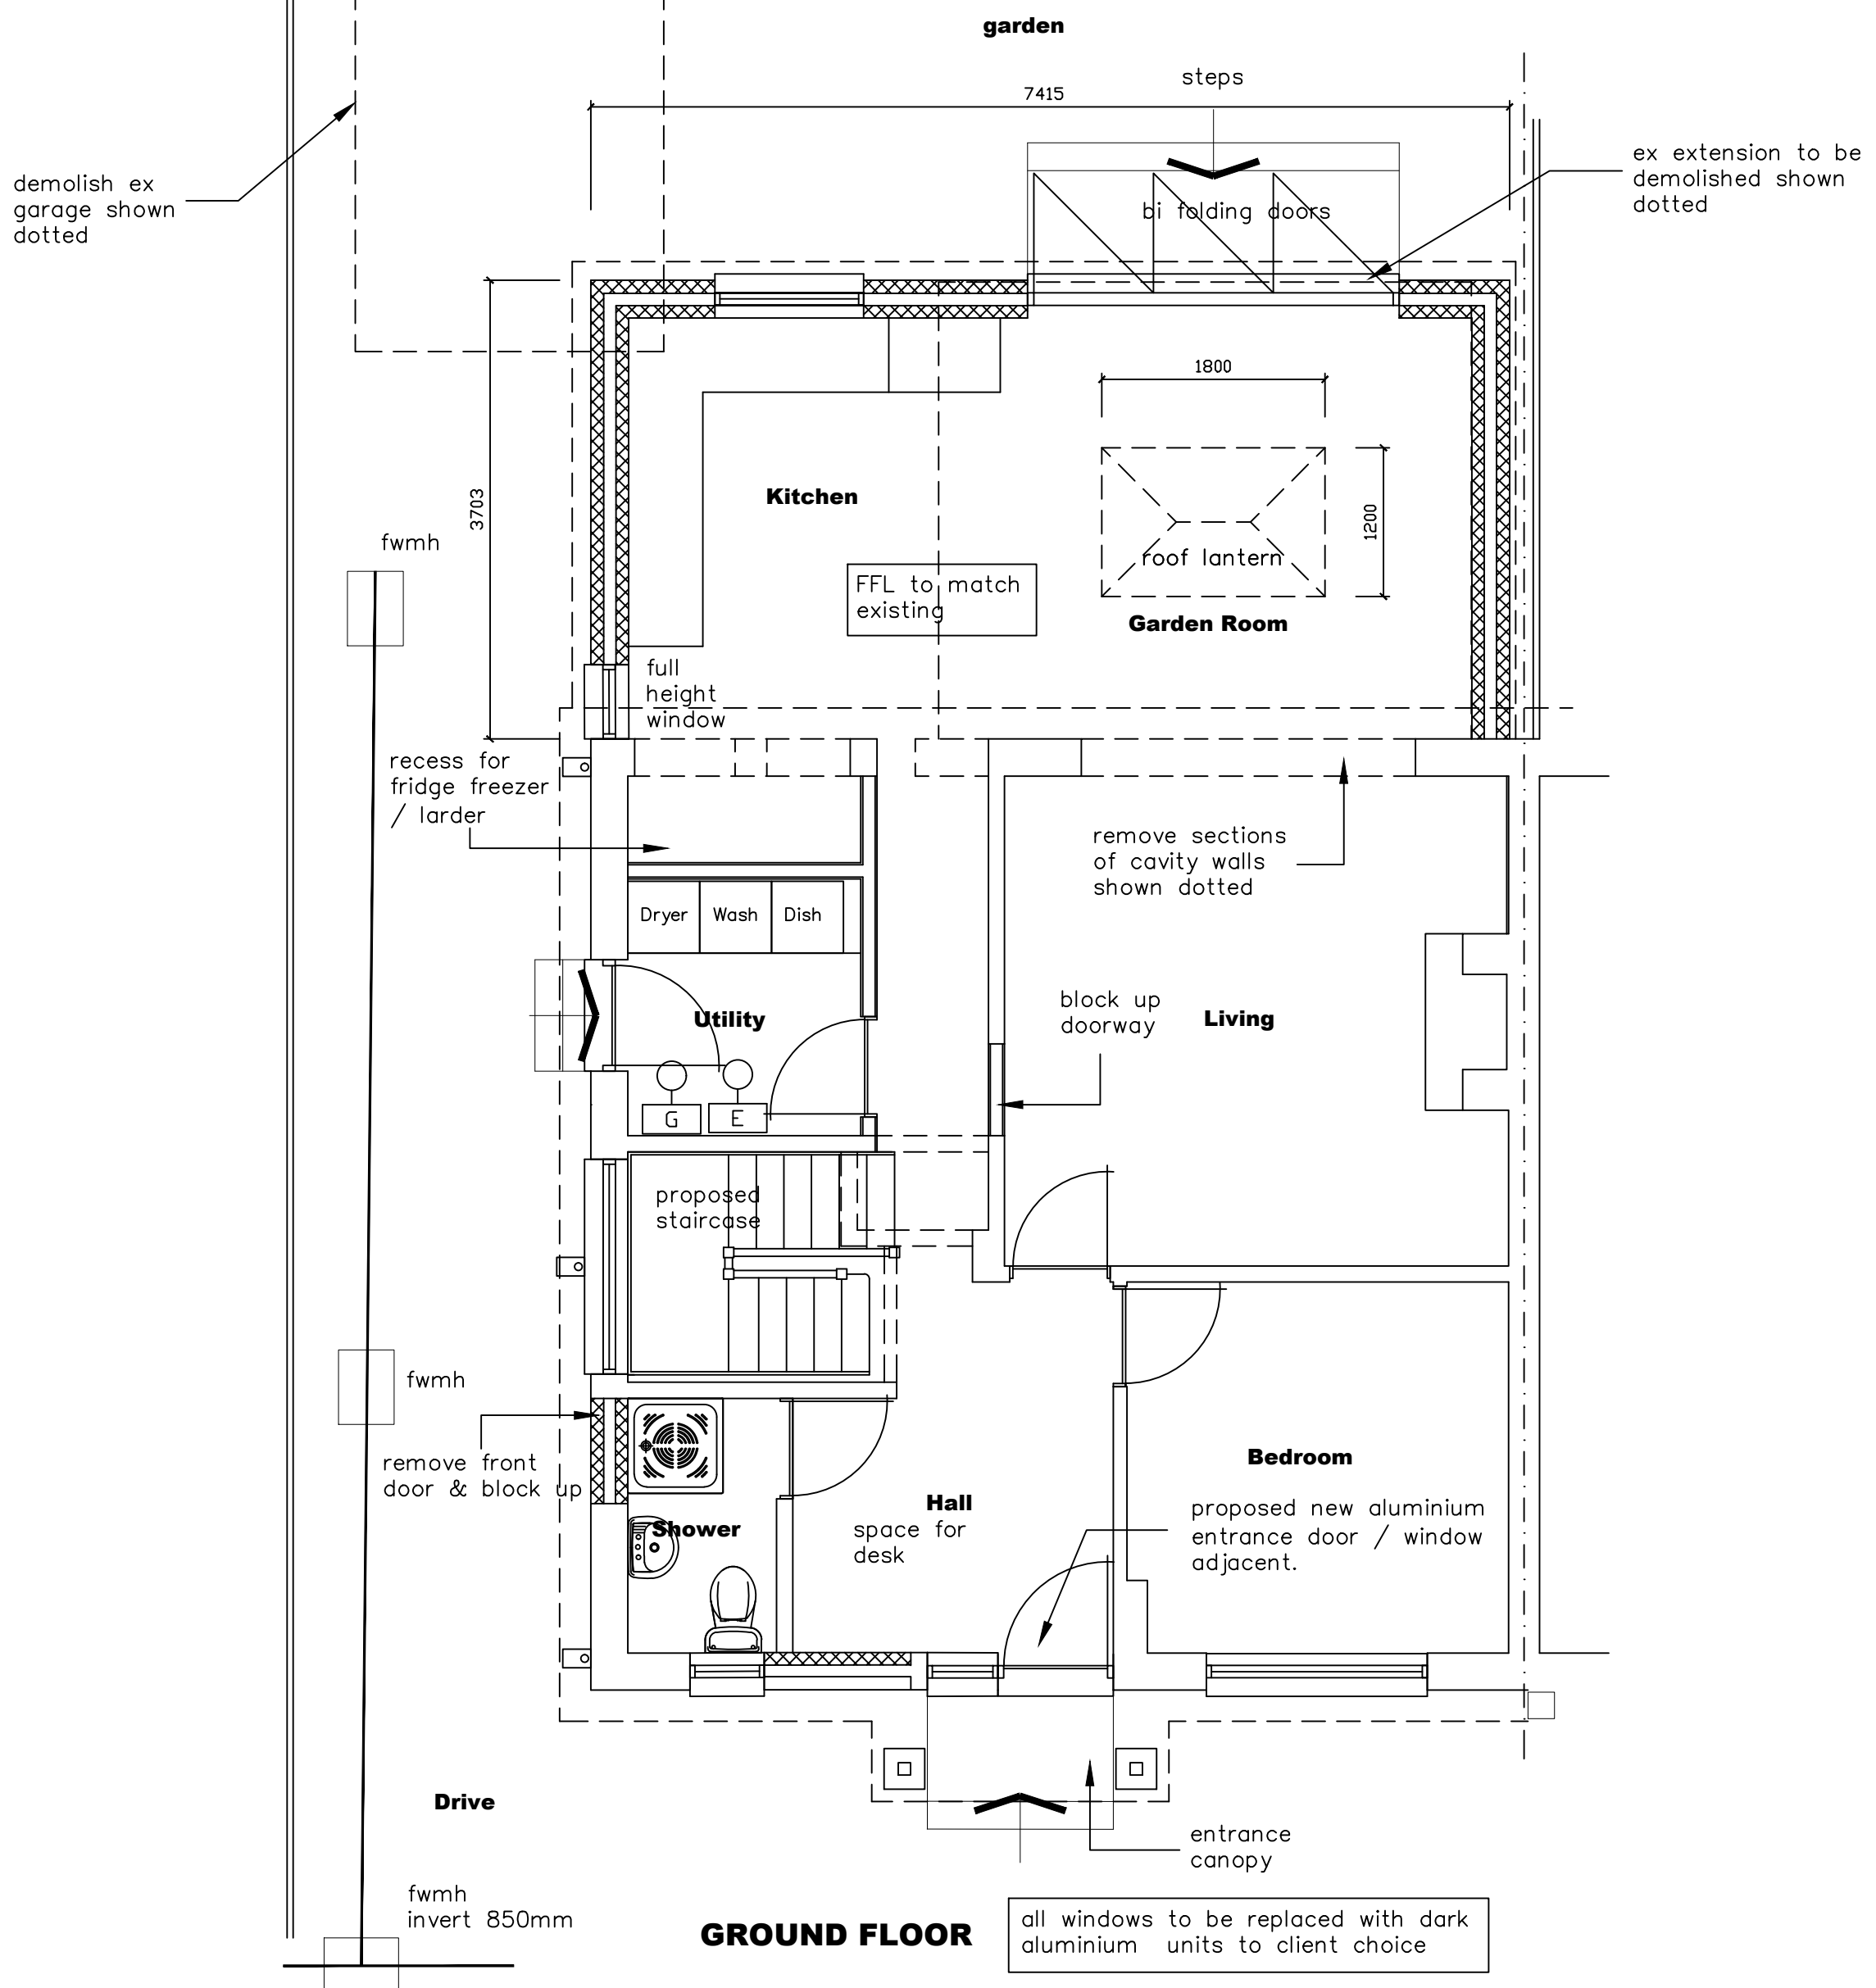
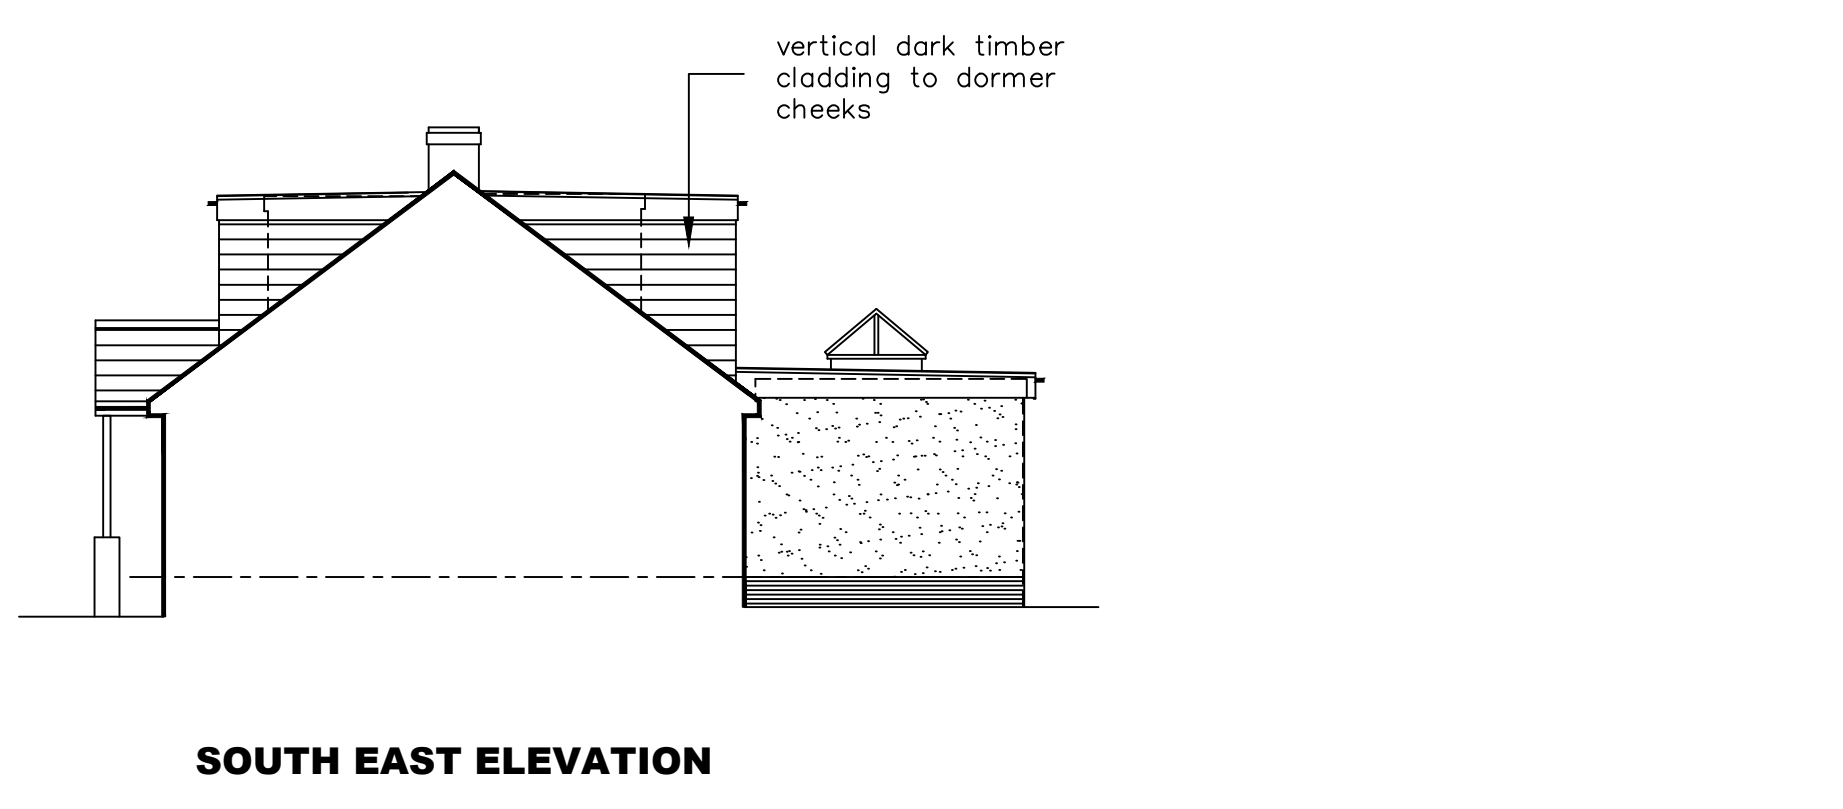
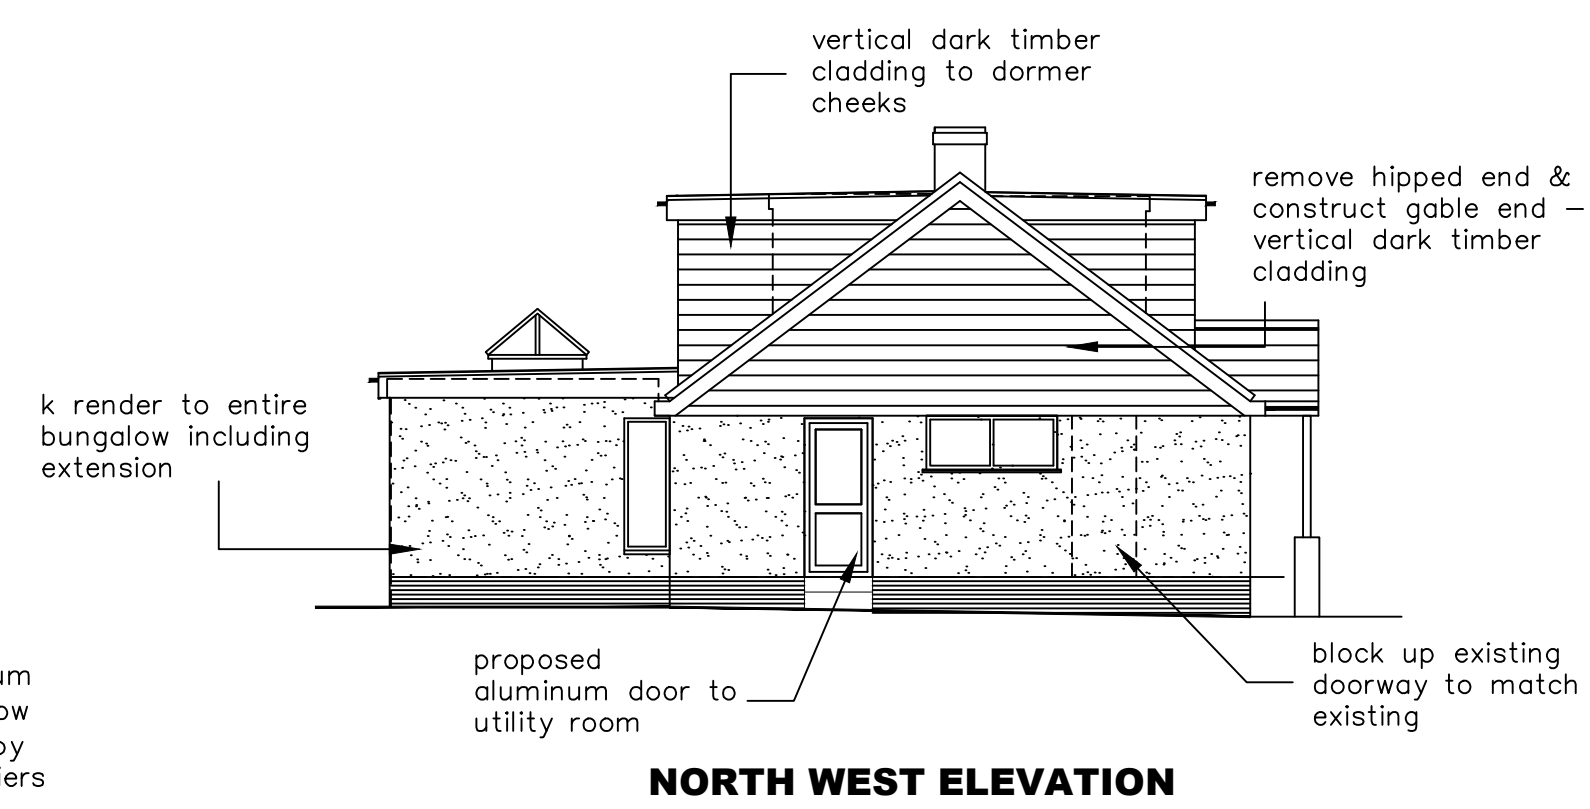


PROPOSED ELEVATIONS
SCALE 1 : 100

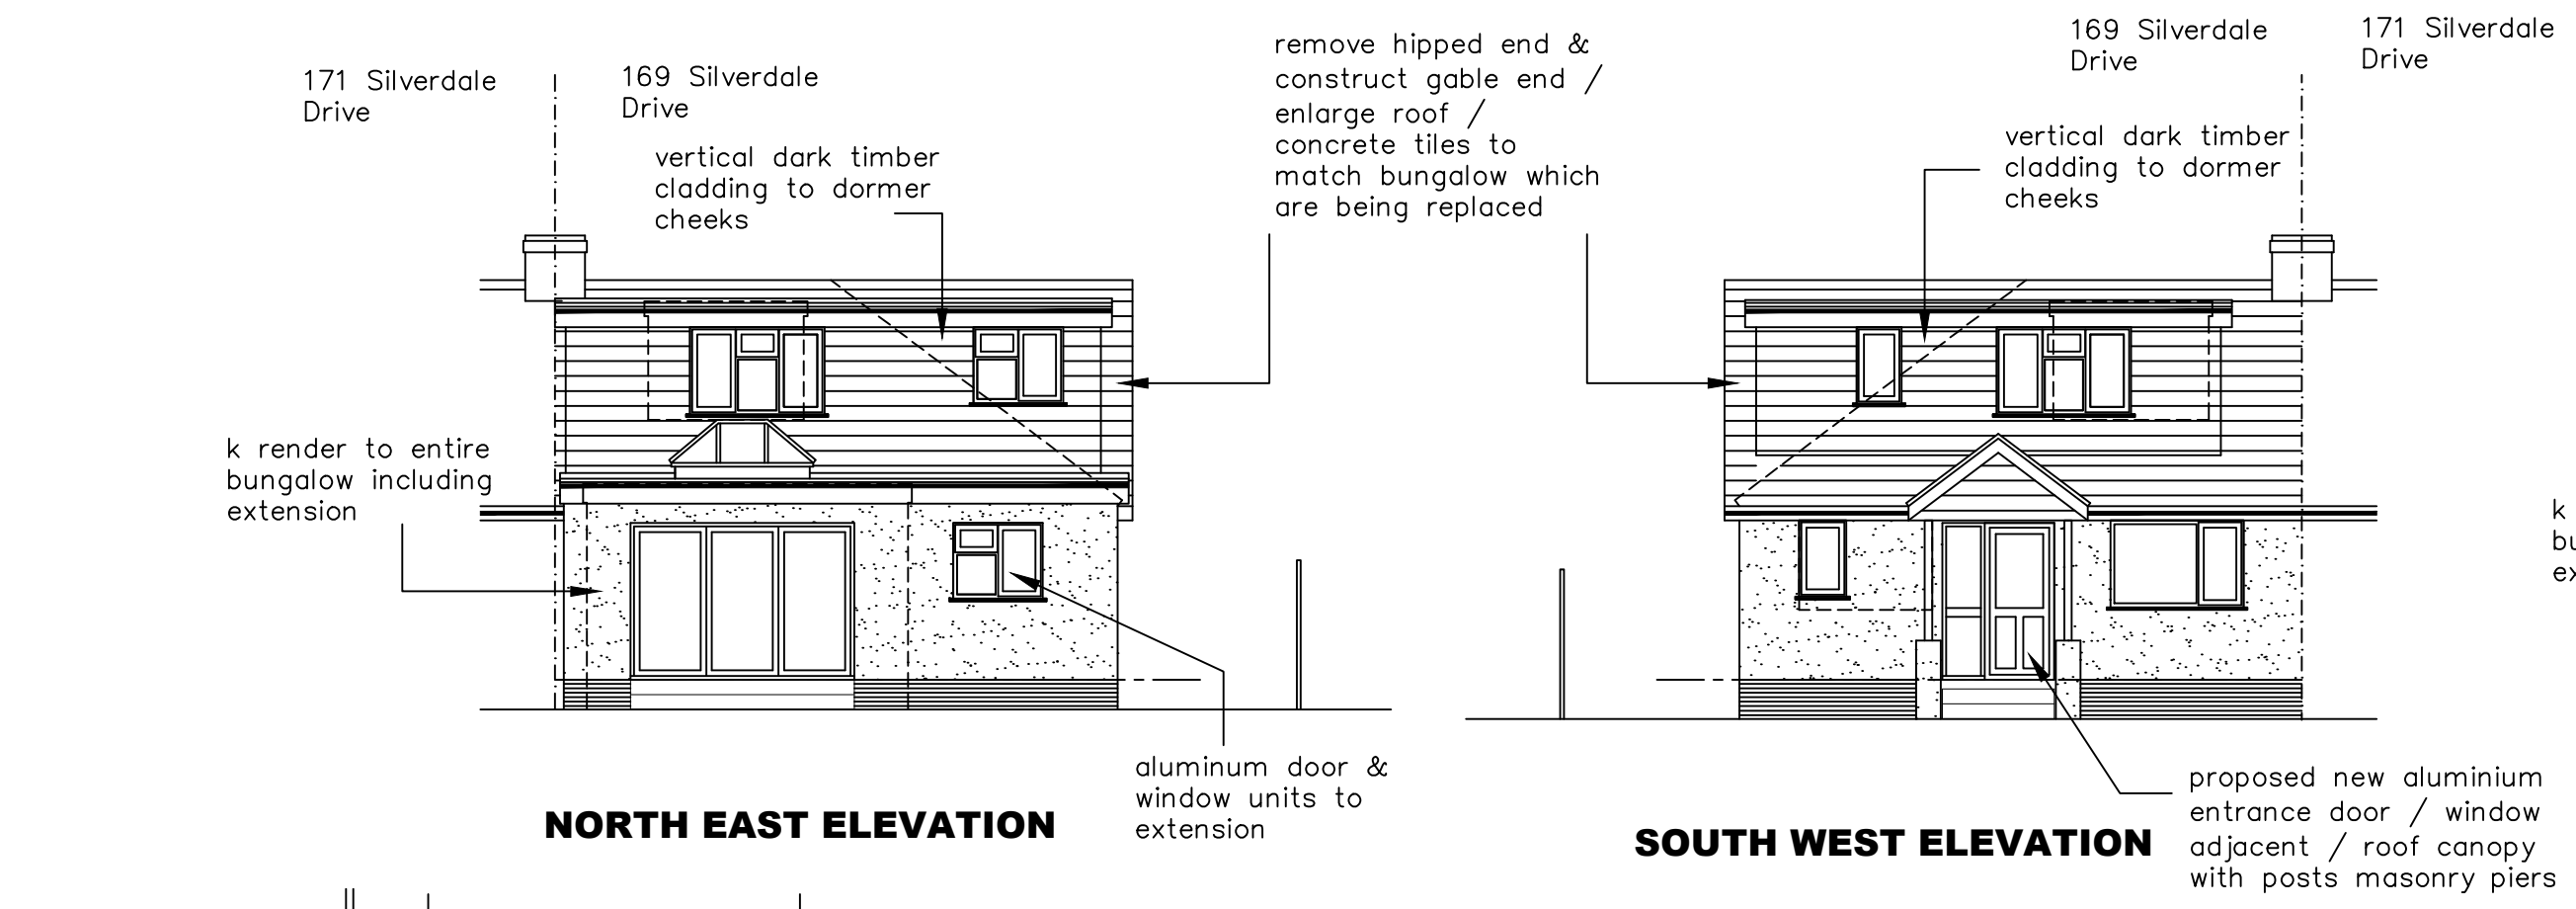

GROUND FLOOR
PROPOSED LAYOUTS
SCALE 1 : 50

FIRST FLOOR


PROPOSED ROOF LAYOUT
SCALE 1:100

KEY:

- Blockwork
- External brickwork
- Timber/metal framed stud walling
- Mains Powered Extract Fan
- Mains Powered interconnecting smoke detectors
- SVP Soil & vent pipe
- SS Stub stack
- RWP Rain water pipe
- Spot levels

NOTES:
The design and construction of this project shall be in accordance with the current Building Regulations & NHBC Standards. These notes & drawings have been prepared solely for the purpose of Planning & Building Regulation approval.
Do not scale from this drawing unless for Planning purposes. All dimensions to be checked on-site and any alterations to be approved by the Architect and/or client prior to any work commencing.
Ordnance Survey Licence No: 100047591
This drawing to be copyright and to be read in conjunction with all other drawings

AMENDMENTS:

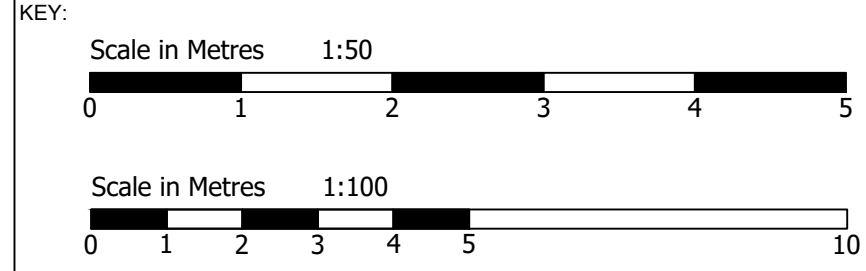

CLIENT NAME & ADDRESS
Mr & Mrs P Fountain
169 Silverdale Drive
Waterlooville
PO7 6DX

PROJECT ADDRESS
169 Silverdale Drive
Waterlooville
PO7 6DX

DRAWING DETAILS		
PLANNING DRAWING		
Proposed Layouts & Elevations Roof Layout		
PROJECT No 902	DWG No 2	REV No
SCALE 1:50 1:100 @ A1	DRAWN BWH	DATE 13/08/18

B H ARCHITECTURE Ltd
Heath Cottage
Newlands Lane
Purbrook
Waterlooville
Hants
PO7 5SQ
Tel: 023 9223 2322
Mob: 07747 771808
E-mail: bernard@bernardharding.com