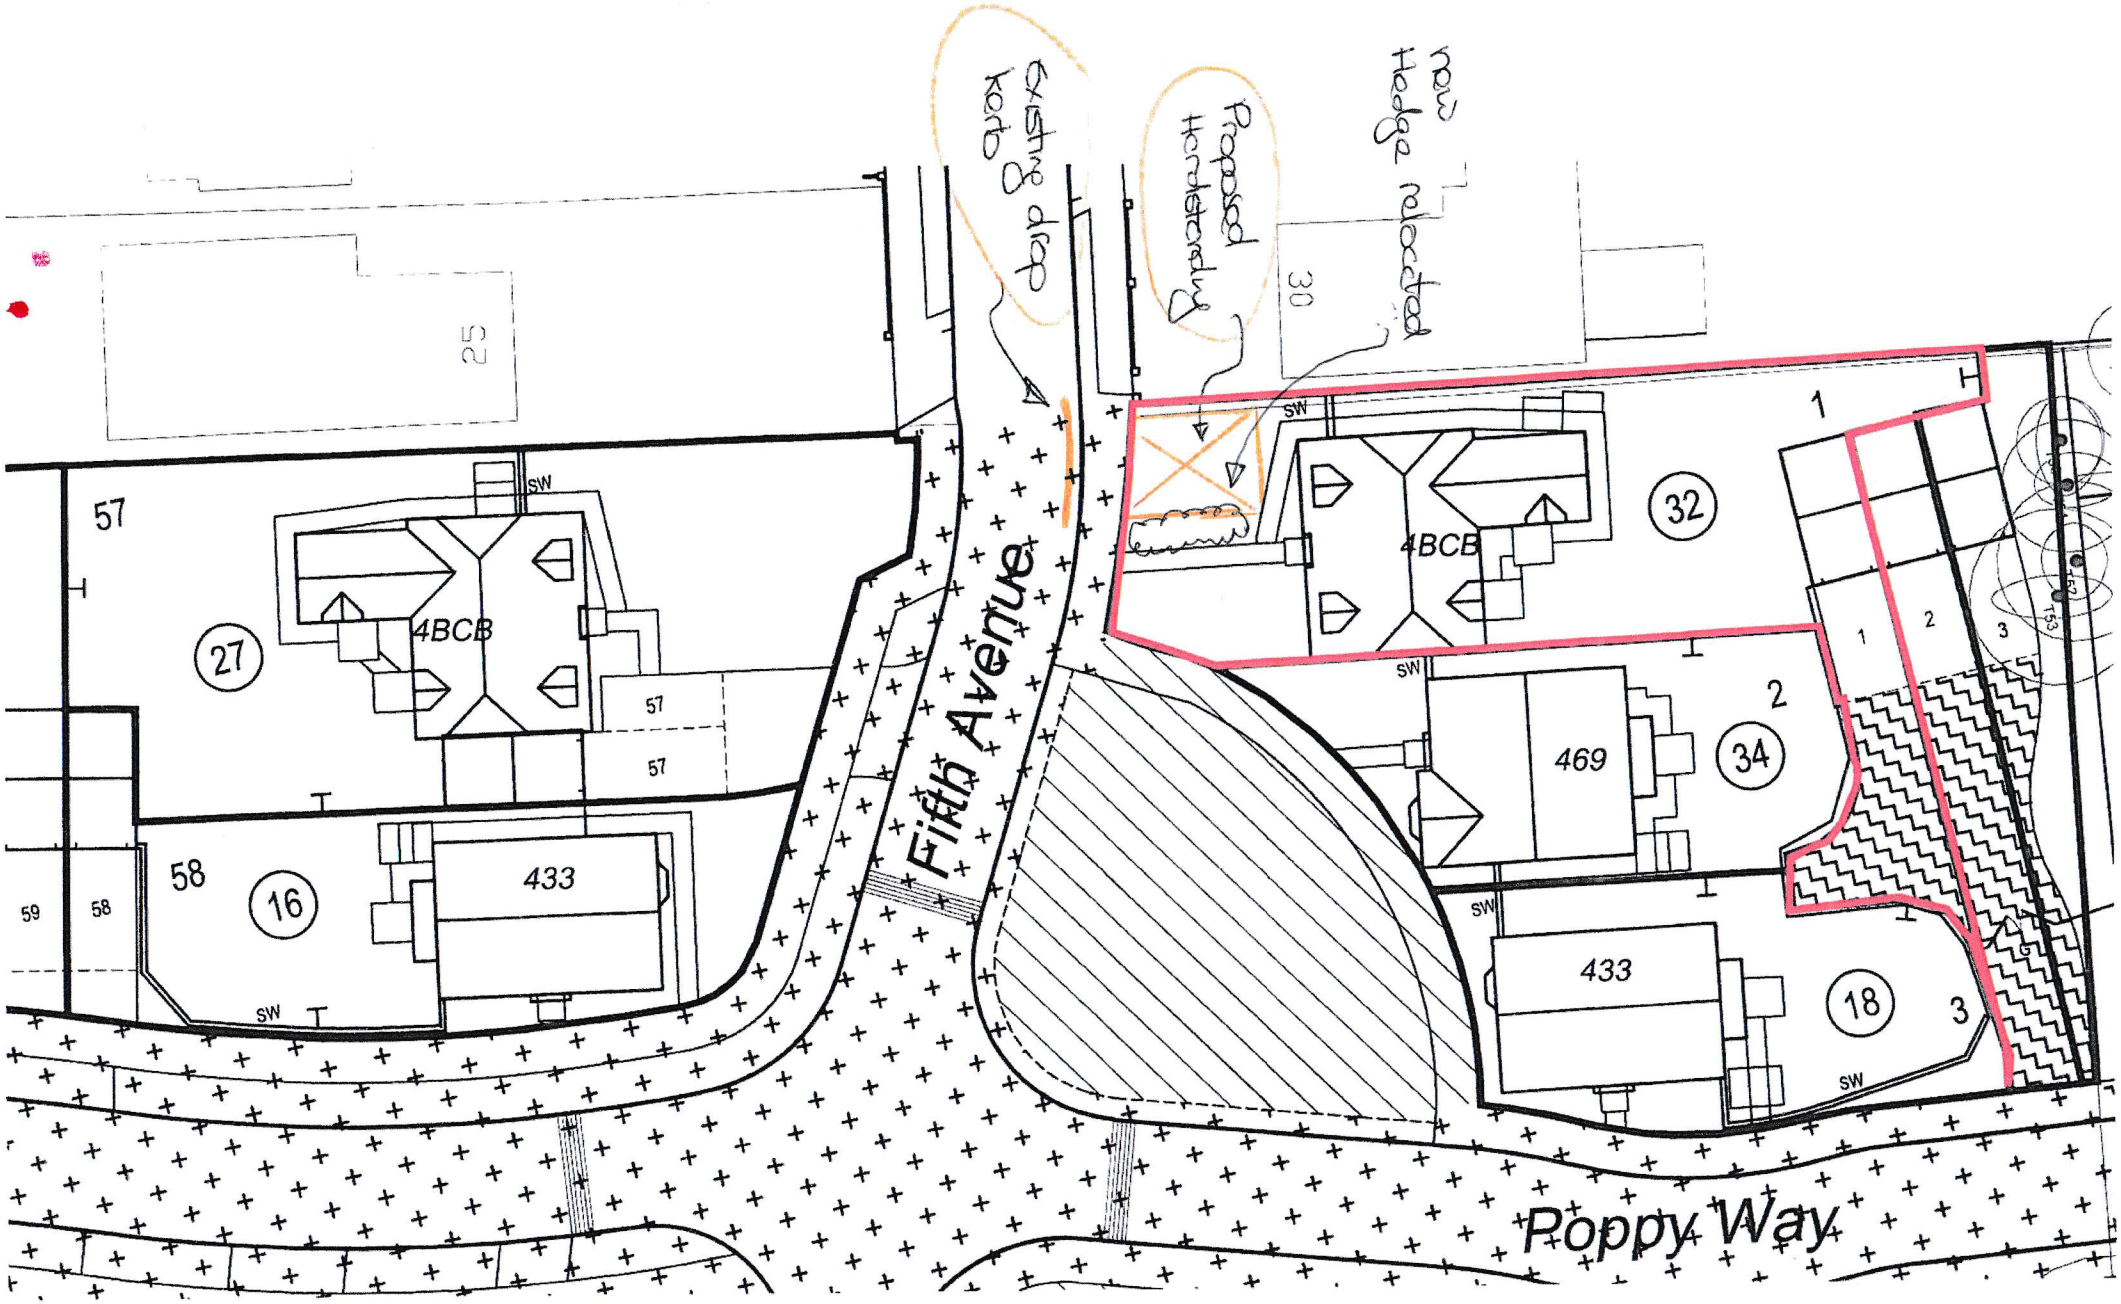
existing drop kerb
Proposed Hardstanding
new Hedge relocated
25
30
57
SW
4BCB
27
57
57
58
16
433
59
58
SW
Fifth Avenue
1
32
4BCB
SW
1
2
3
2
469
34
SW
433
18
3
SW
Poppy Way