


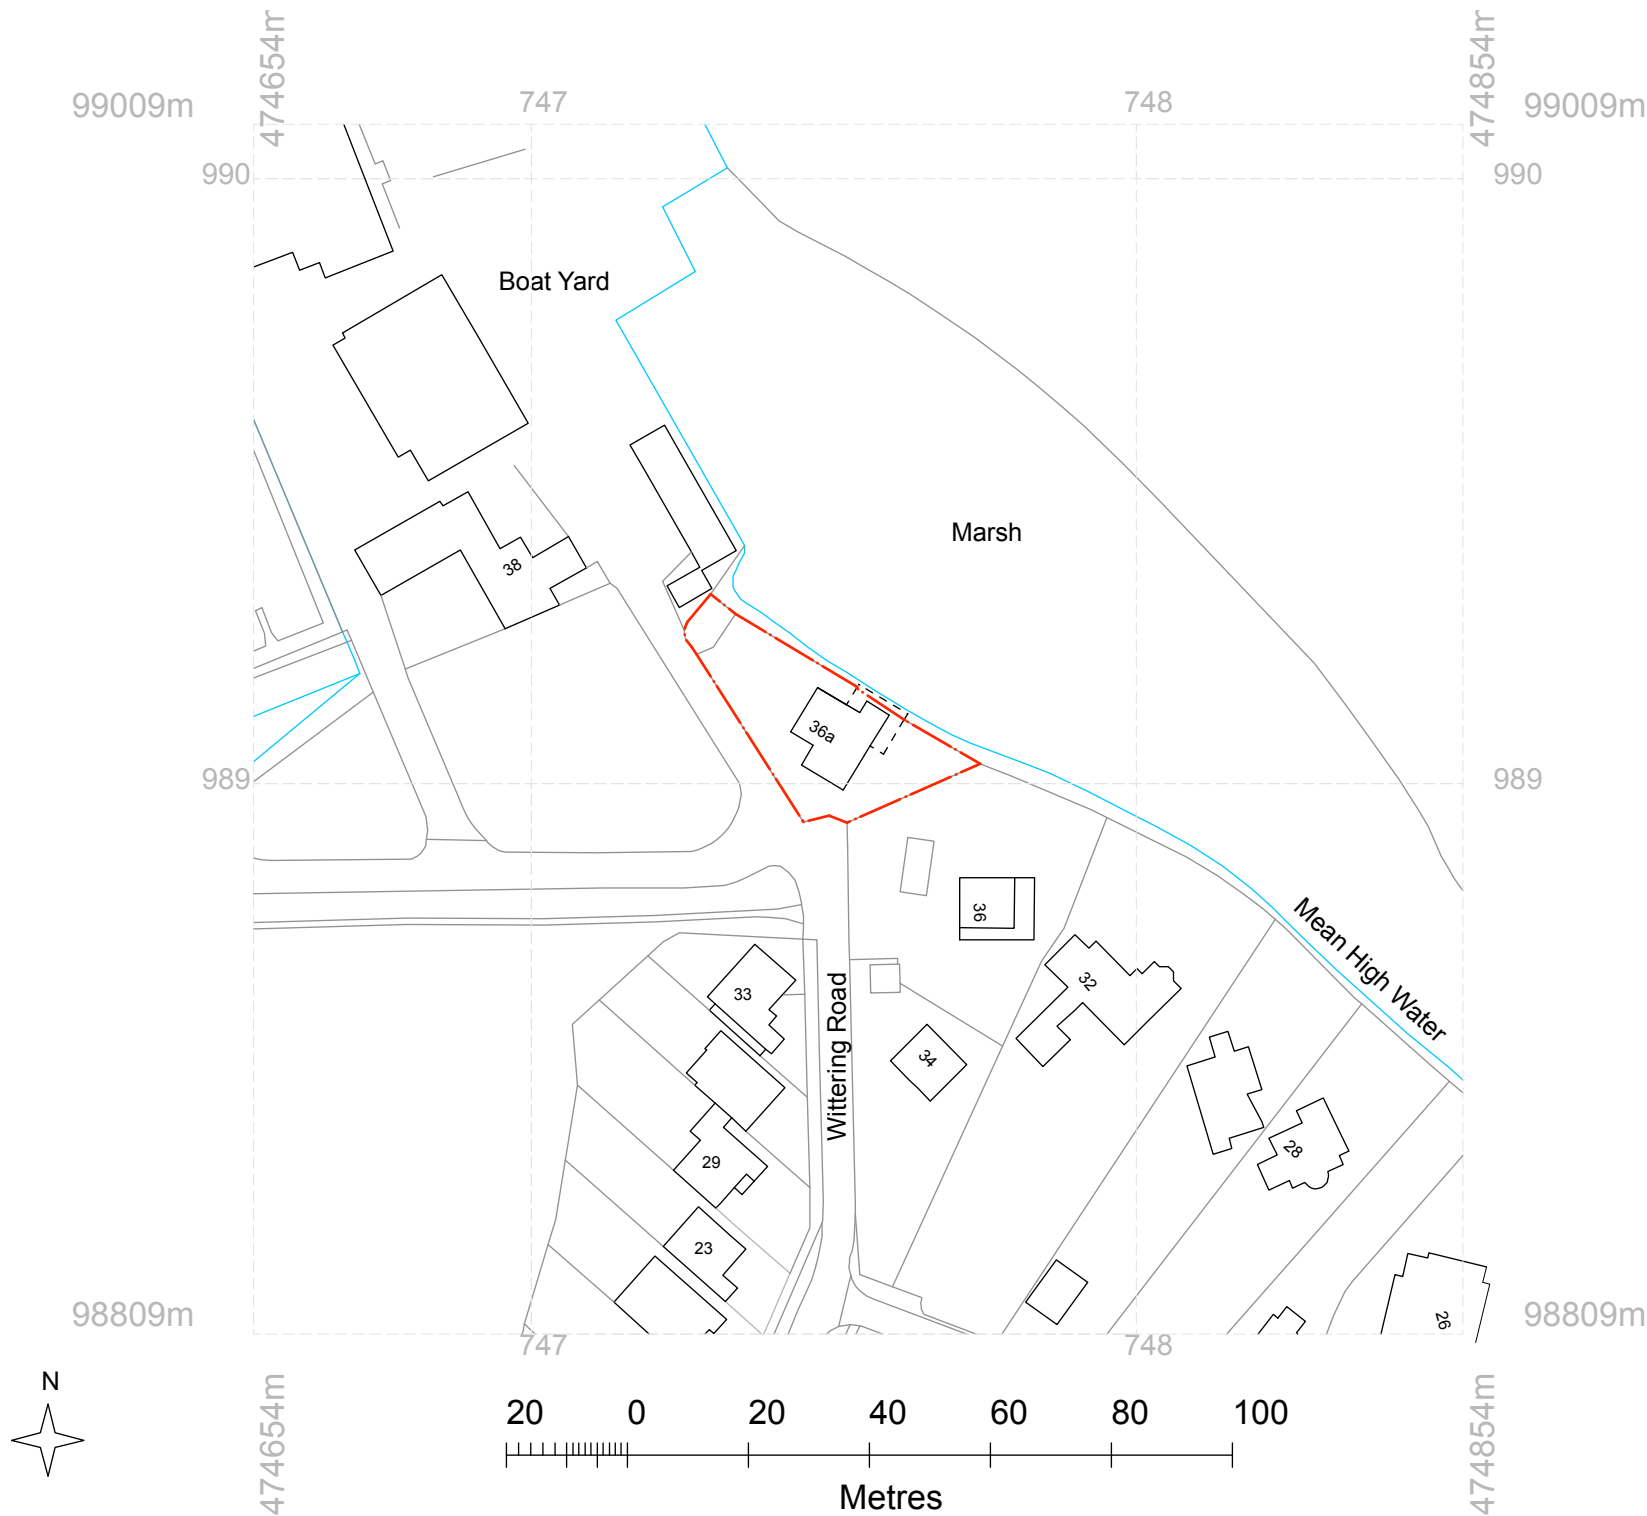

TO BE READ IN CONJUNCTION WITH STRUCTURAL
ENGINEER'S DRAWINGS.
REPORT ALL DISCREPANCIES PRIOR TO PROCEEDING.

Notes:

REV A: 2018/02/06

REVISION

DATE

Yeates Design LLP
74 Clerkenwell Road
London EC1M 5QA
tel: 020 7251 6667
www.yeatesdesign.co.uk



PROJECT: 36a WITTERING ROAD
HAYLING ISLAND
HAMPSHIRE PO11 9SP

DRAWING: Location Plan

SCALE: 1:1250 @ A4

DATE: DECEMBER 2017

DWG NO. 594/P/001 A DWN BY:

DRAWING STATUS: FOR TENDER ☐
FOR PLANNING ☒ FOR CONSTRUCTION ☐

INFORMATION CONTAINED IN THIS DRAWING IS THE SOLE COPYRIGHT
OF YEATES DESIGN + ARCHITECTURE AND SHOULD NOT BE
REPRODUCED WITHOUT THEIR PERMISSION