




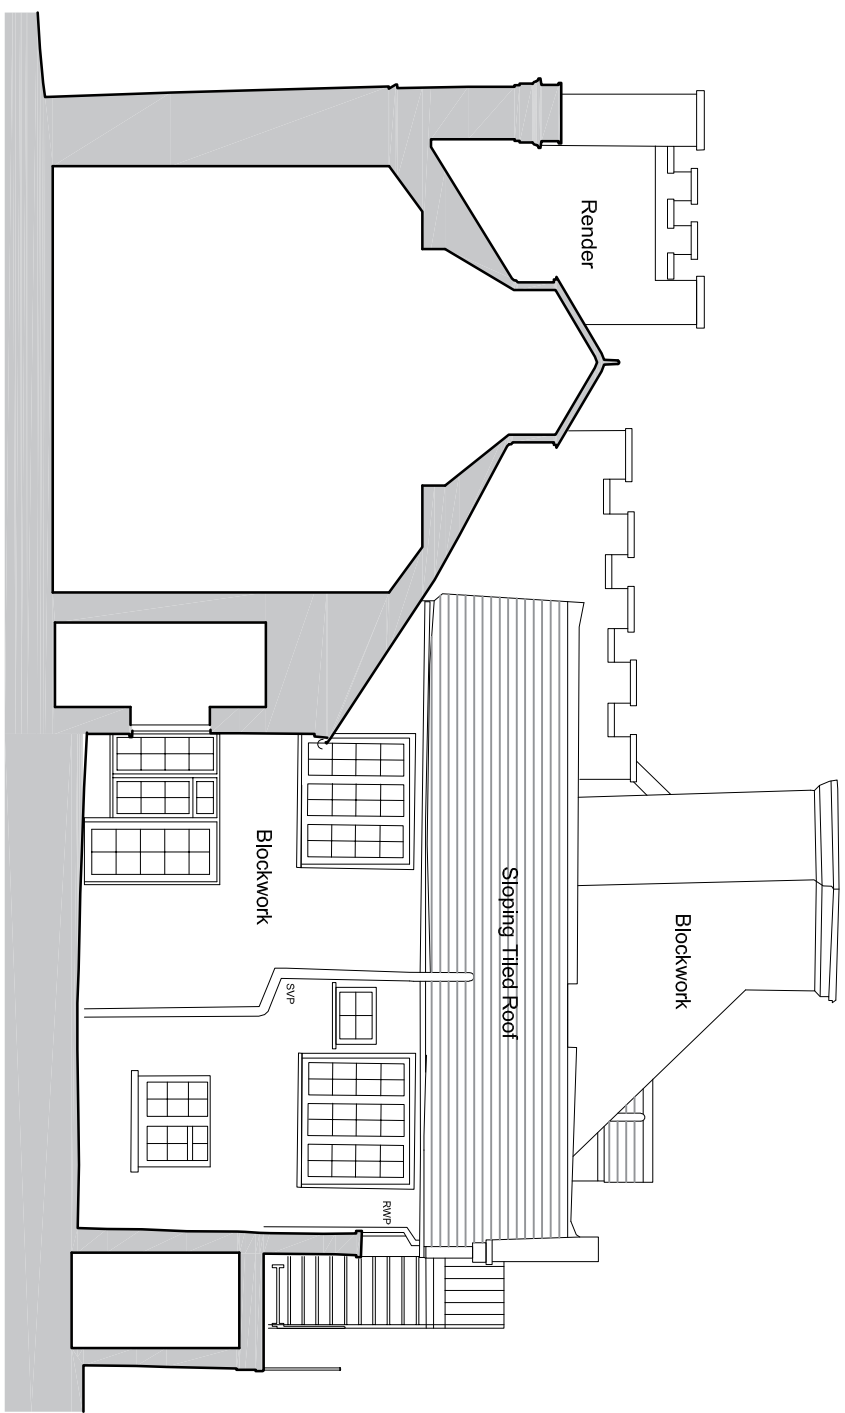


Existing Sectional Elevation A
Scale 1:100

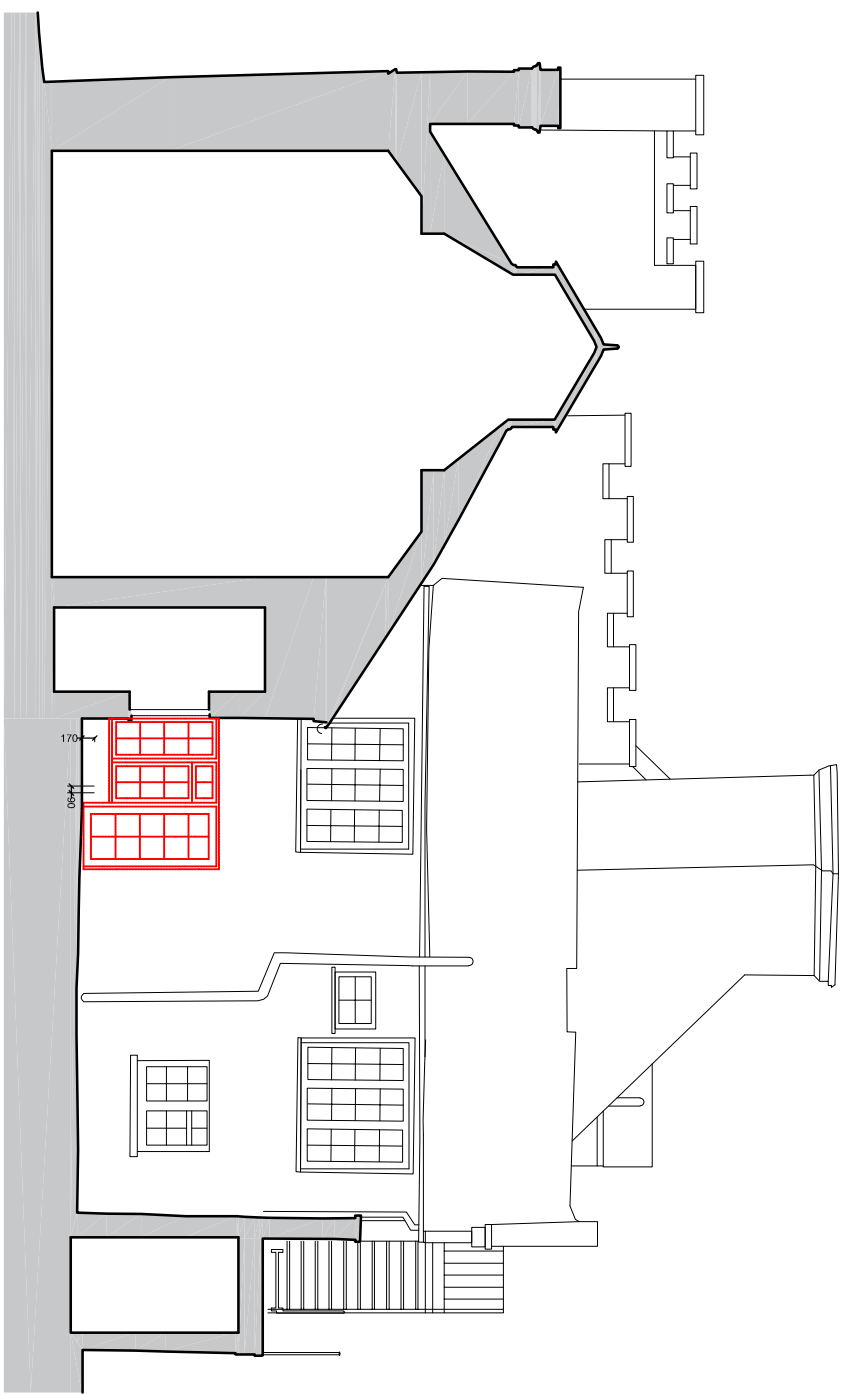


Demolition Sectional Elevation A
Scale 1:100

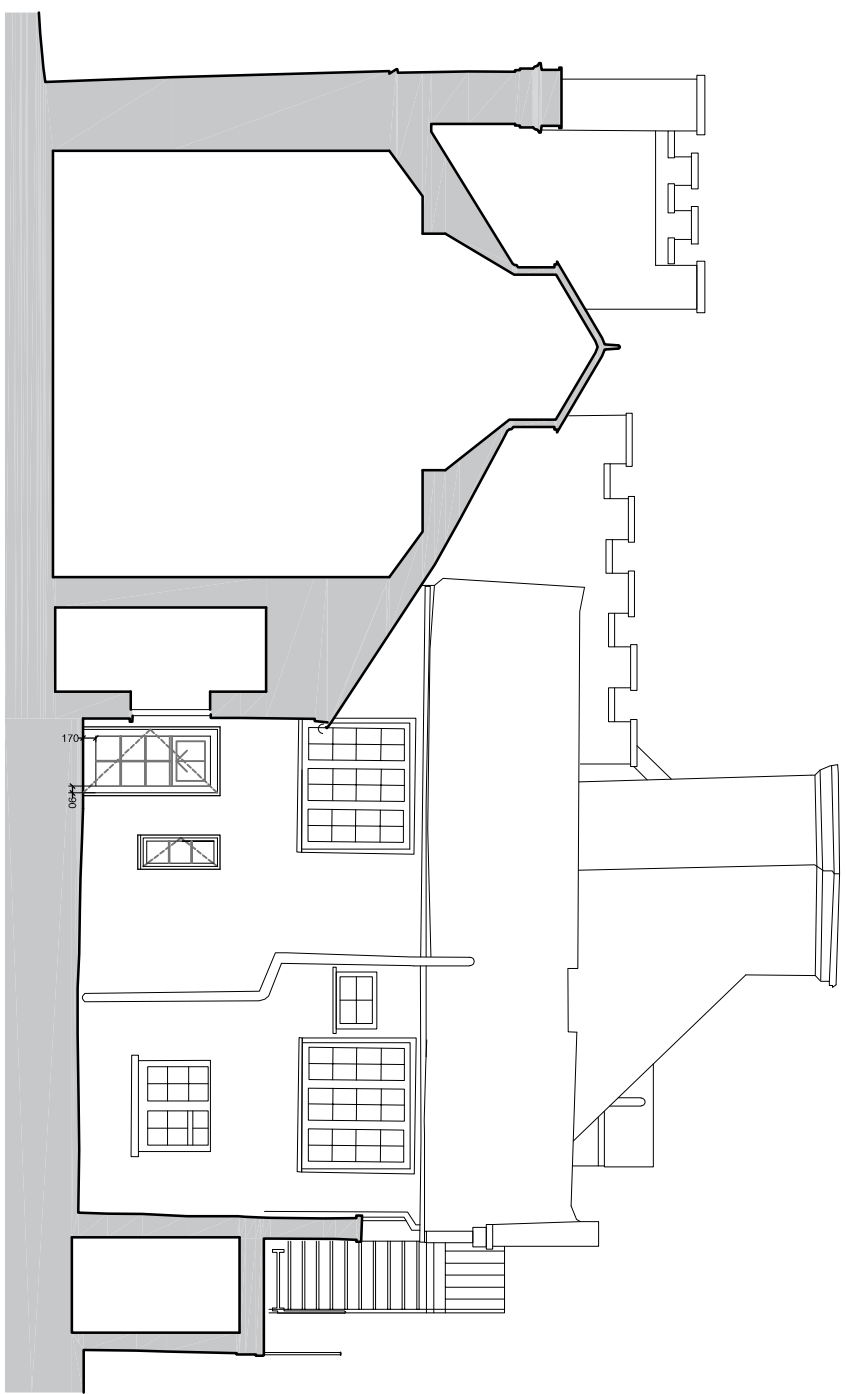


Proposed Sectional Elevation A
Scale 1:100

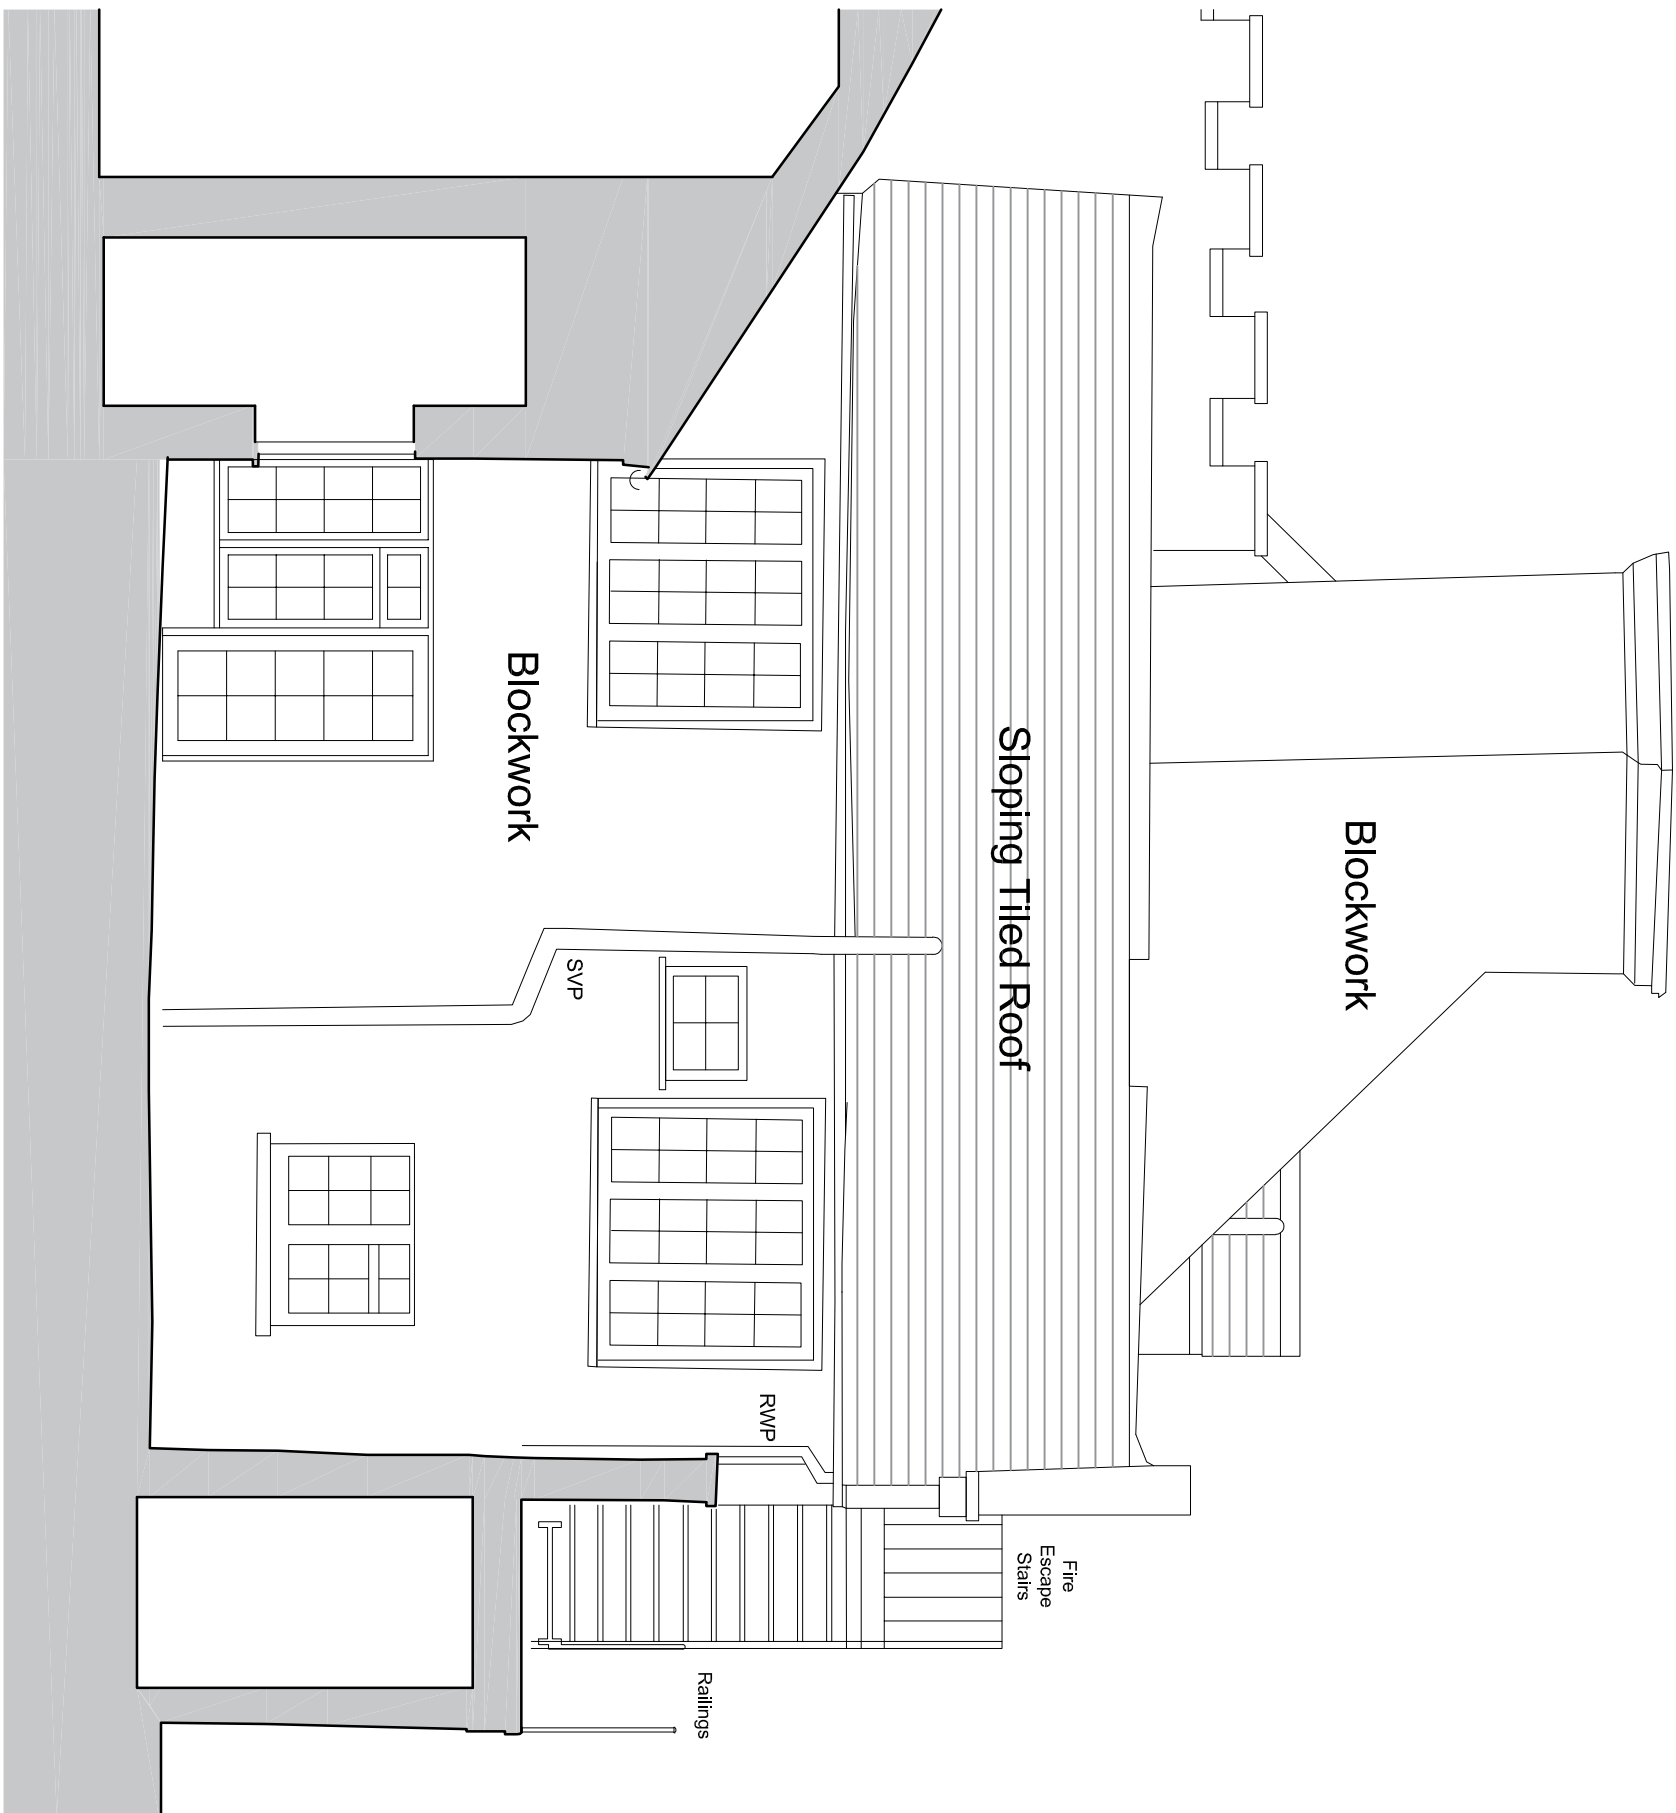

Existing Sectional Elevation A
Scale 1:50

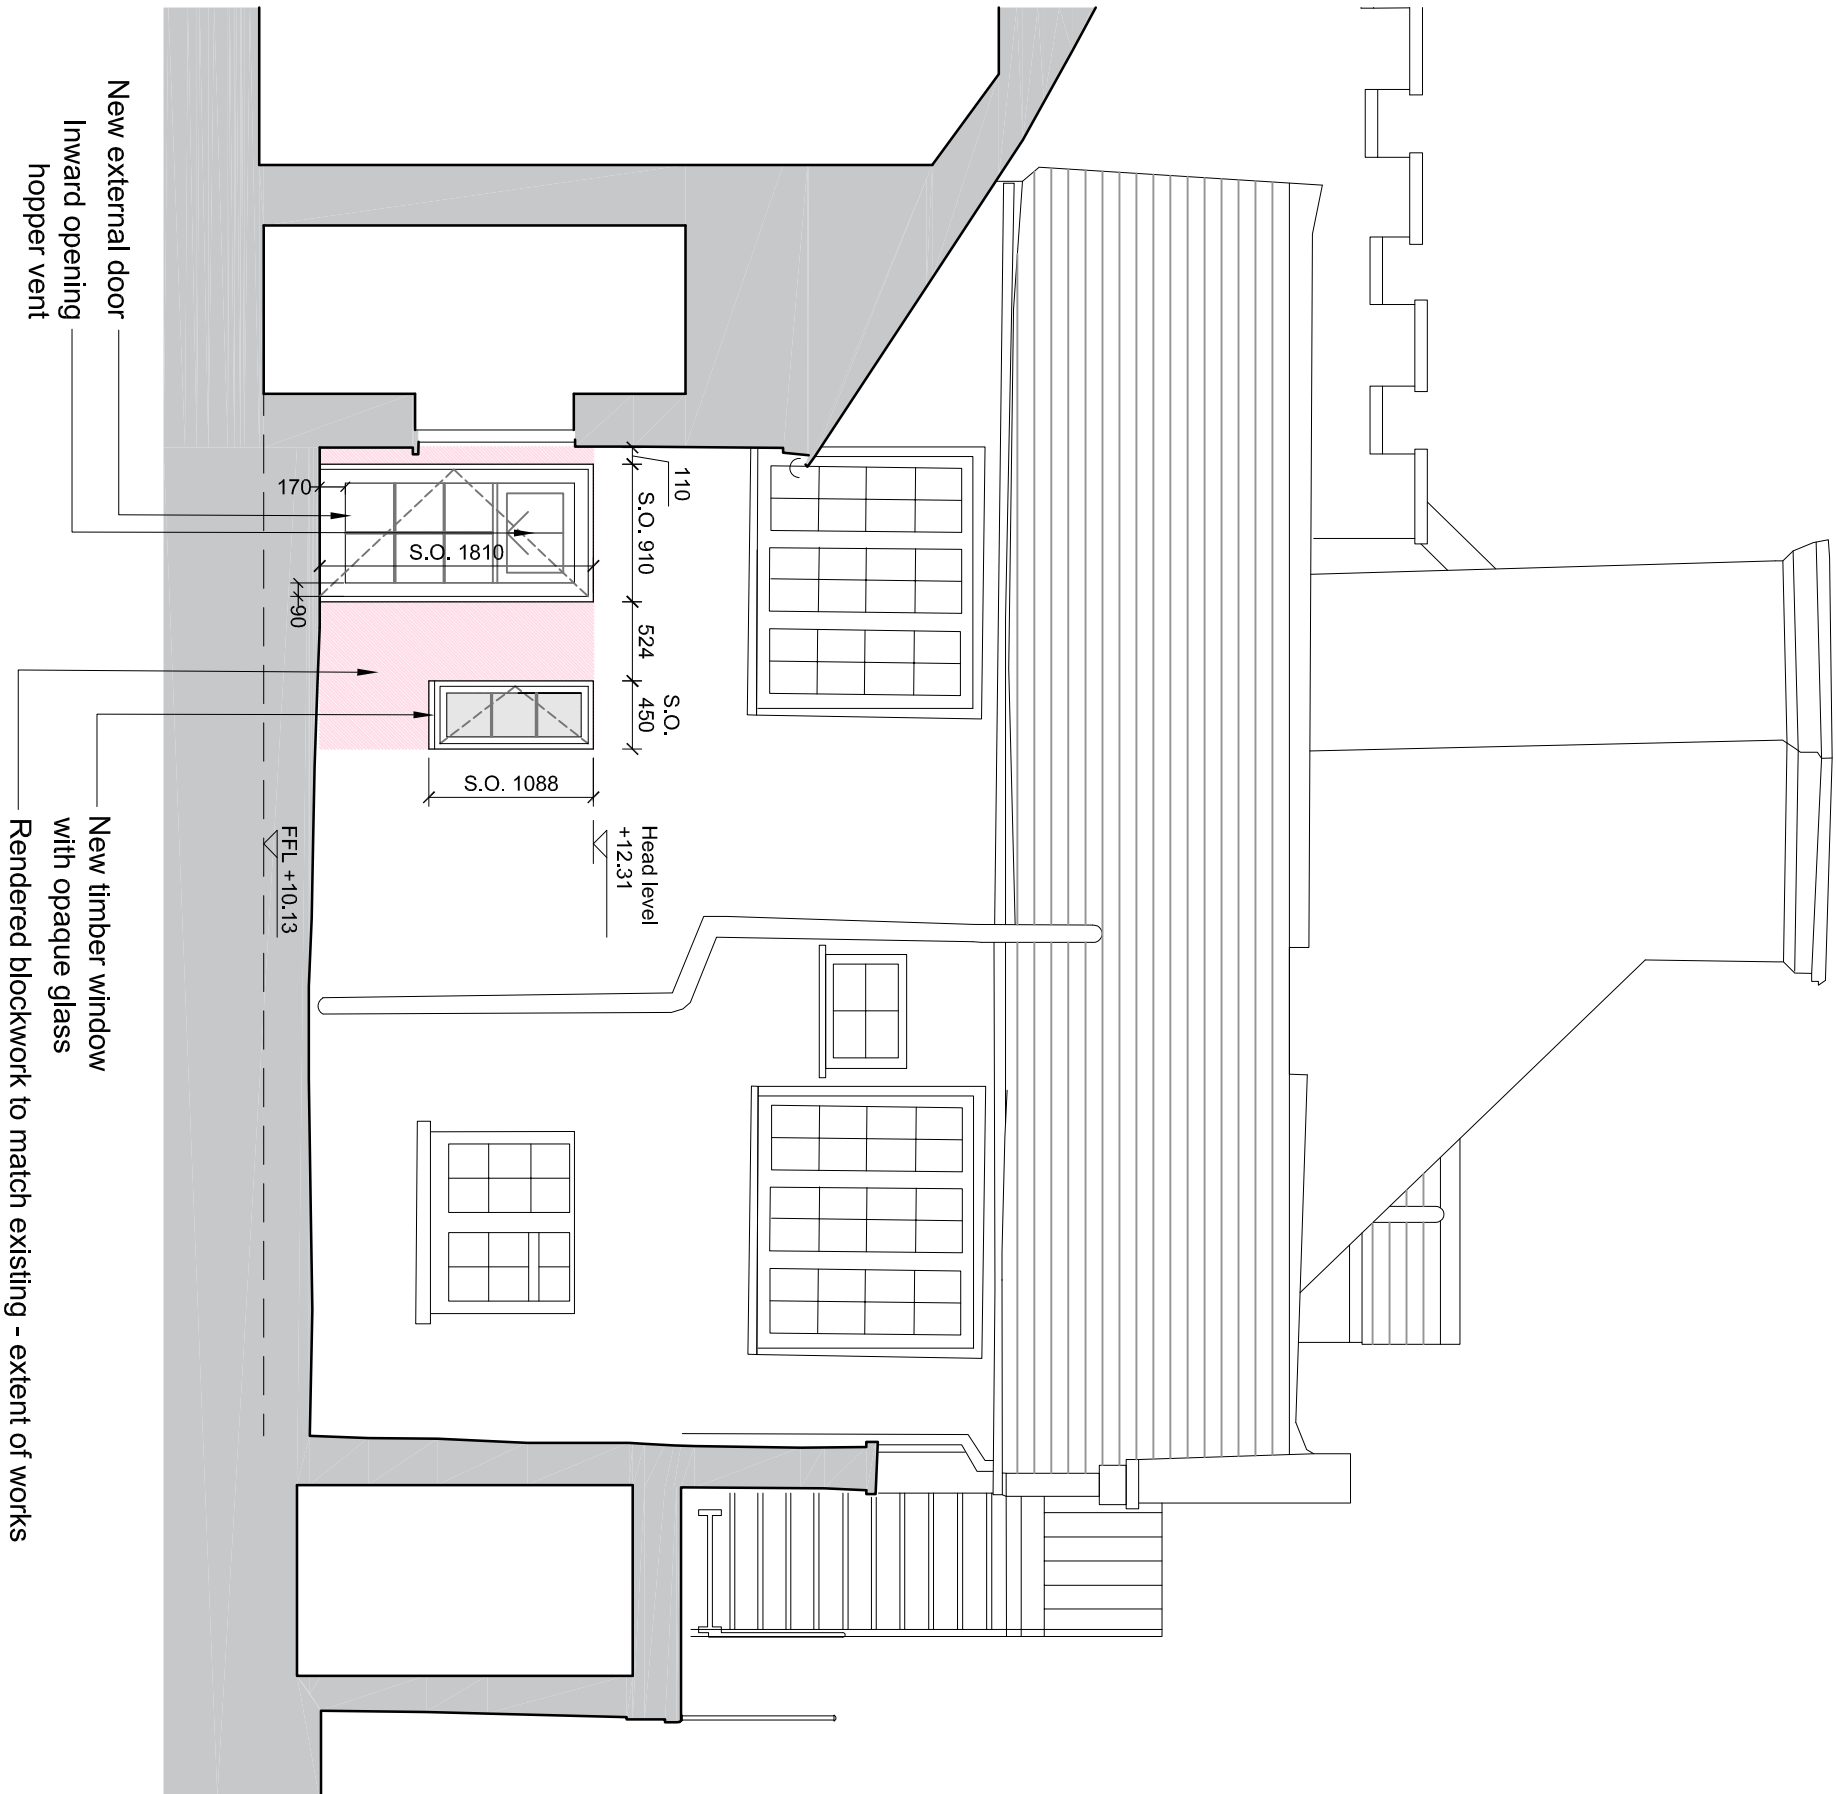

Proposed Sectional Elevation A
Scale 1:50

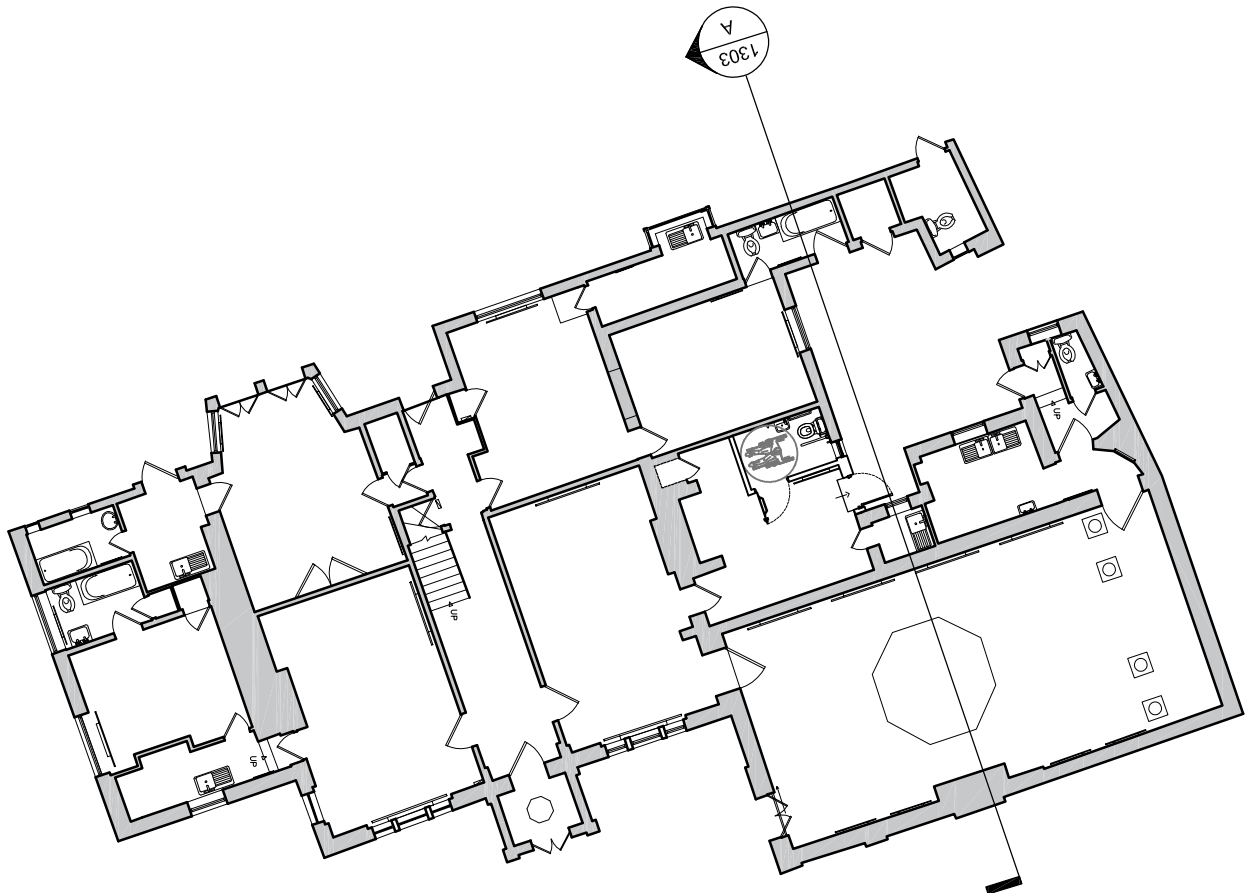

Key Plan

notes:

revisions: A | 16.10.2017 / AT | Note amended inline with client's comments.
B | 22.11.2017 / SG | Changed proposed external door and added note

revisions:

100mm @A1 15mm @A3
0

NOTE: The contractor is responsible for checking all site dimensions and levels. These should be checked prior to the ordering of any components and before the commencement of the works. All discrepancies should be brought to the attention of the Contract Administrator.