
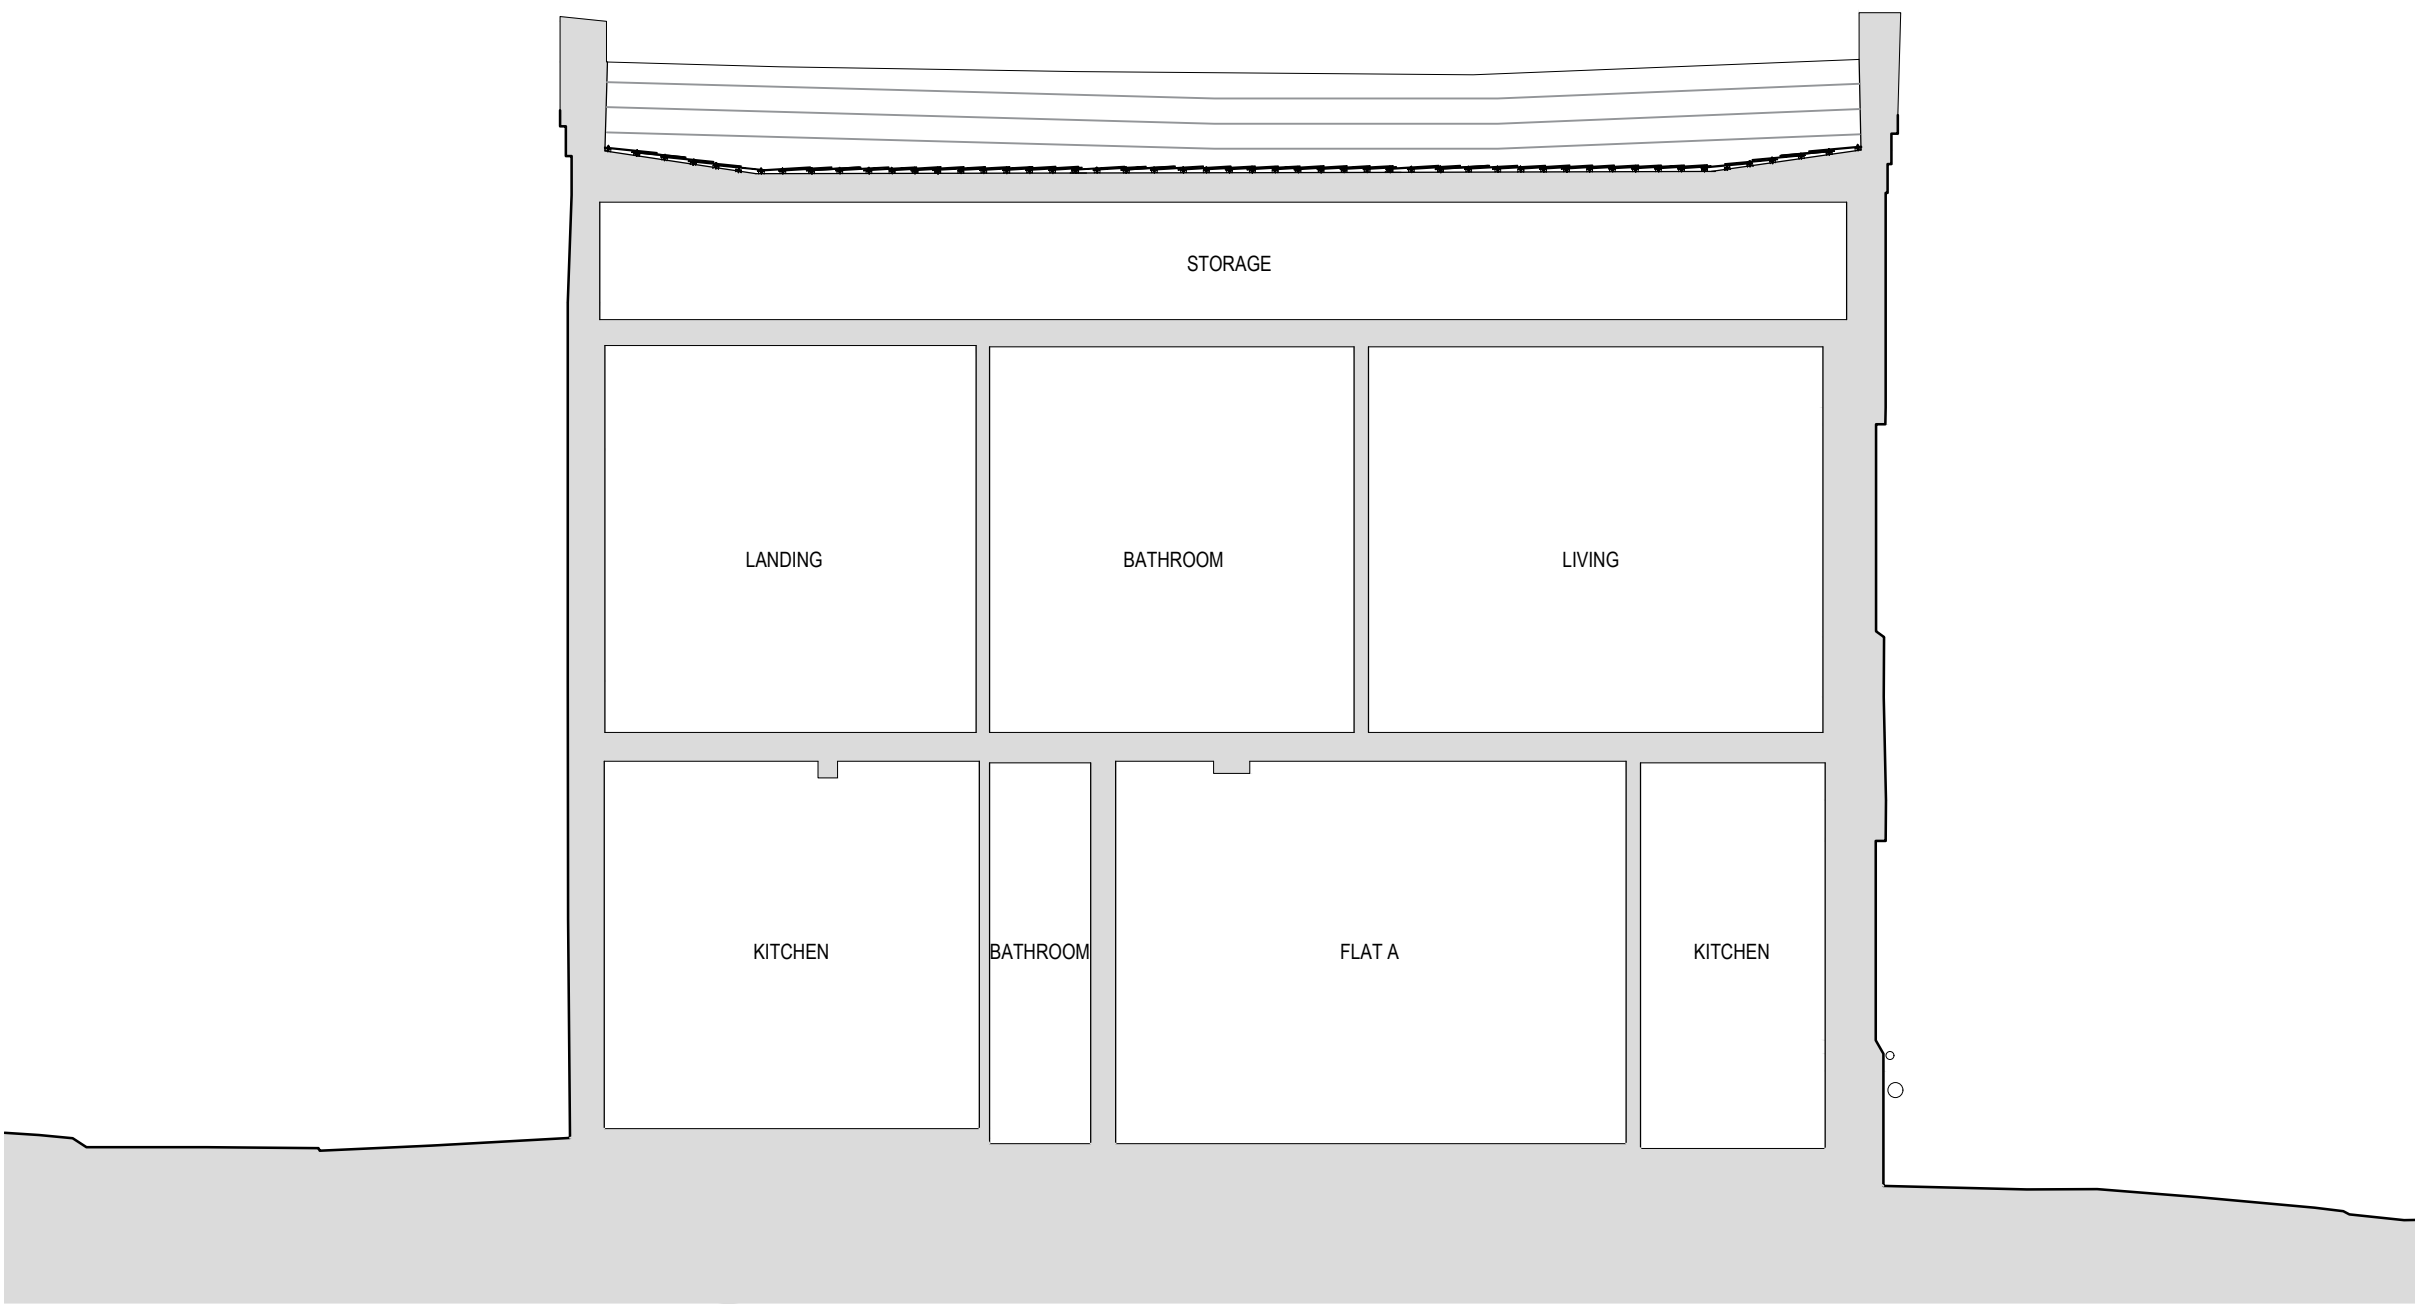
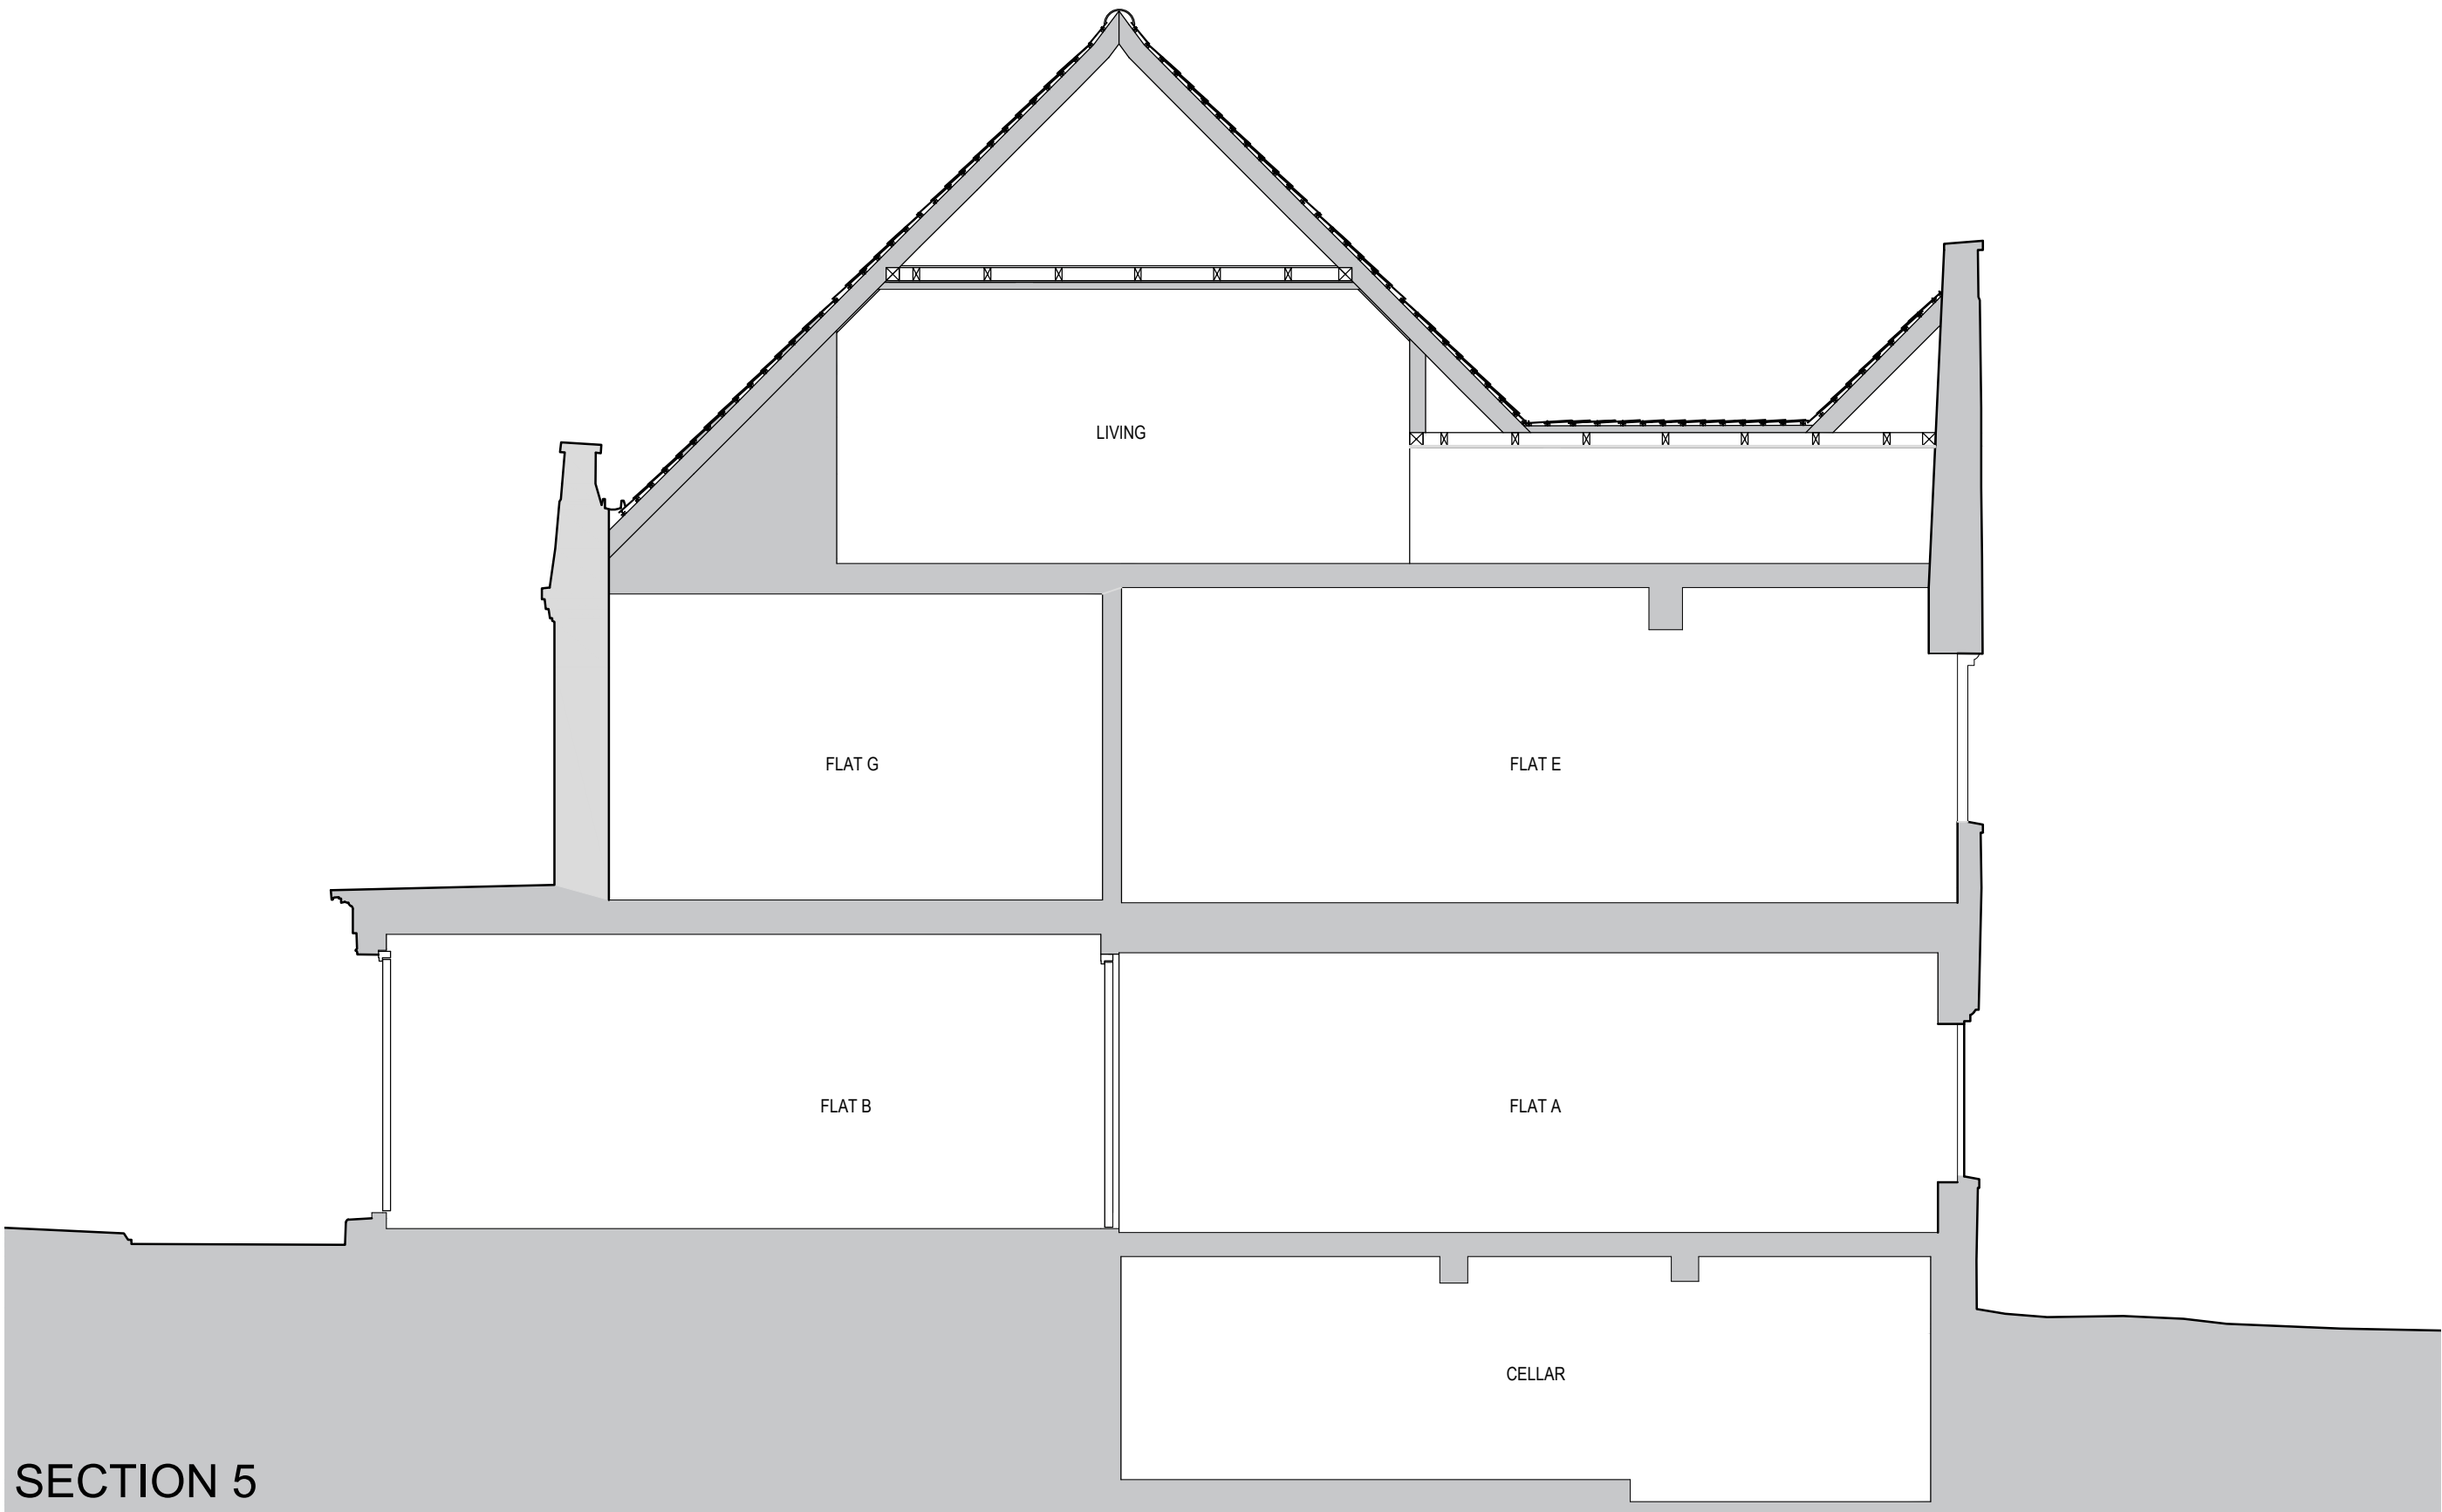



NB: ALL CONSTRUCTION SHOWN IS
INDICATIVE ONLY AND HAS NOT BEEN
SURVEYED

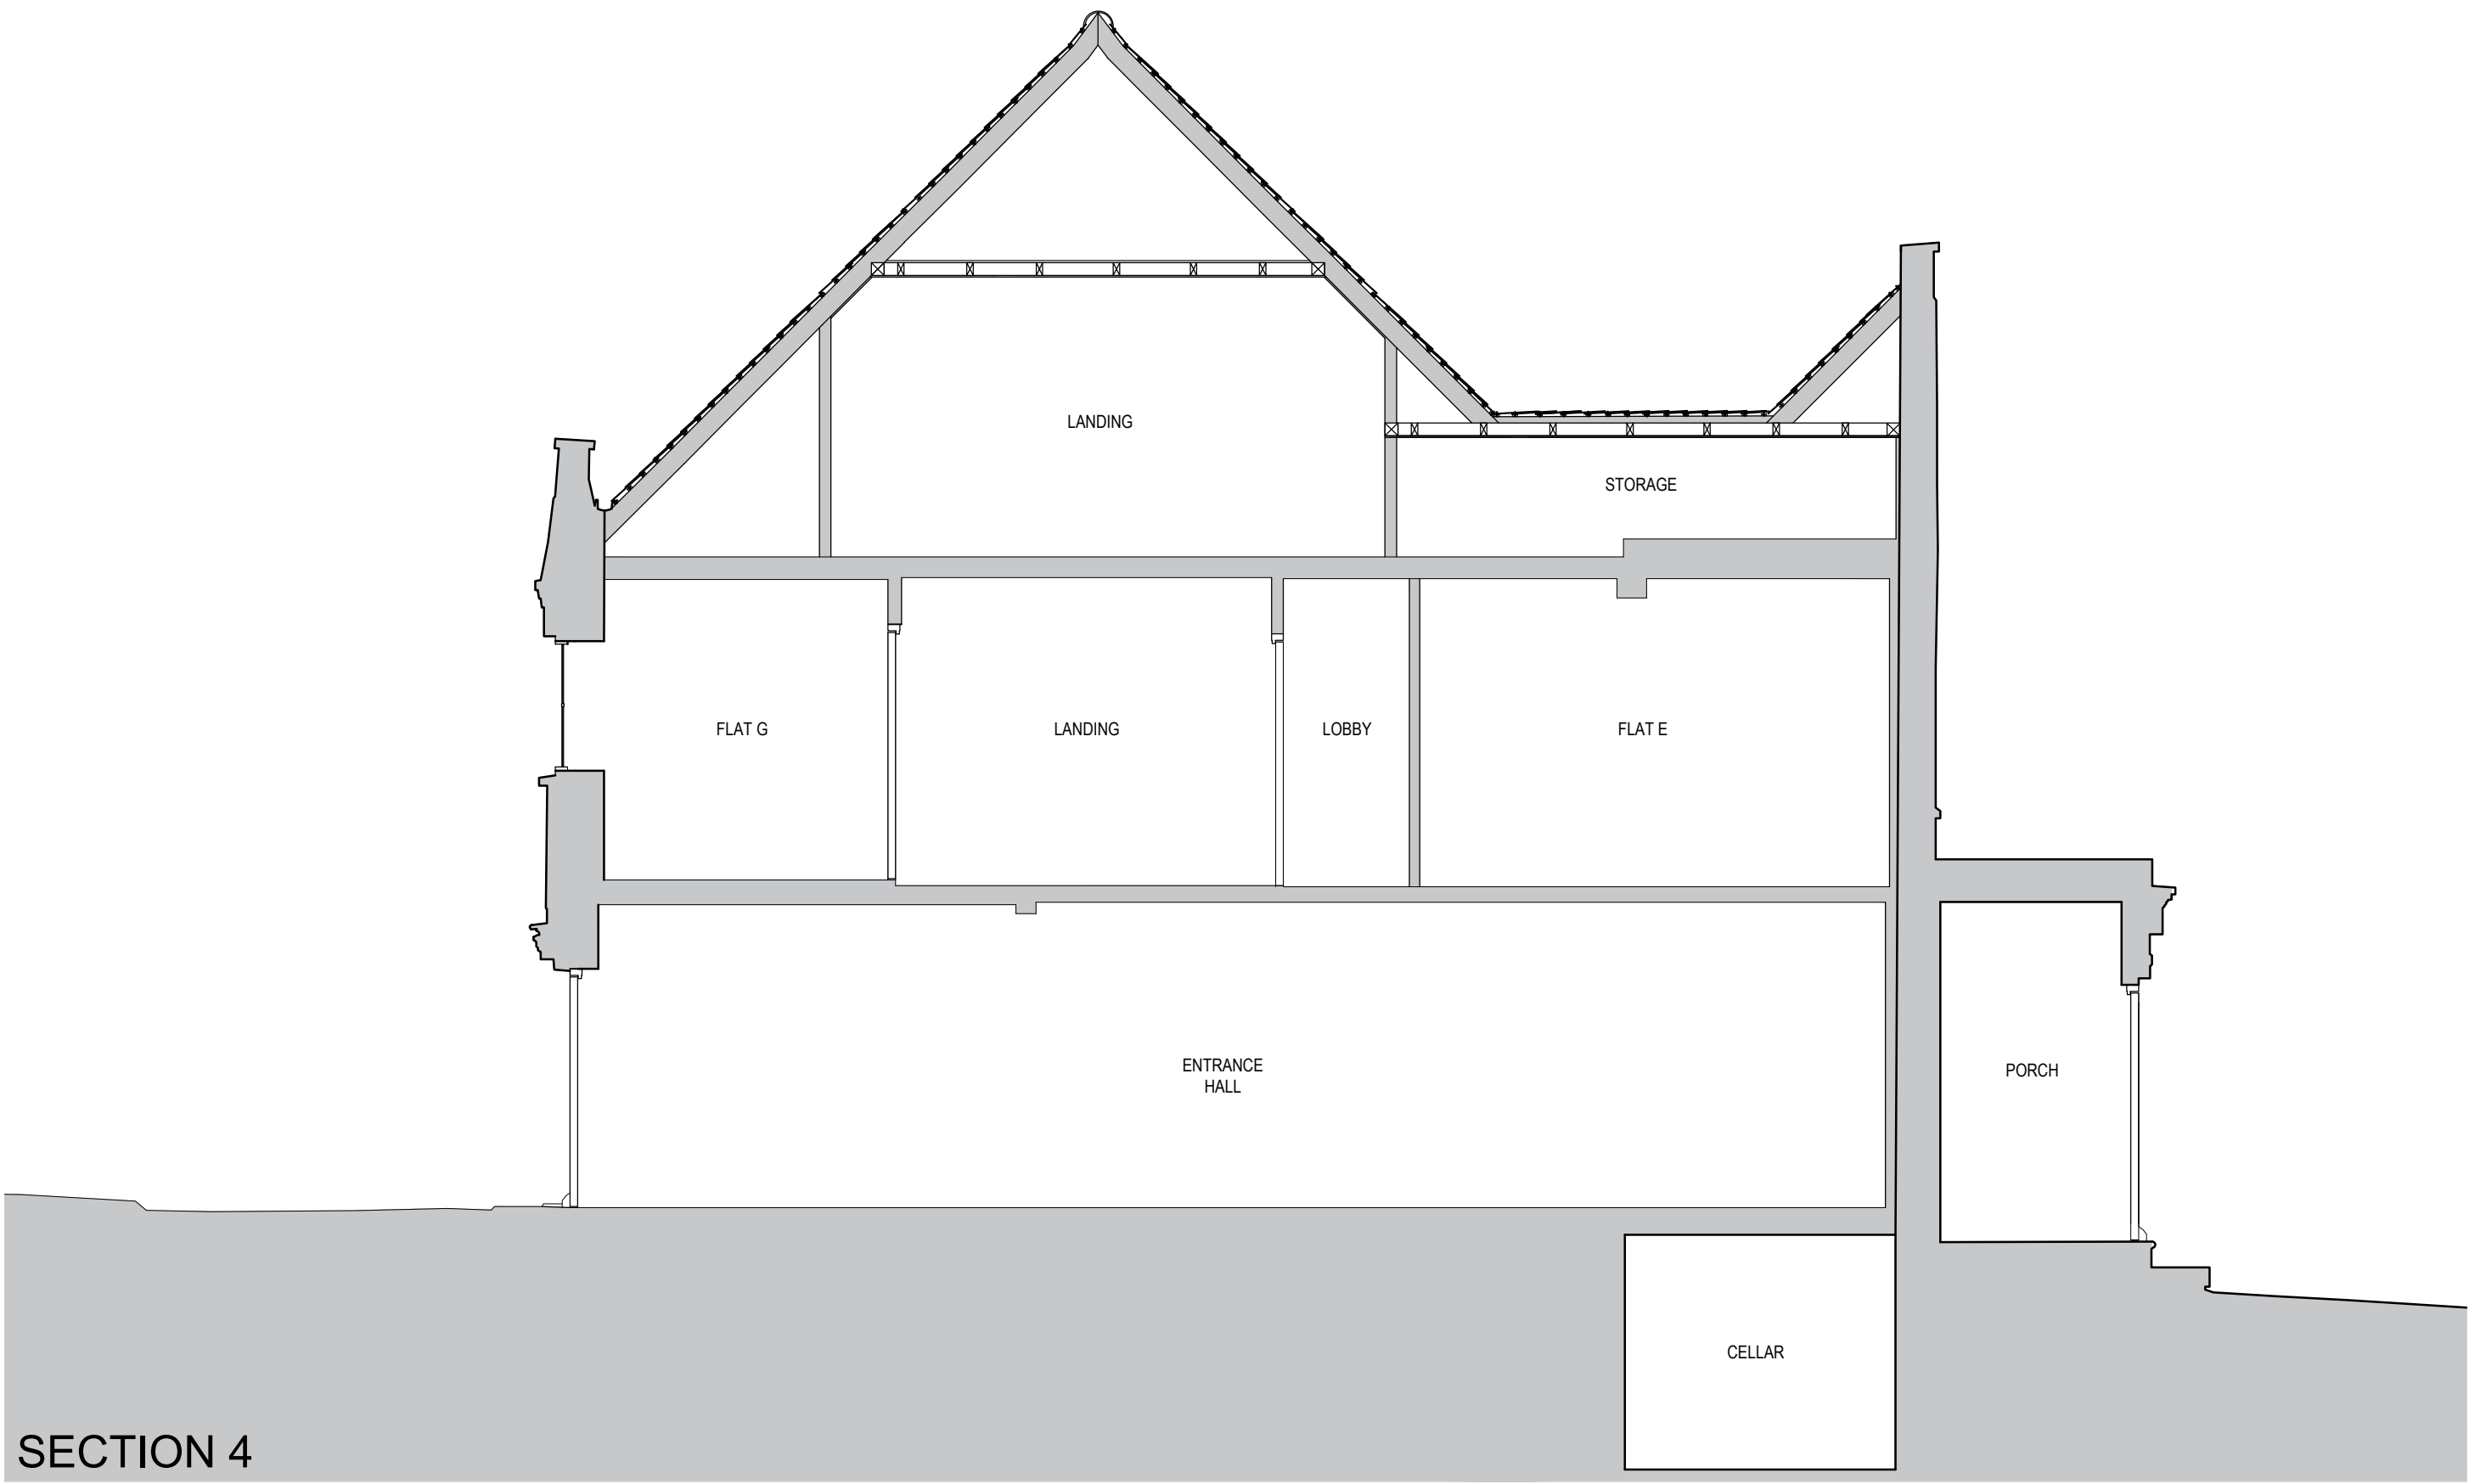

notes:

revisions: A | 02.08.2017 | DR | Drawing updated in line with client requirements
B | 14.09.2017 | DR | Issued for Planning

revisions:

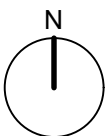

NOTE: The contractor is responsible for checking all site dimensions and levels. These should be checked prior to the ordering of any components and before the commencement of the works. All discrepancies should be brought to the attention of the Contract Administrator.

Manor Trust
Alterations
The Elms, Lower Road, Bedhampton
drawing information

title : Existing Sections
Sheet 2
status : Planning
date : July 17
scale : 1:50 @ A1
drawn : DR
checked : JS



PWP Architects Ltd 61 South Street, Havant, Hampshire PO9 1BZ
t: 02392 482494 f: 02392 481152

e: design@pwp-architects.com
w: www.pwp-architects.com

job: 5452 dwg: 1401 rev: B