



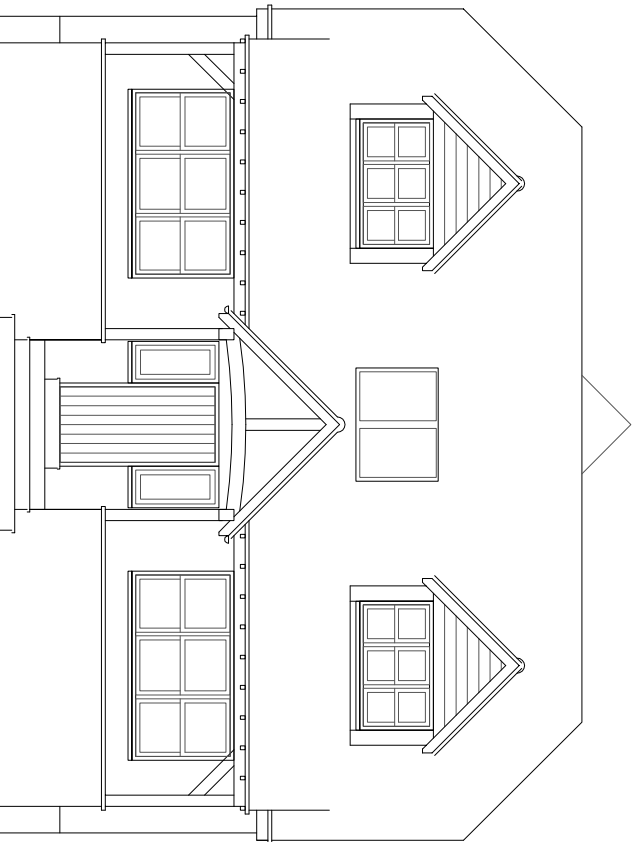

- SCHEDULE OF MATERIALS
- PLAIN ROOF TILES, BONNET
HIPS AND HALF ROUND
RIDGES
 - GREEN OAK VARANDAH
POSTS AND GABLE TRUSS
 - LIGHT RENDER WALLS
 - HORIZONTAL CEDRAL
(COLOUR TBC) CLADDING OR
SIMILAR
 - PAINTED WINDOWS AND
DOORS (COLOUR TBC)

FRONT
1:100

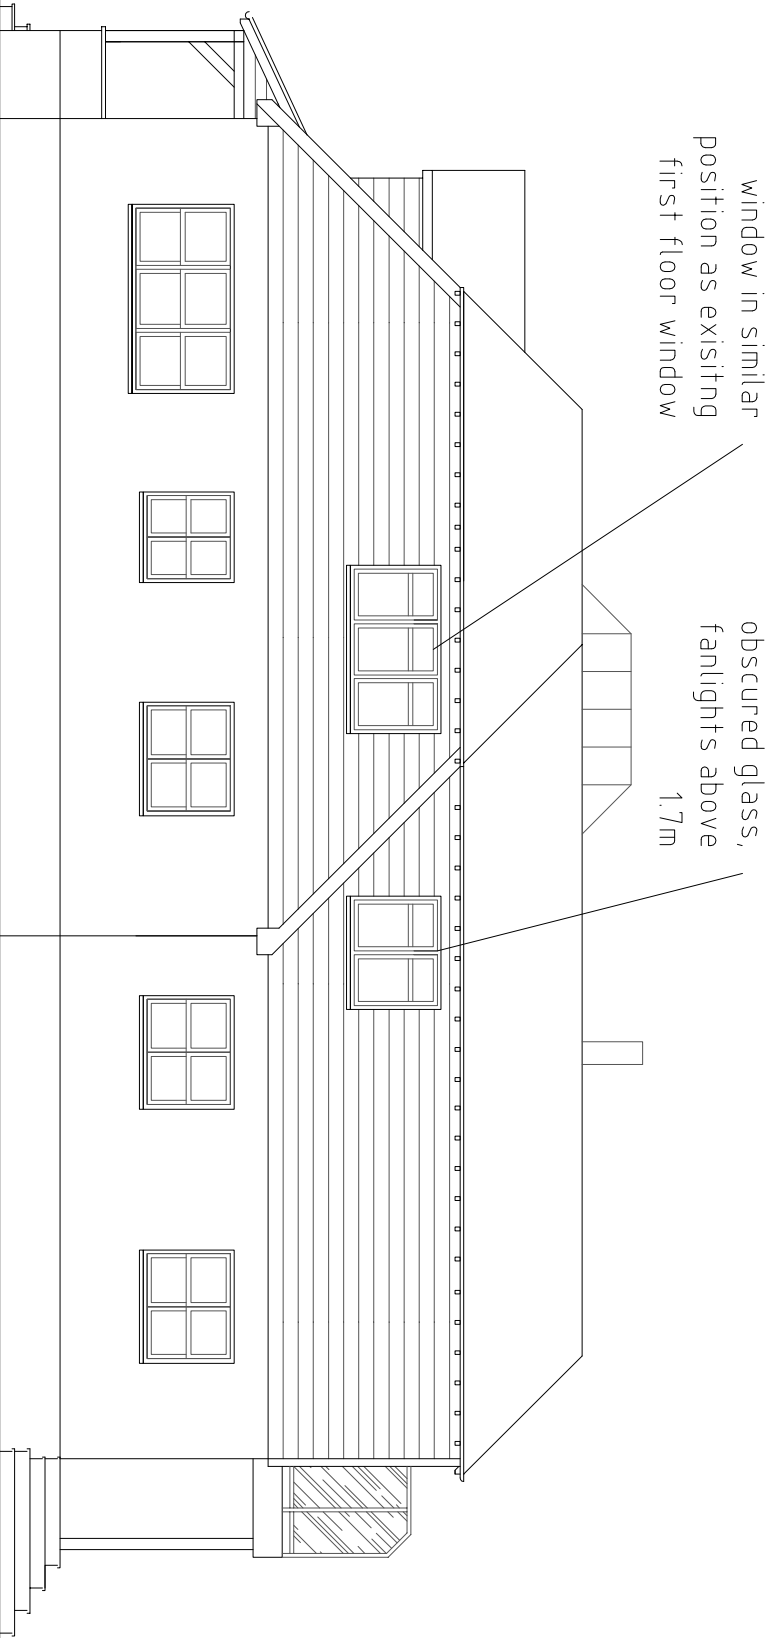

SIDE (EAST)
1:100