


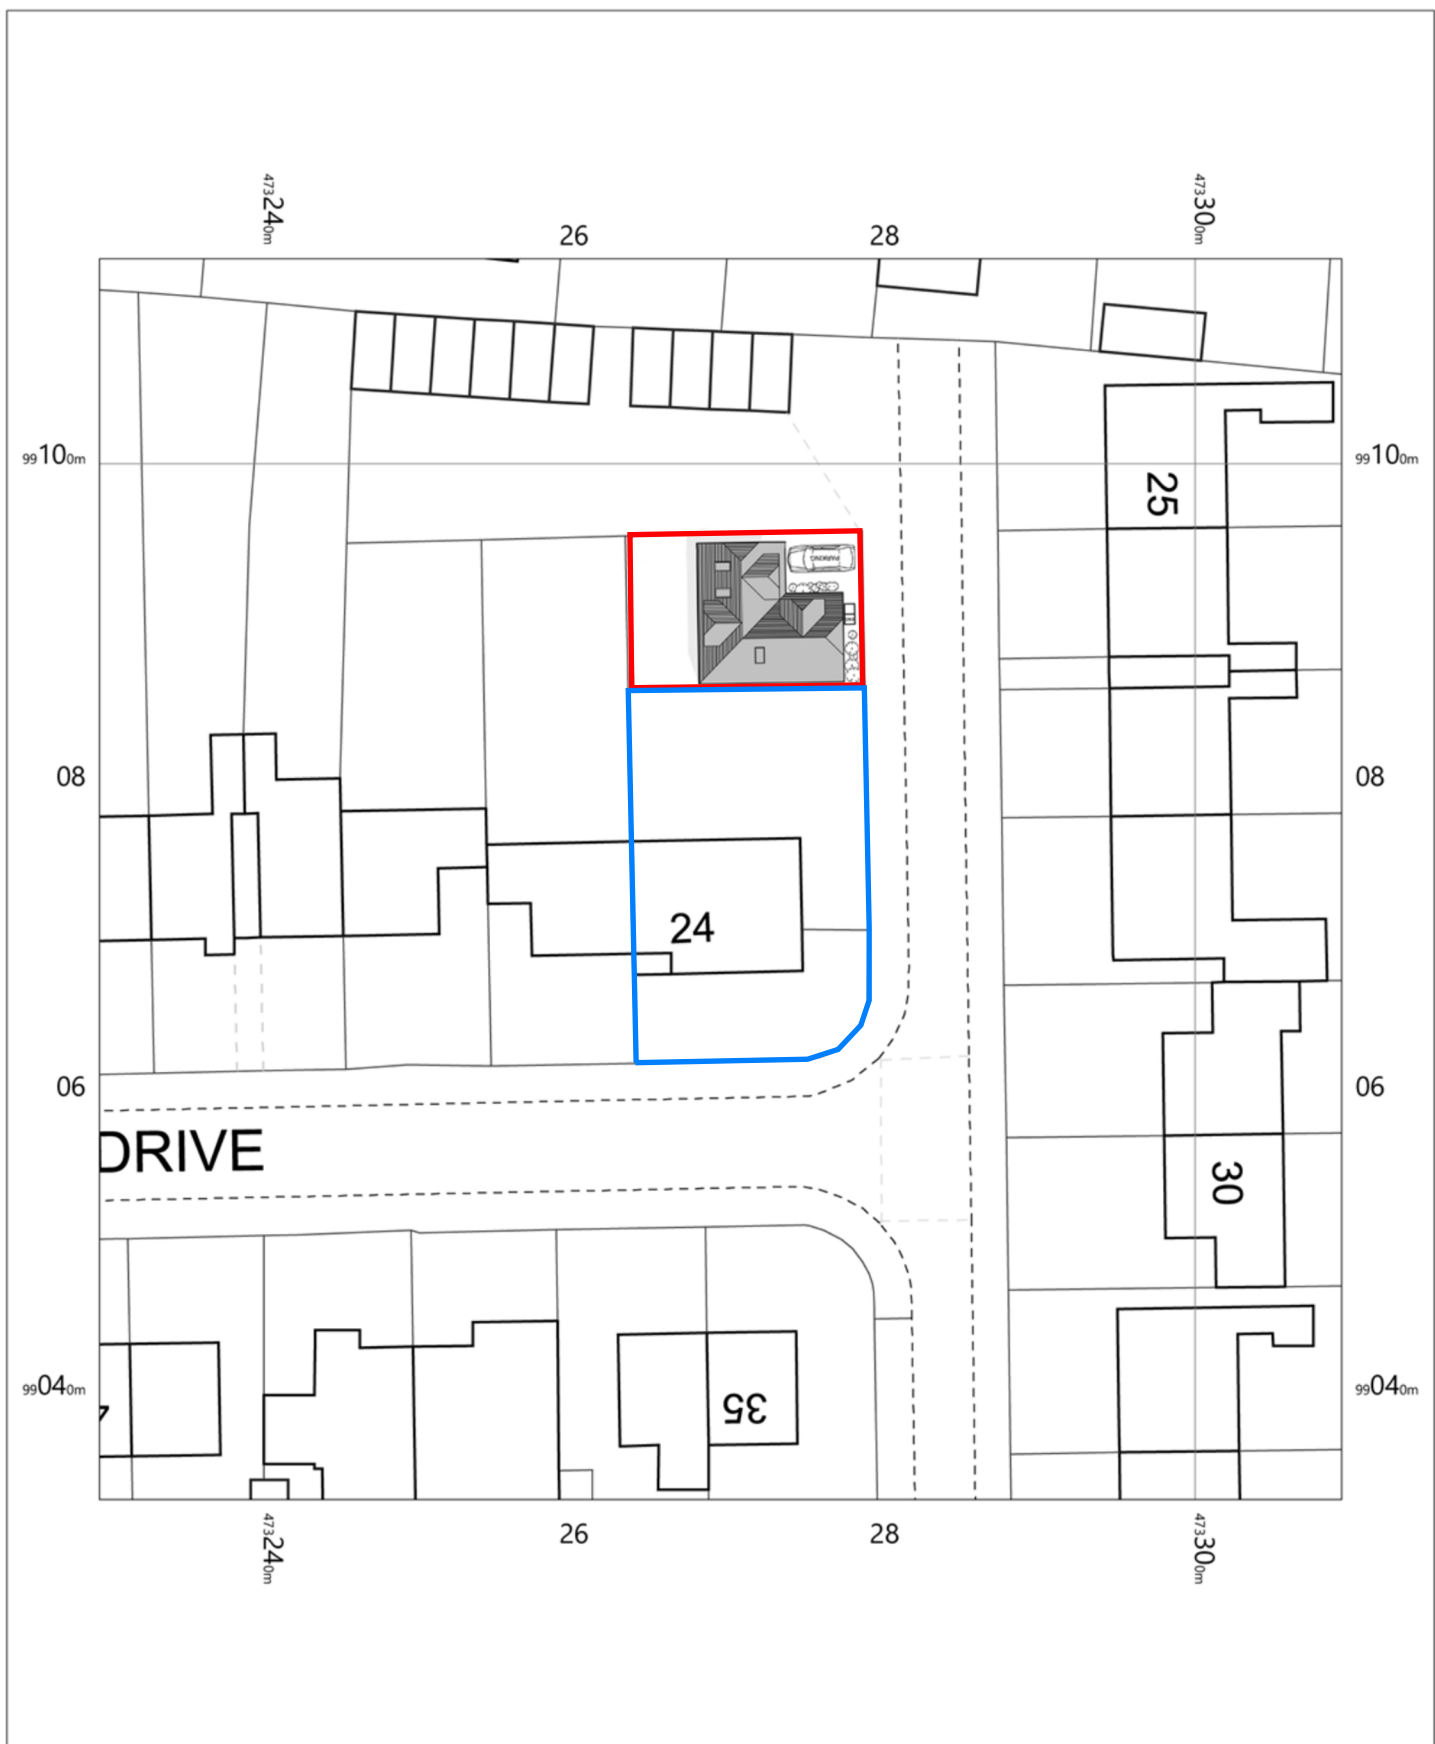

24 BLACKTHORN DRIVE
HAYLING ISLAND
HAMPSHIRE
PO11 9PA

OS MasterMap 1250/2500/10000 scale
Friday, November 17, 2017, ID: BW1-00670884
www.blackwellmapping.co.uk

1:500 scale print at A4, Centre: 473269 E, 99073 N

©Crown Copyright Ordnance Survey. Licence no. 100041041



BLACKWELL'S
www.blackwellmapping.co.uk

TEL: 0114 268 7658
maps.sheffield@blackwell.co.uk