




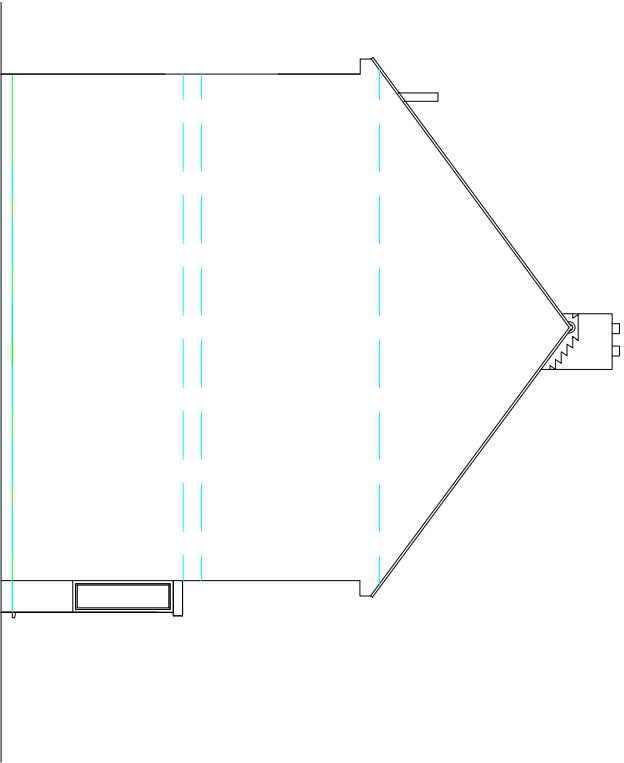


Existing Side Elevation

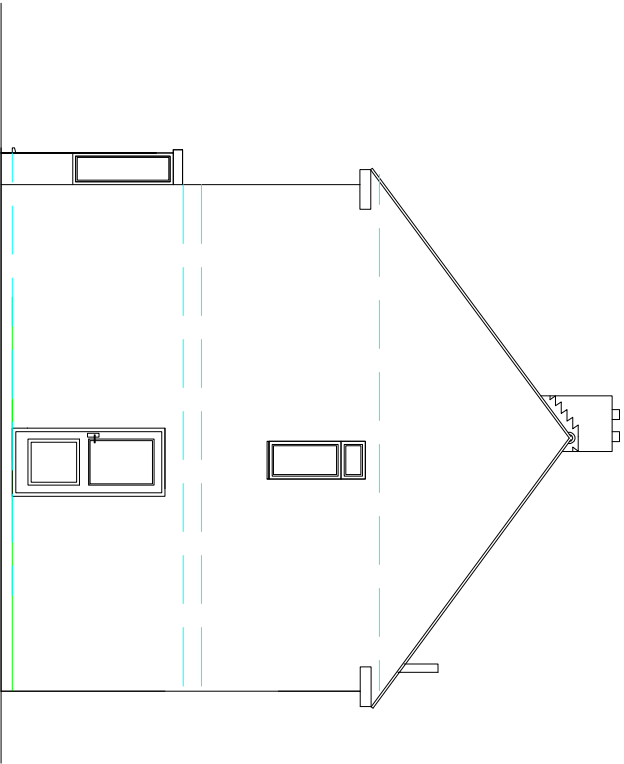

Existing Side Elevation

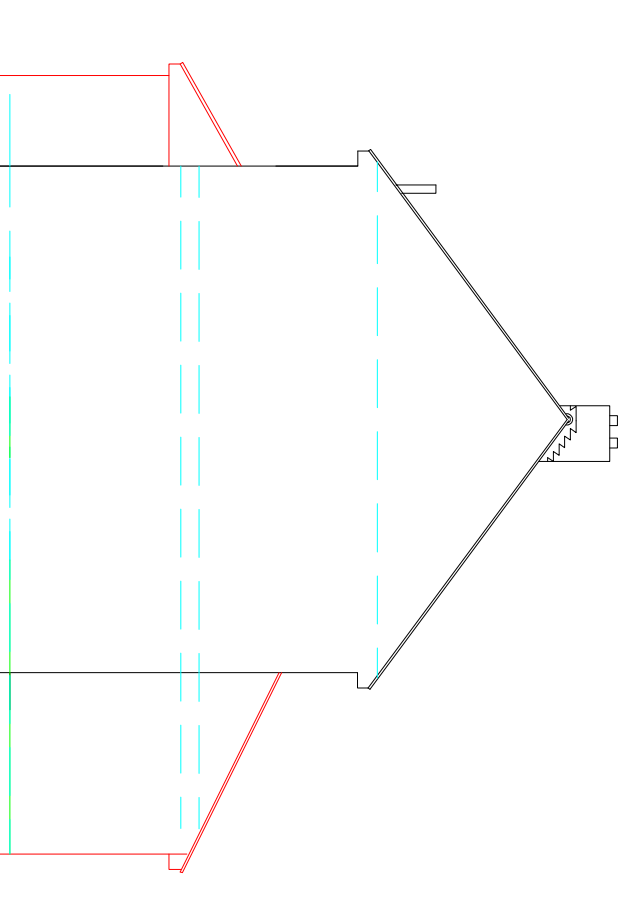

Proposed Side Elevation

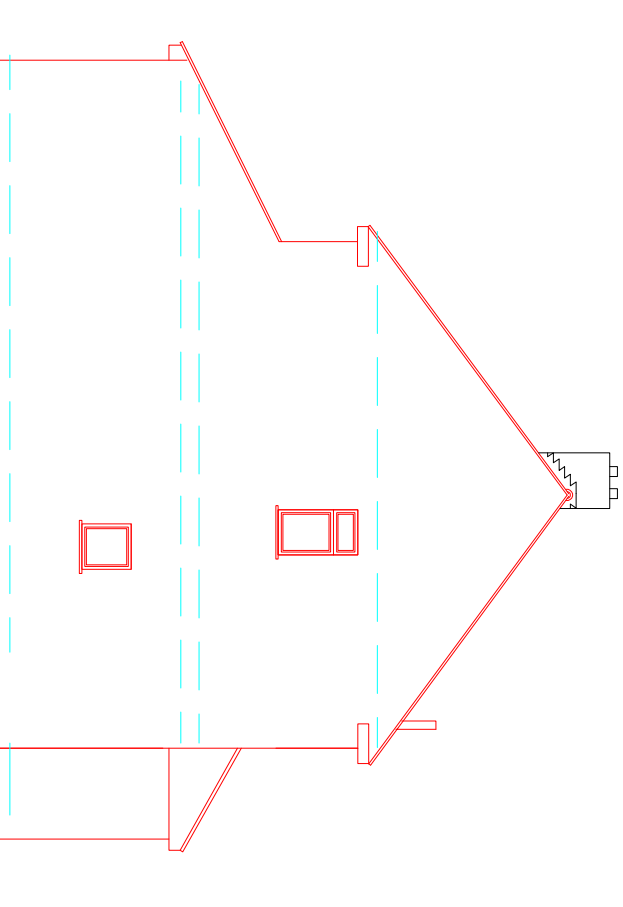

Proposed Side Elevation

MR&MRS ROBINSON 32 HICHLAWN WAY HAVANT P09 5BP		DRAWING NUMBER: 104	DATE 21/9/17
		TITLE: EXISTING AND PROPOSED ELEVATION 2	SCALE 1:100