




23 TOWER STREET
PROPOSED WINDOWS

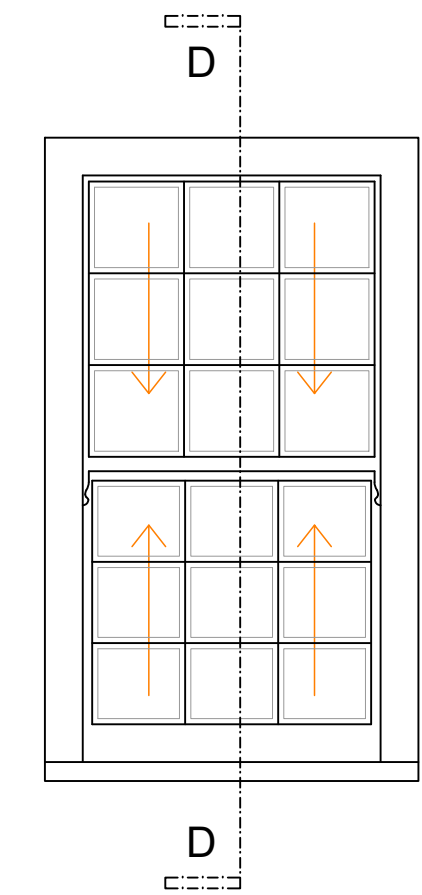


WINDOW.04
Sash
1:20

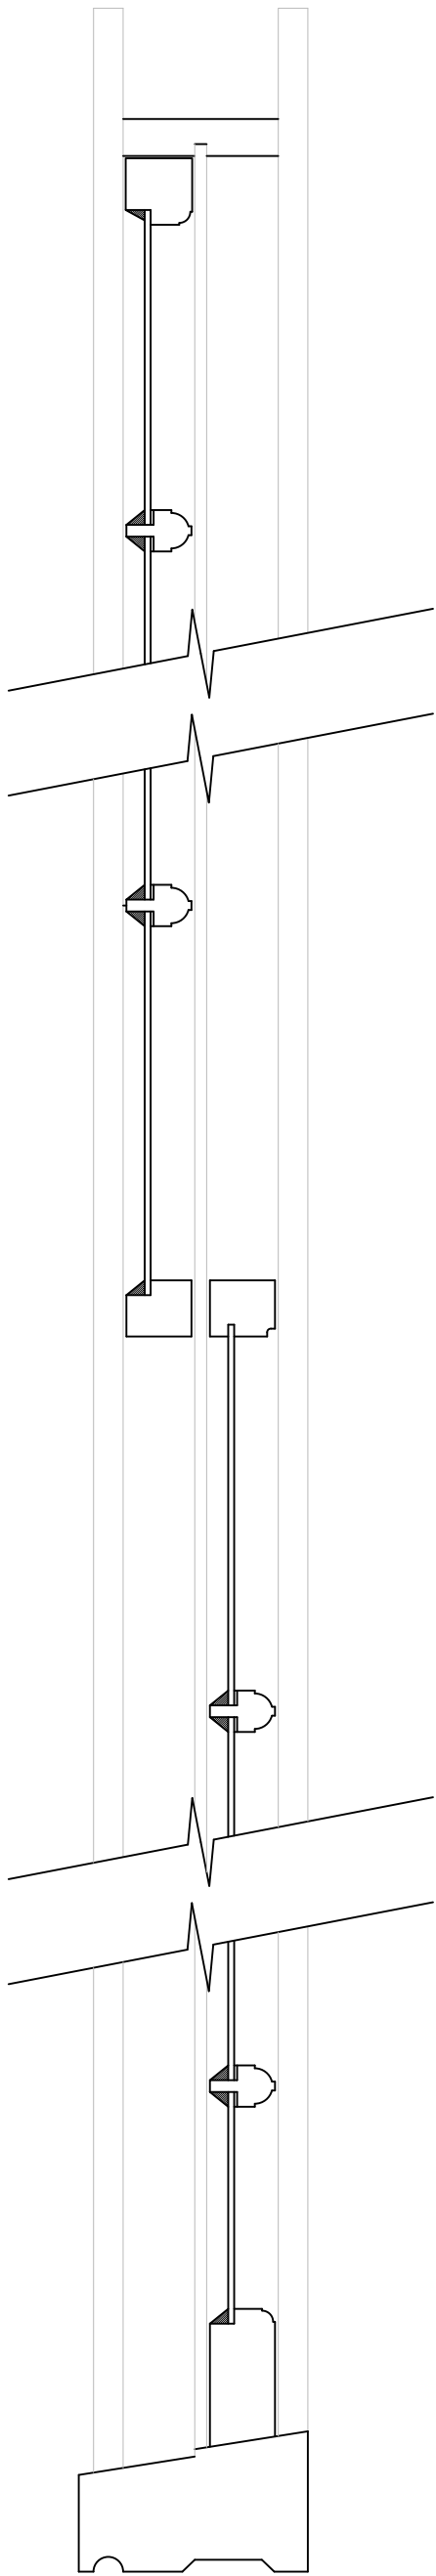


SASH WINDOW SECTION D-D
(Taken through window.04)
1:5

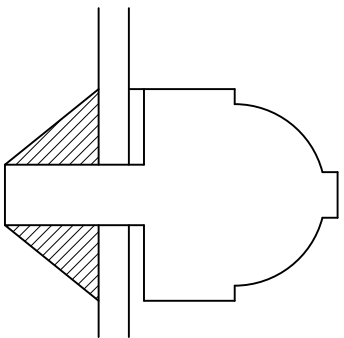


GLAZING BAR SECTION
(For Sash Windows)
1:1

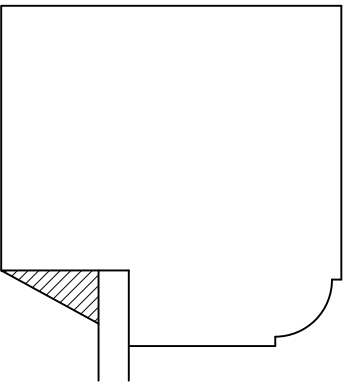


TOP RAIL SECTION
(For Sash Windows)
1:1

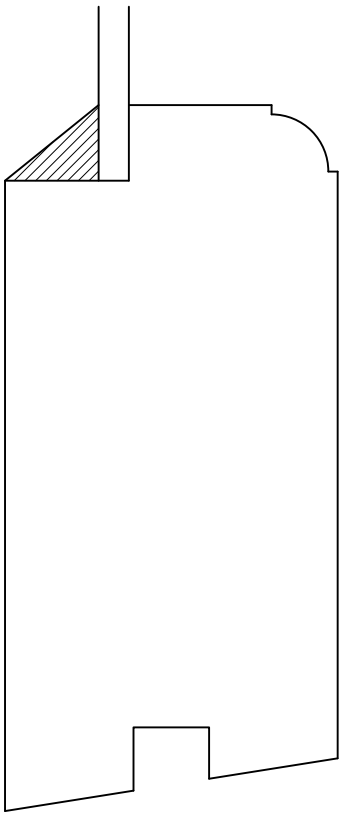

BOTTOM RAIL SECTION
(For Sash Windows)
1:1

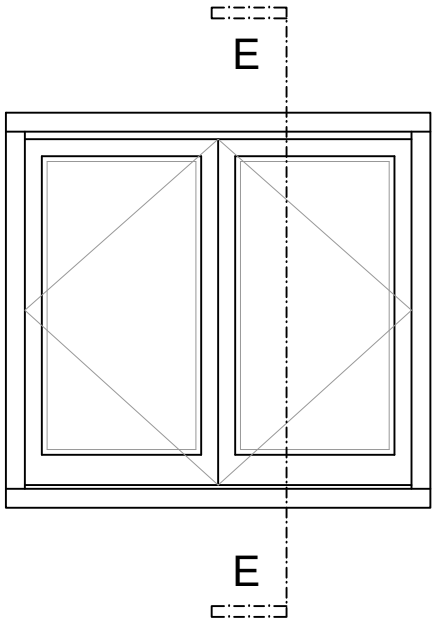

WINDOW.05
Casement
1:20

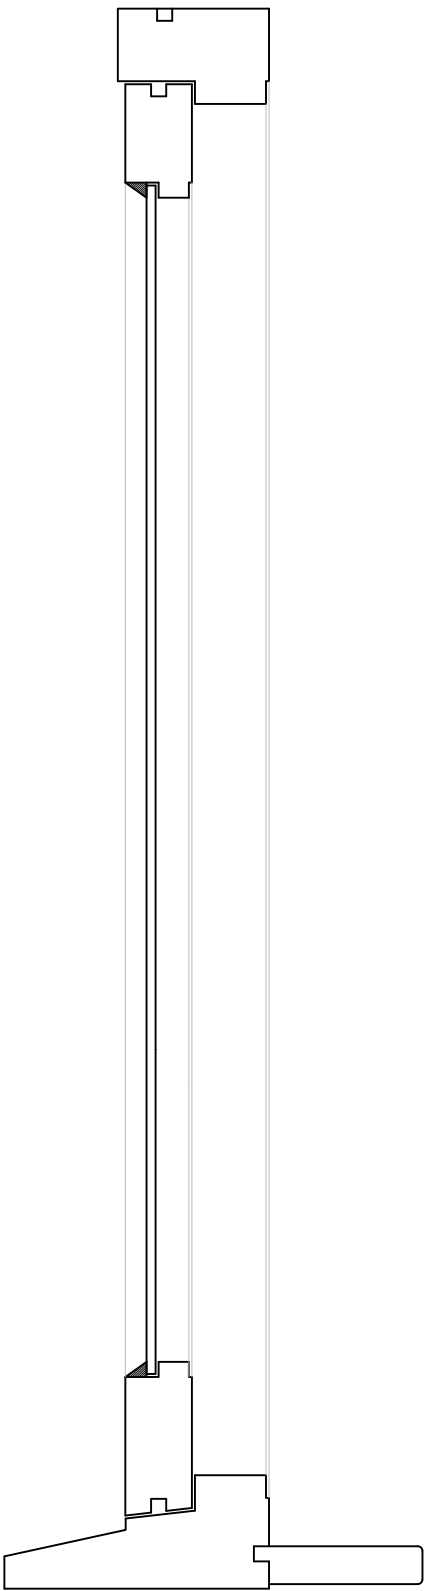

CASEMENT WINDOW
SECTION E-E
(Taken through window.05)
1:5

NOTES:


Dimensions to be checked on site before commencing work. Any discrepancies shall be reported to the architect immediately.

Do not scale from these drawings except for planning purposes.


Use figured dimensions only.

Where applicable this drawing is to be read in conjunction with other consultants' drawings.

All drawings to be read in conjunction with specification and all other drawings including structural engineer and mechanical and electrical drawings / specification

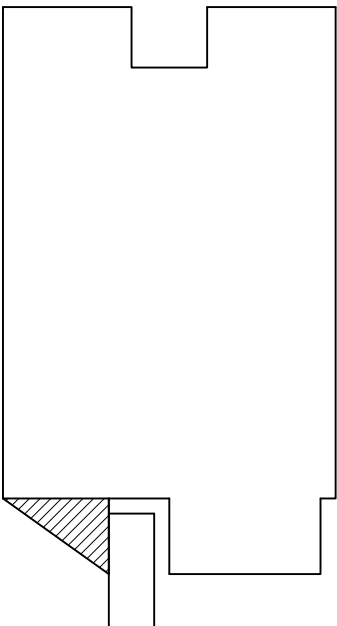

TOP RAIL SECTION
(For Casement Windows)
1:1

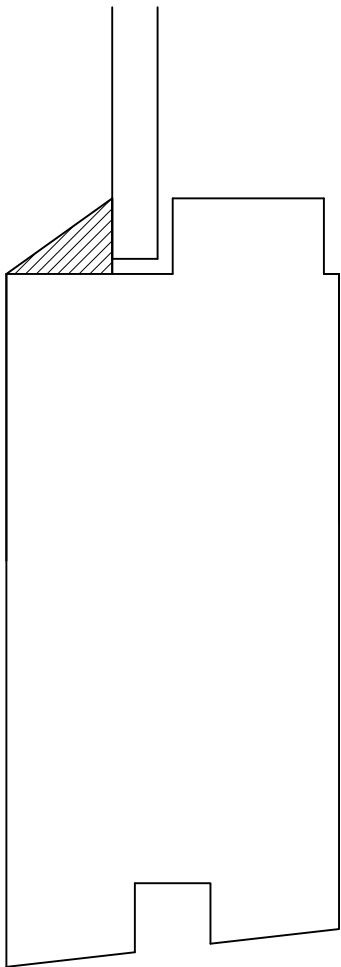

BOTTOM RAIL
SECTION
(For Casement Windows)
1:1

REV	DATE	AMENDMENT	DRAWN



Helyer Davies Architects Ltd
1 The Old Flour Mill,
Emsworth, PO10 7BT
01243 370 715

www.hdarchitects.co.uk mail@hdarchitects.co.uk

CLIENT
.

PROJECT
23 Tower Street
Emsworth
Hampshire
PO10 7BH

DRAWING
Glazing Bar Section
Sash Window Section
Top and bottom rail sections
Casement Window Section

SCALE
as noted @A2

DATE	February 2018	DRAWN	JF
DRAWING NUMBER	14169 - 52	REVISION	*