


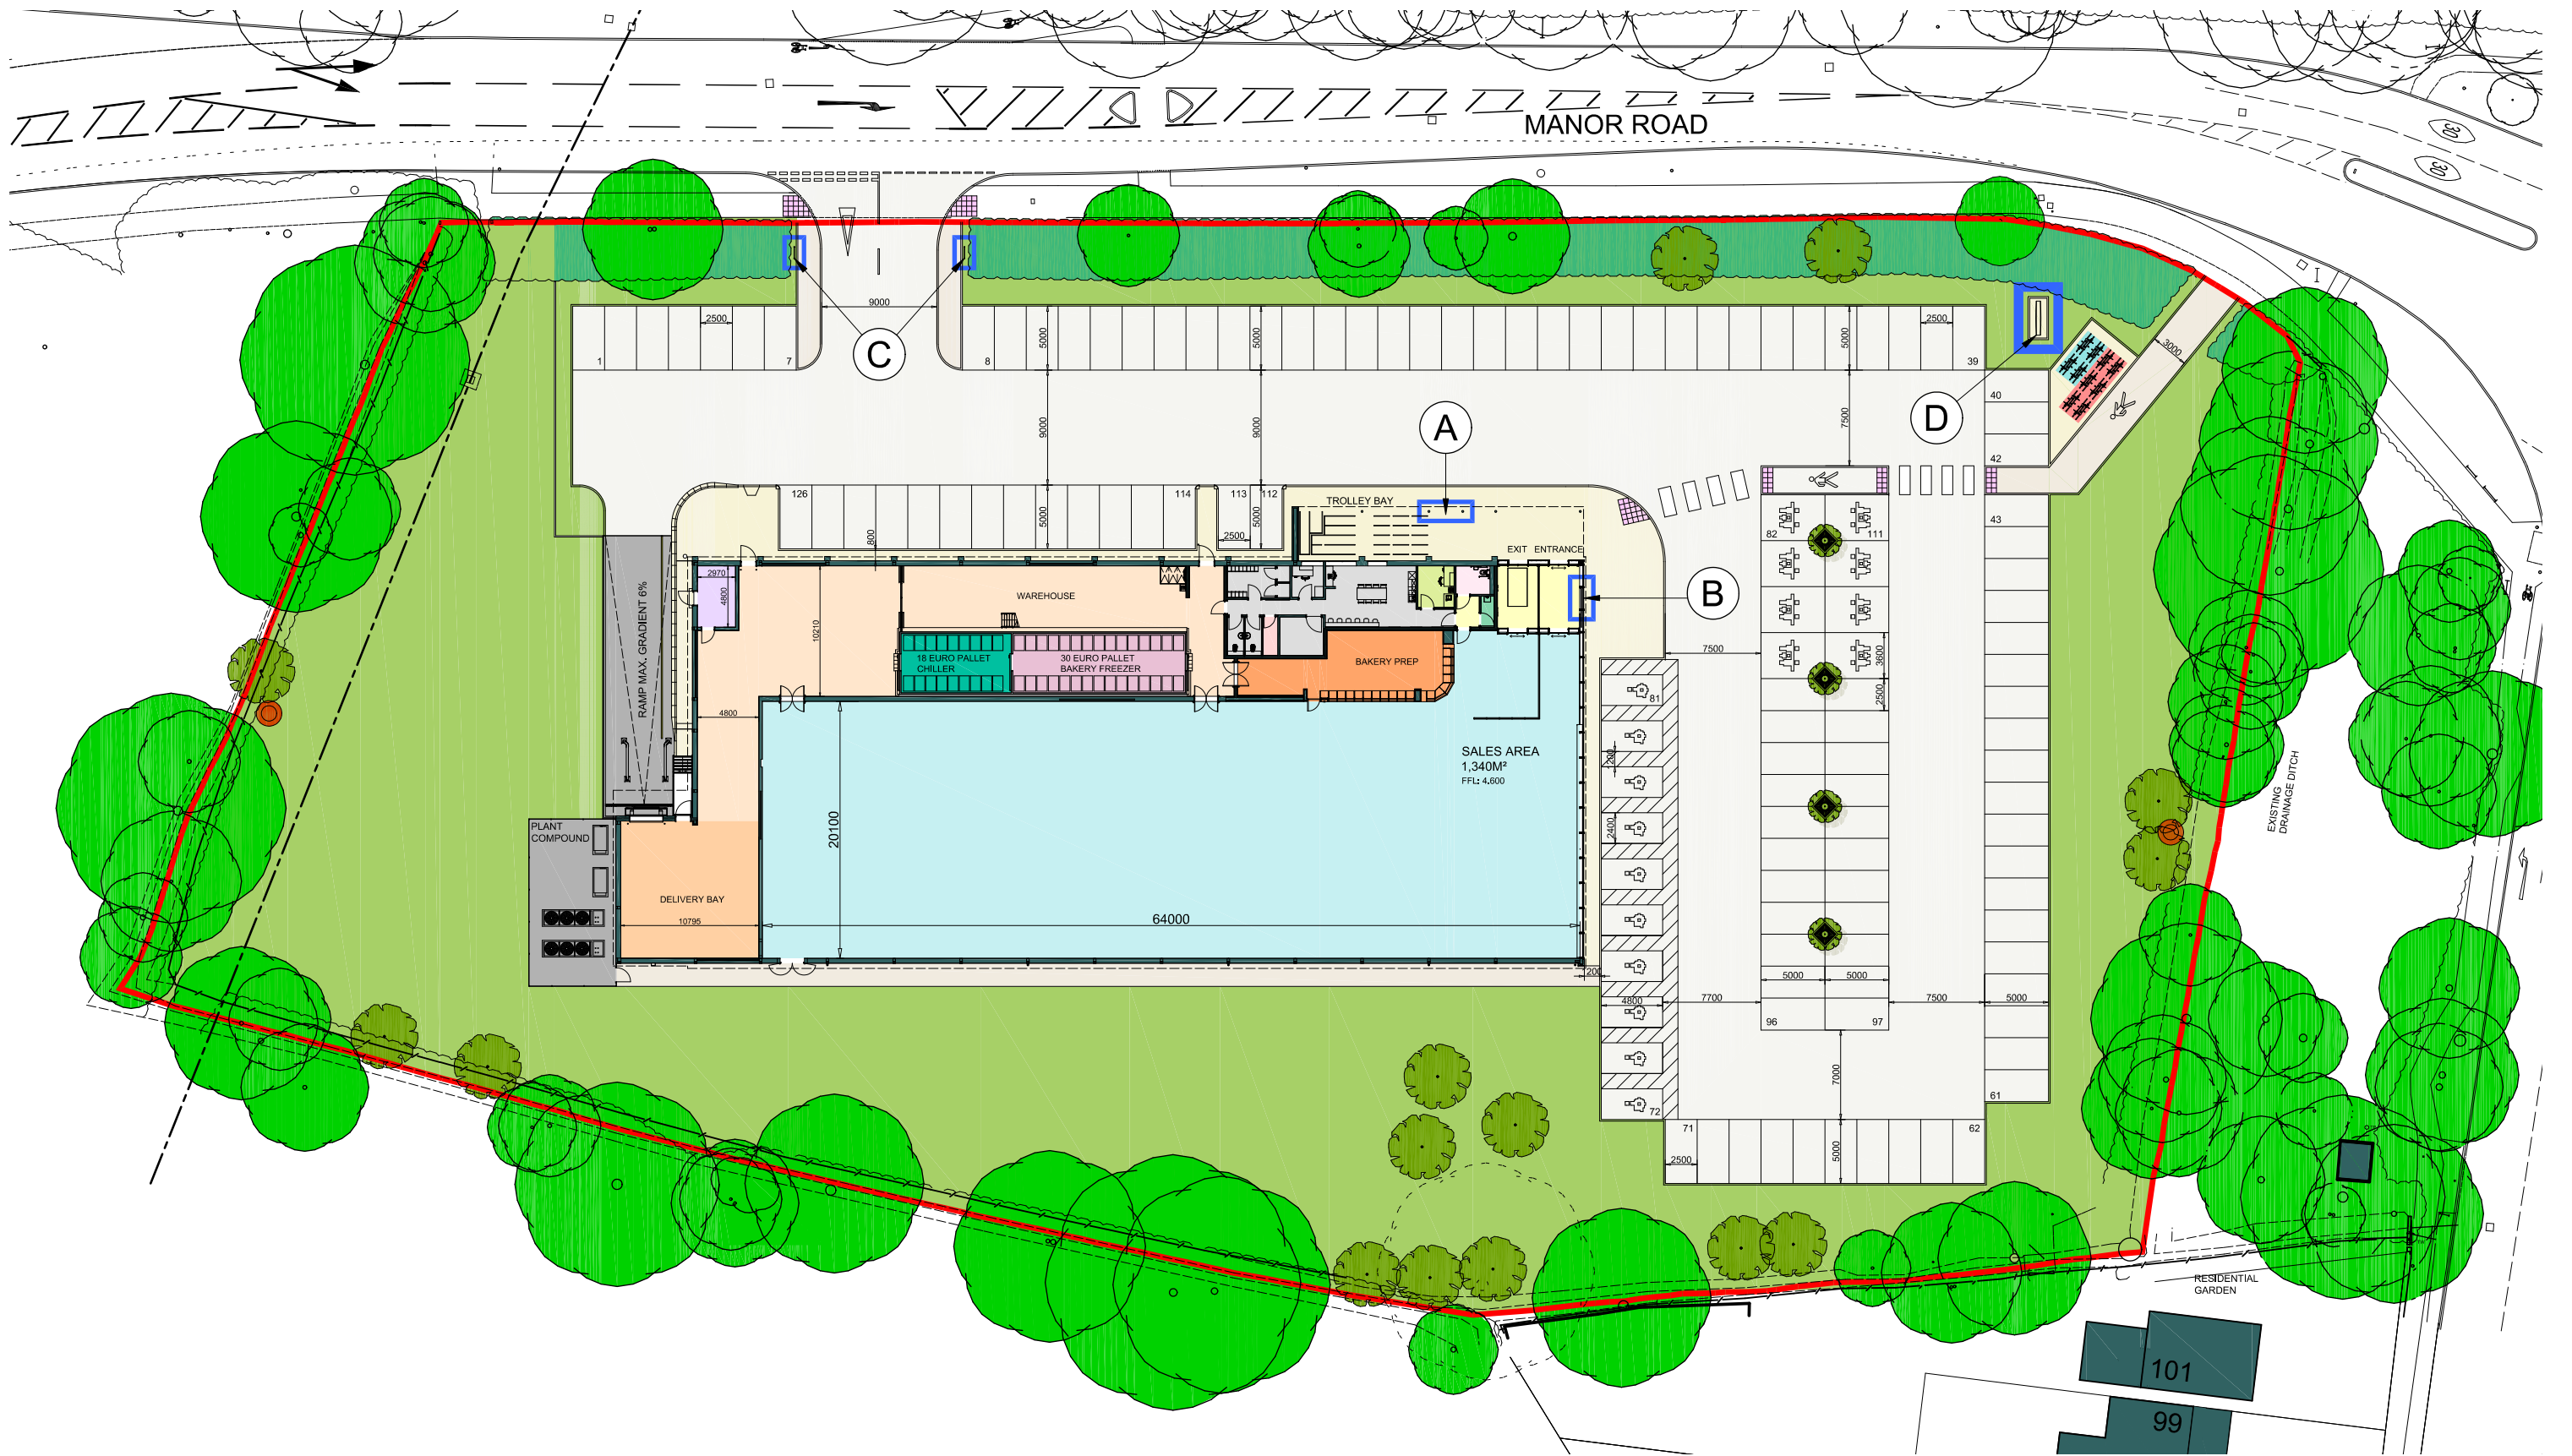


LEGEND

- Site area 1.16ha (2.86 acres)
- Sign location (refer to drawing 3671-11 for details)

0 10 20 30 40 50m



& POOLE PATTLE chartered architects
 TEL: 01473 230580 FAX 01473 231549 E-MAIL: mail@pooleandpattle.co.uk
 5 OBSERVATION COURT 84 PRINCES STREET IPSWICH SUFFOLK IP1 1RY

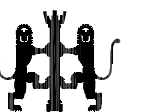

Project Lidl, Hayling Island	Date April 2018	Scale 1:500 @ A3
Drawing Signage Location Plan	3671	12 -

© This drawing must not be reproduced in whole or part without written consent