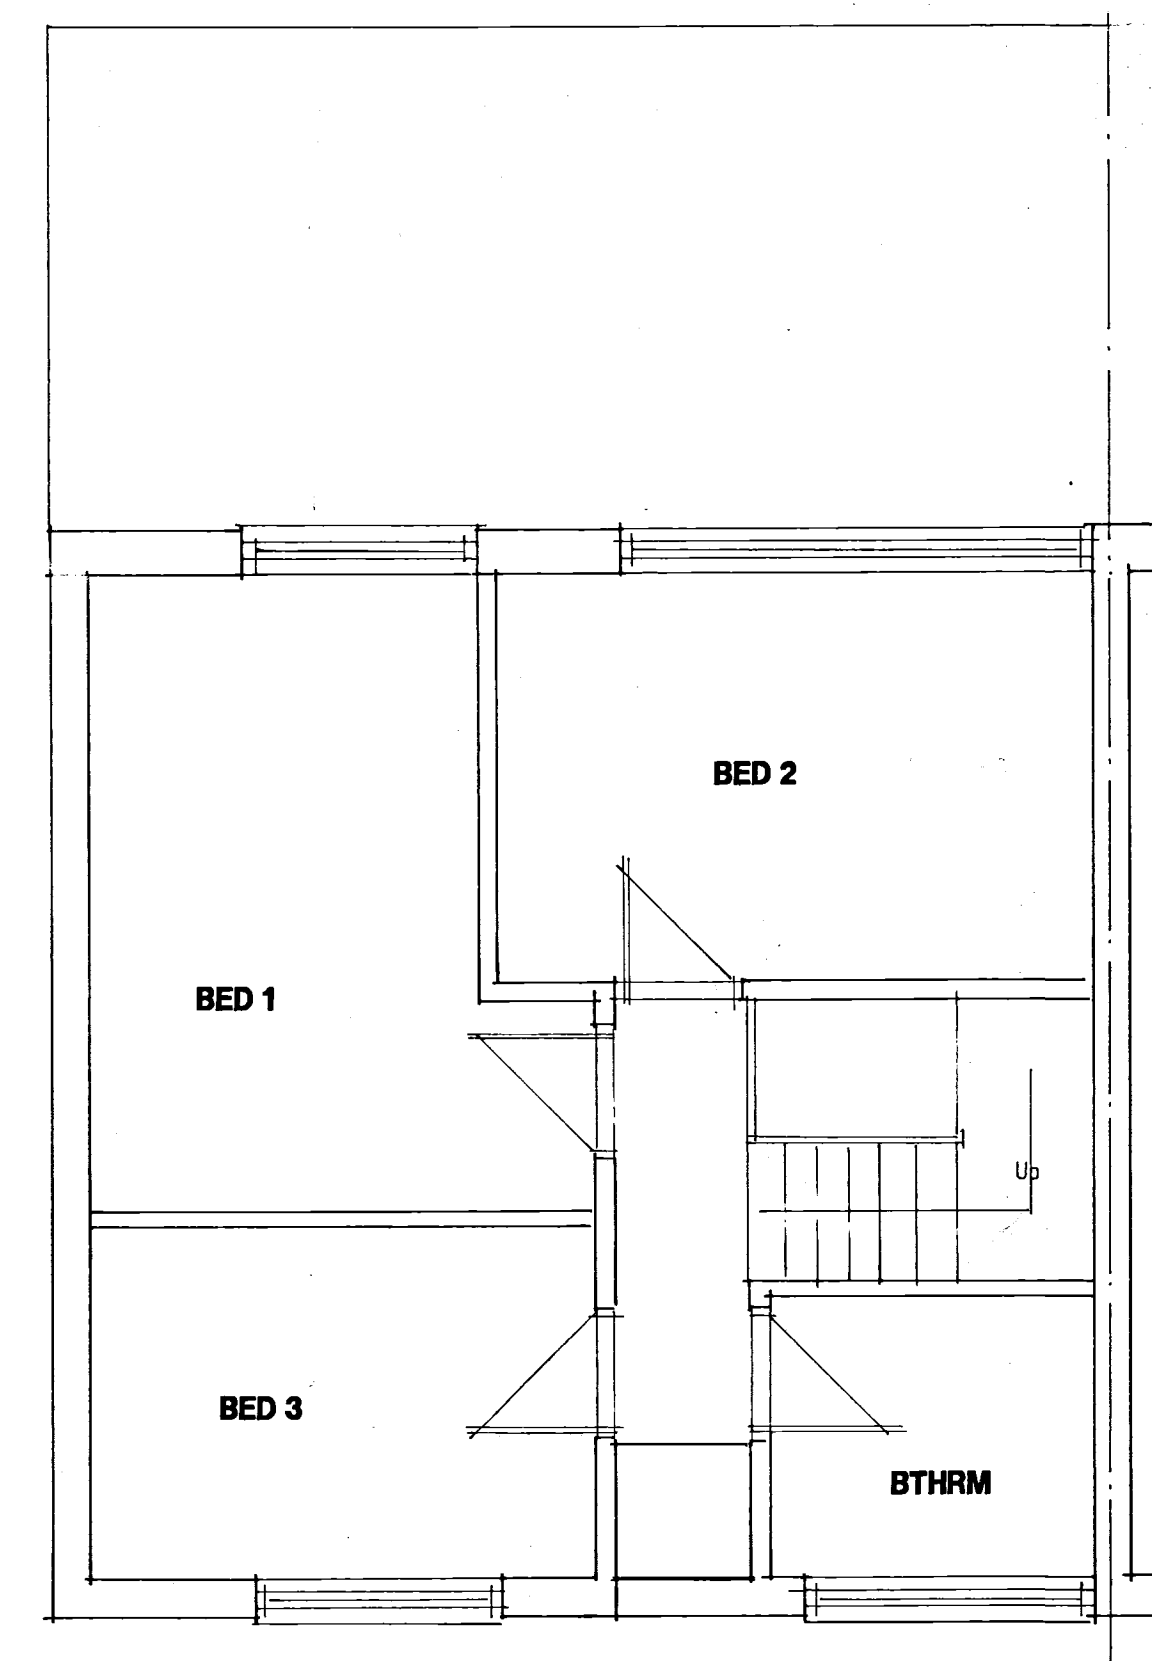
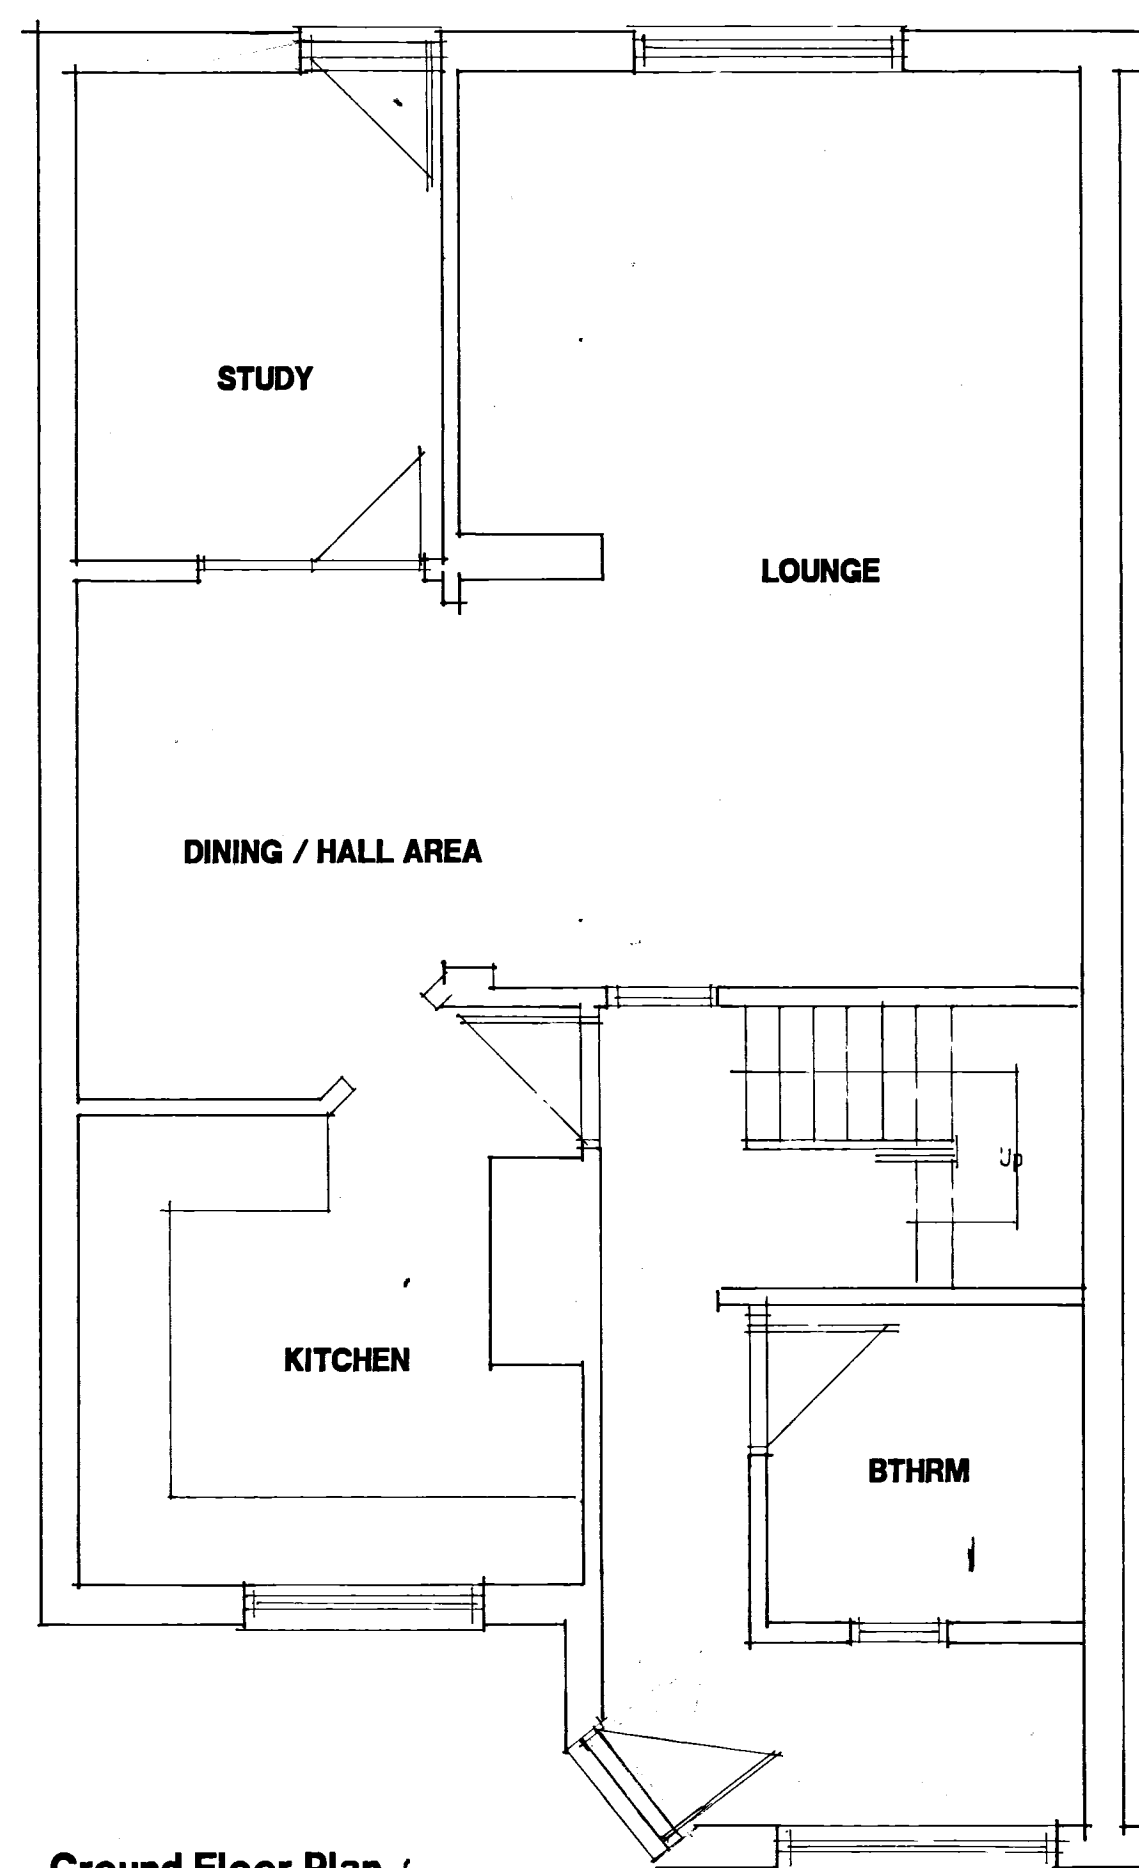
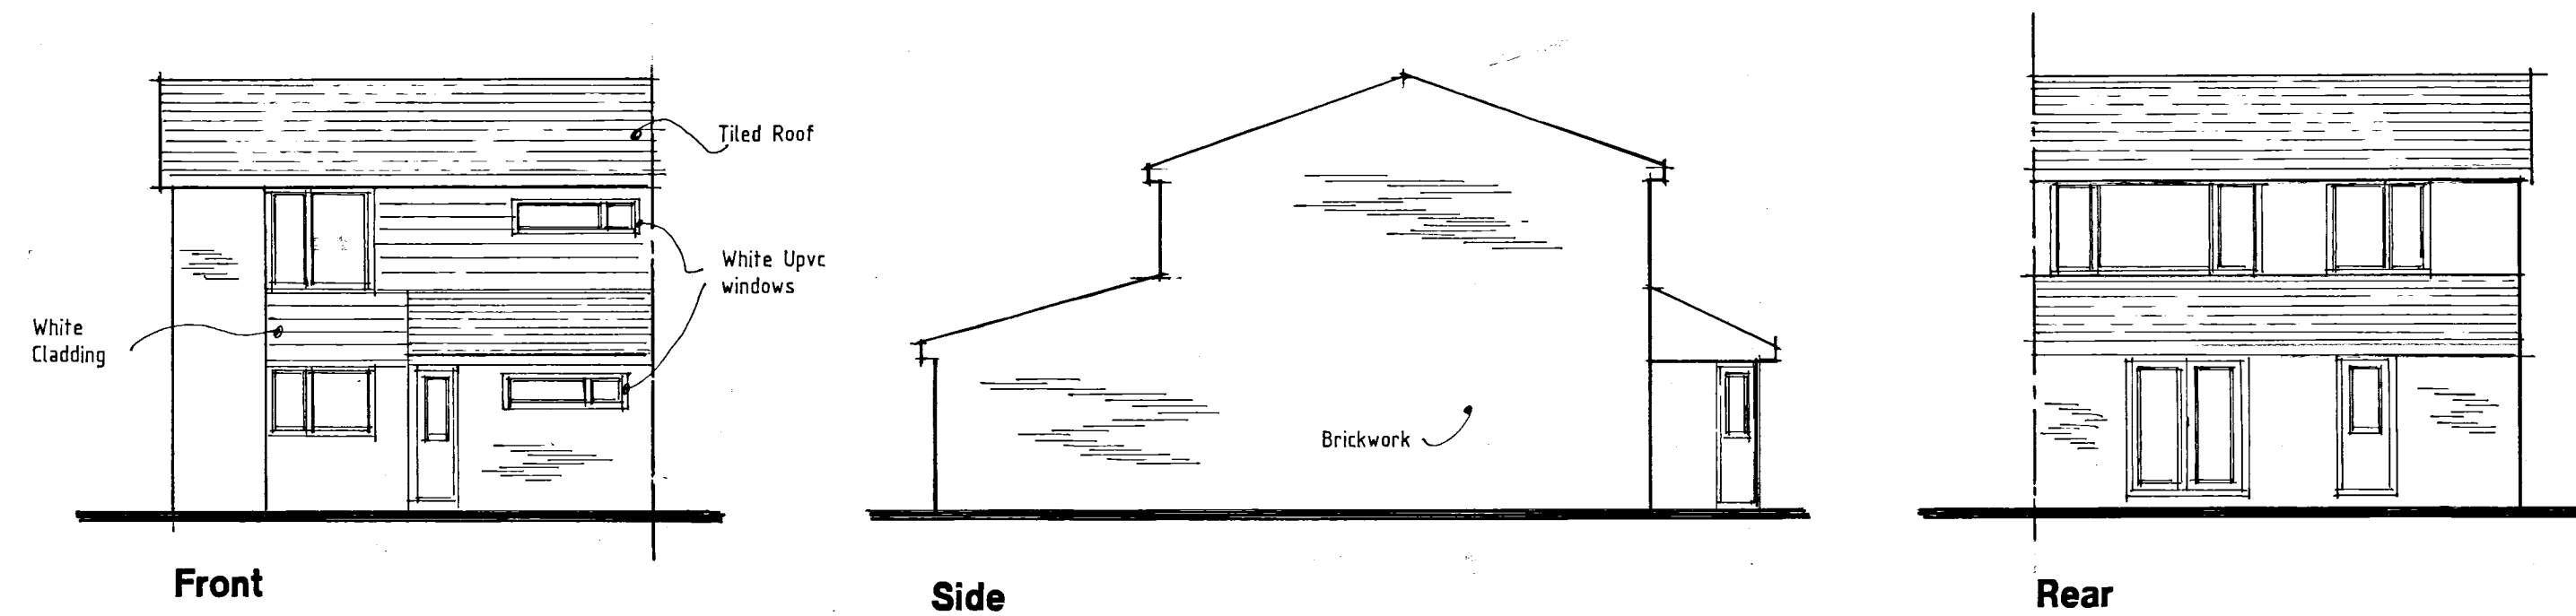
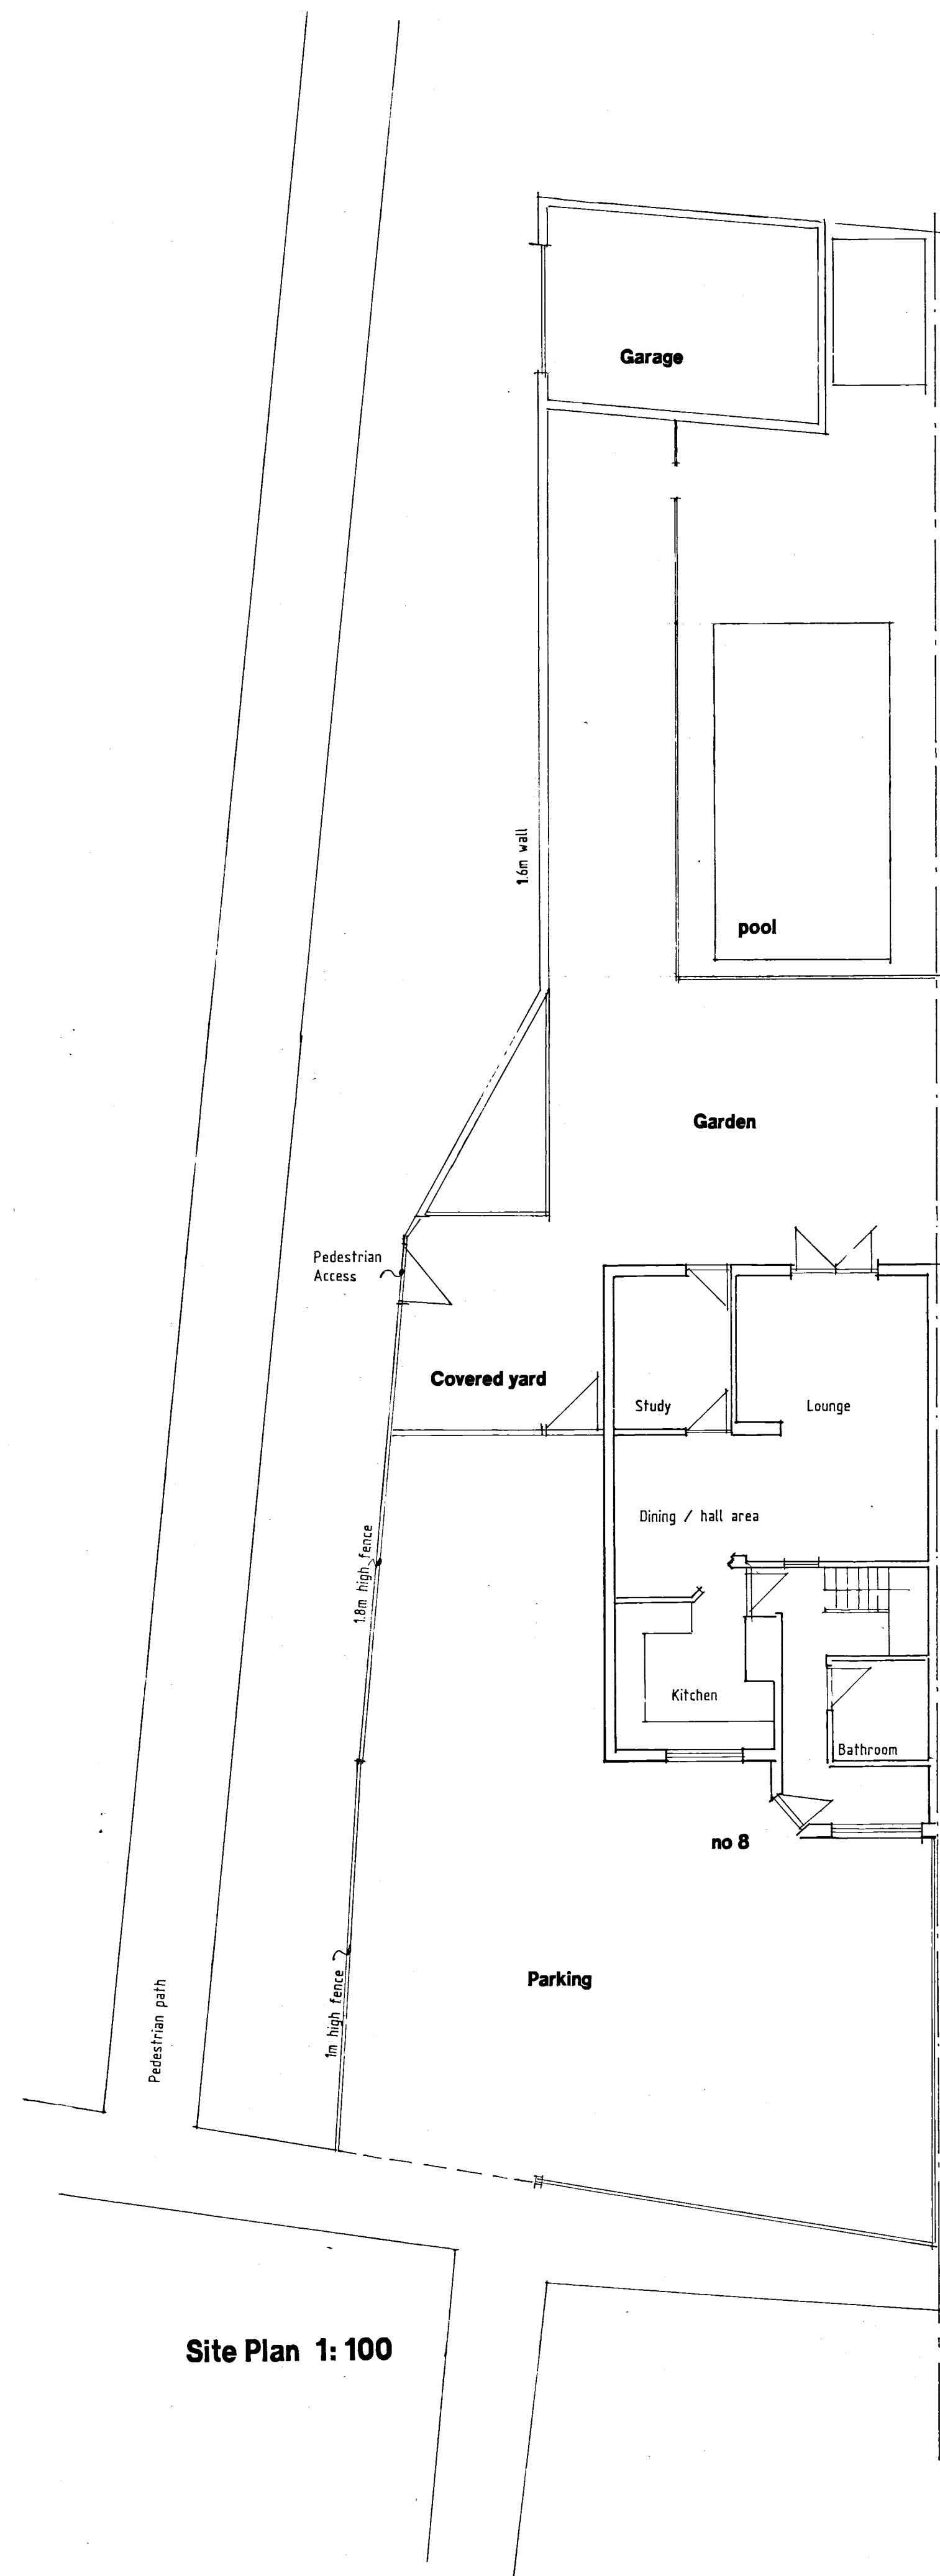


PLANS

Ms L D Webb Dip (Arch)

Planning & Building Consultant

26A, Shaftesbury Road, Southsea, Portsmouth, PO5 3JR.

Tel: 02392 833161 Mobile: 07776 265 976 E-mail: mldwebb@gmail.com

Job:

Proposed 2 Storey Side Extension
& rear Single storey Extension.

Drawing Title:

Existing
Plans & Elevations

Address:

8 Ivy Court, Waterlooville,
Hampshire. PO7 5JT.

Scale: 1:100 1:50

Date: Jan 2013

Drwg no: ICS 01/01

All Dimensions Must Be Checked On Site,
And Not Scaled From This Drawing.
Except For Local Planning purposes Only.