


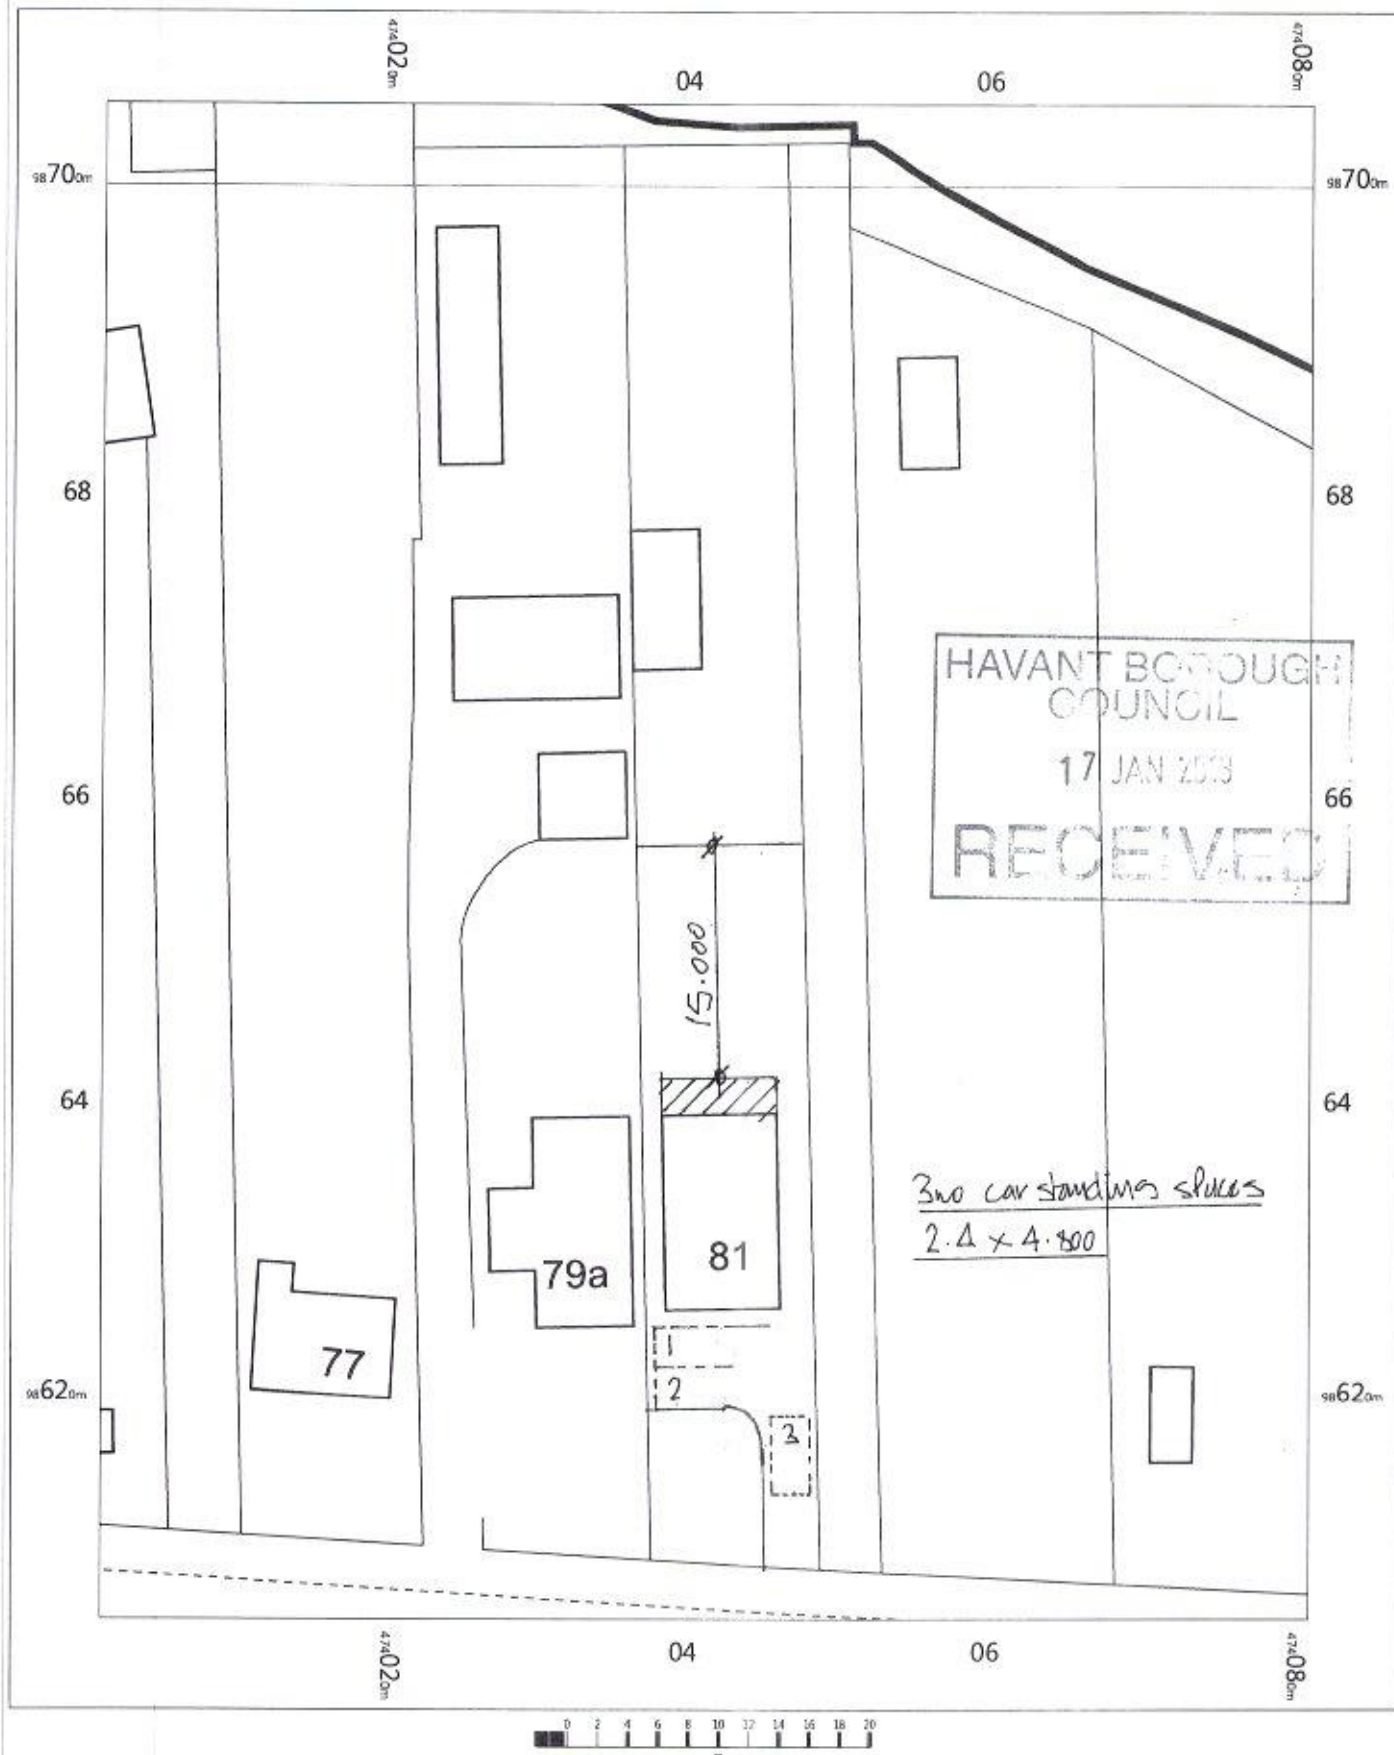

81 Eastoke Avenue
Hayling Island
Hampshire
PO11 9QP

OS MasterMap 1250/2500/10000 scale
Monday, November 13, 2017, ID: BW1-00669363
www.blackwellmapping.co.uk

1:500 scale print at A4, Centre: 474041 E, 98655 N

©Crown Copyright Ordnance Survey. Licence no. 100041041



BLACKWELL'S
www.blackwellmapping.co.uk

TEL: 0114 268 7658
maps.sheffield@blackwell.co.uk