




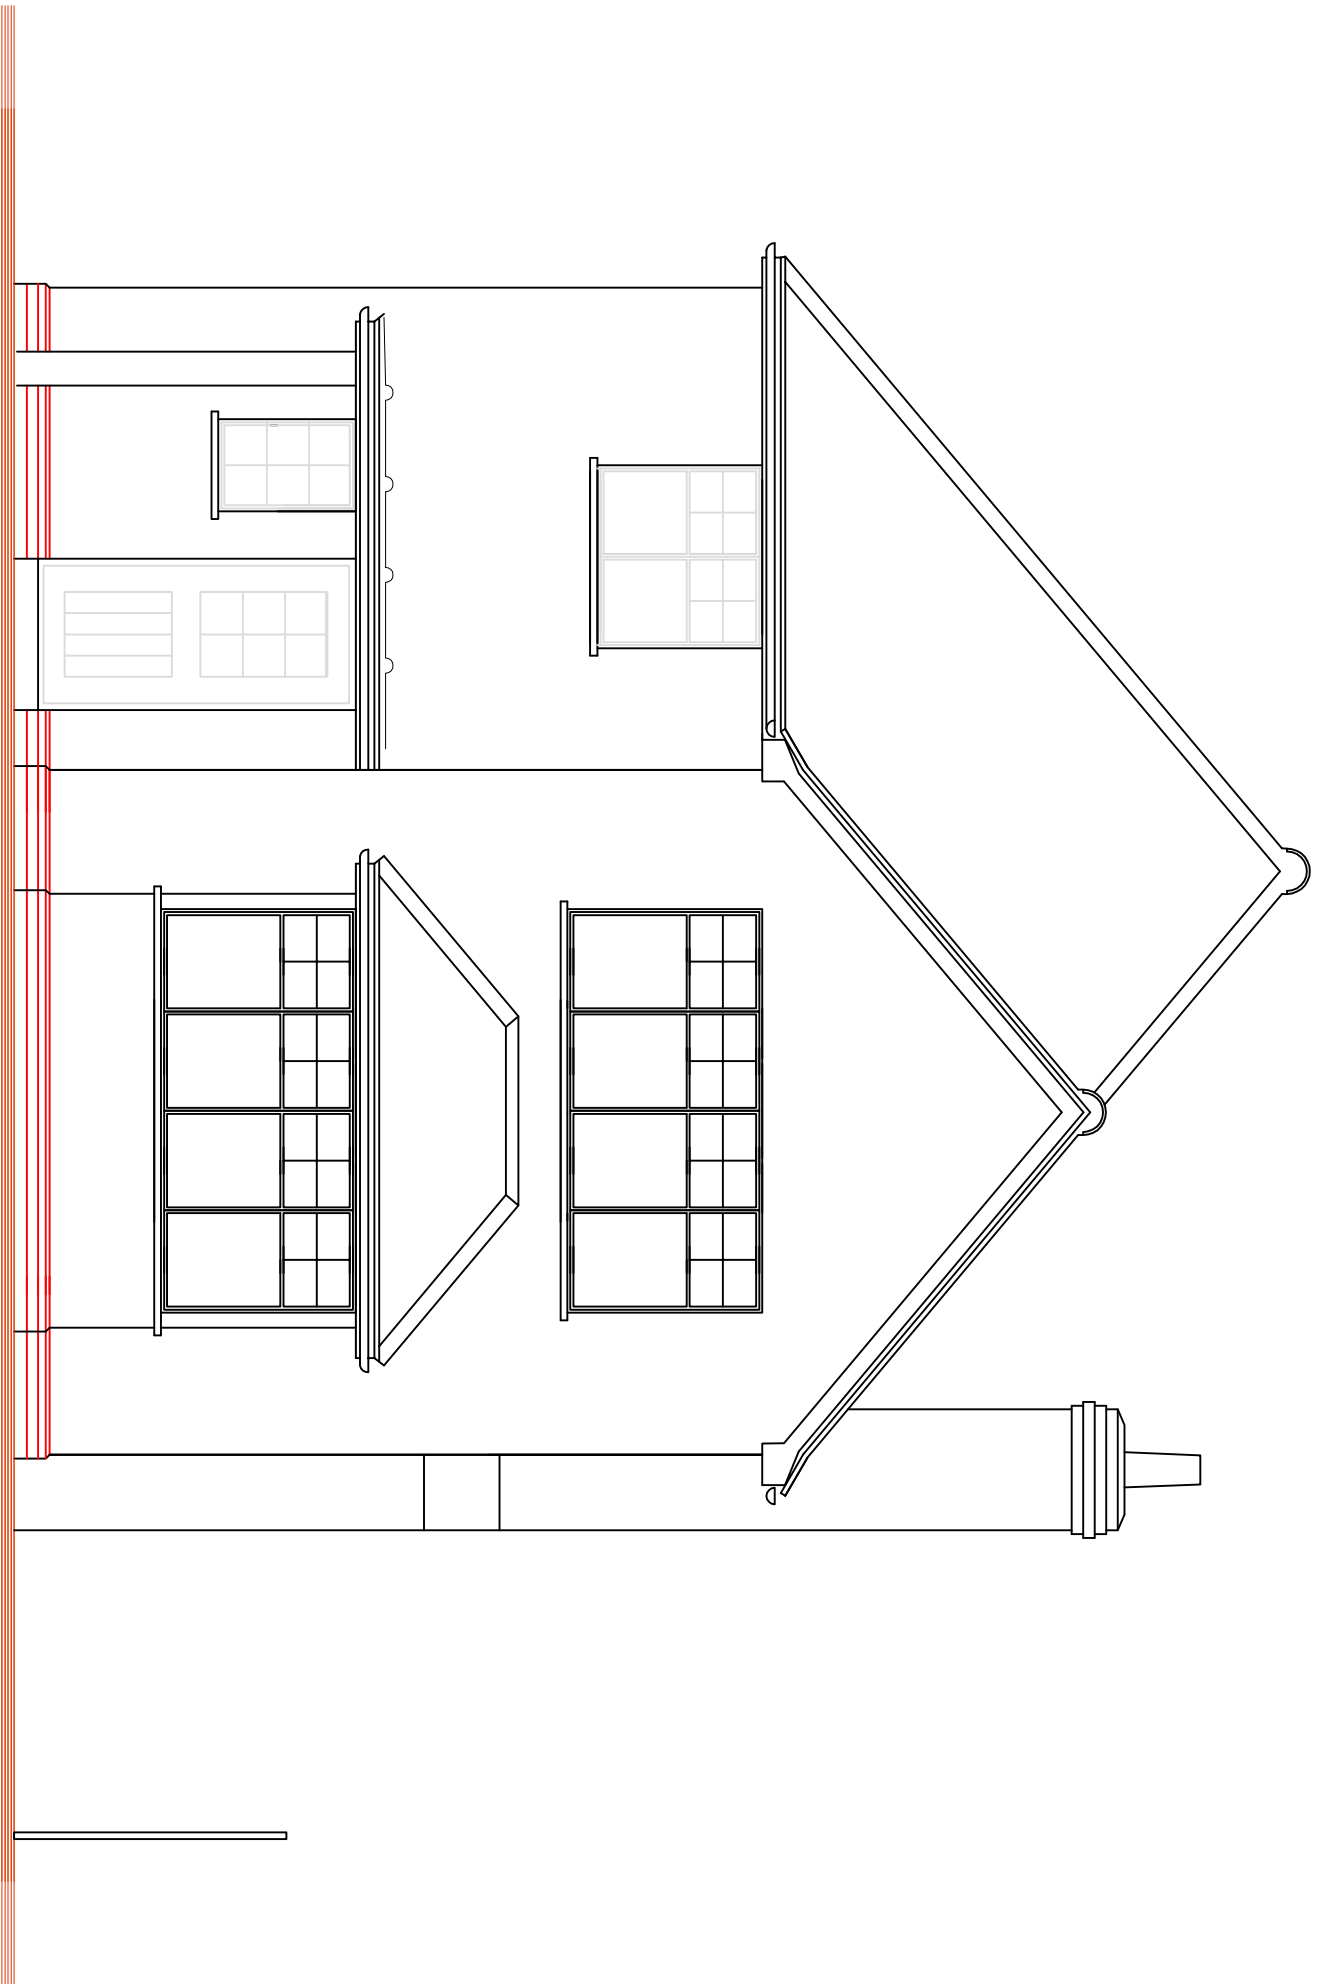


FRONT

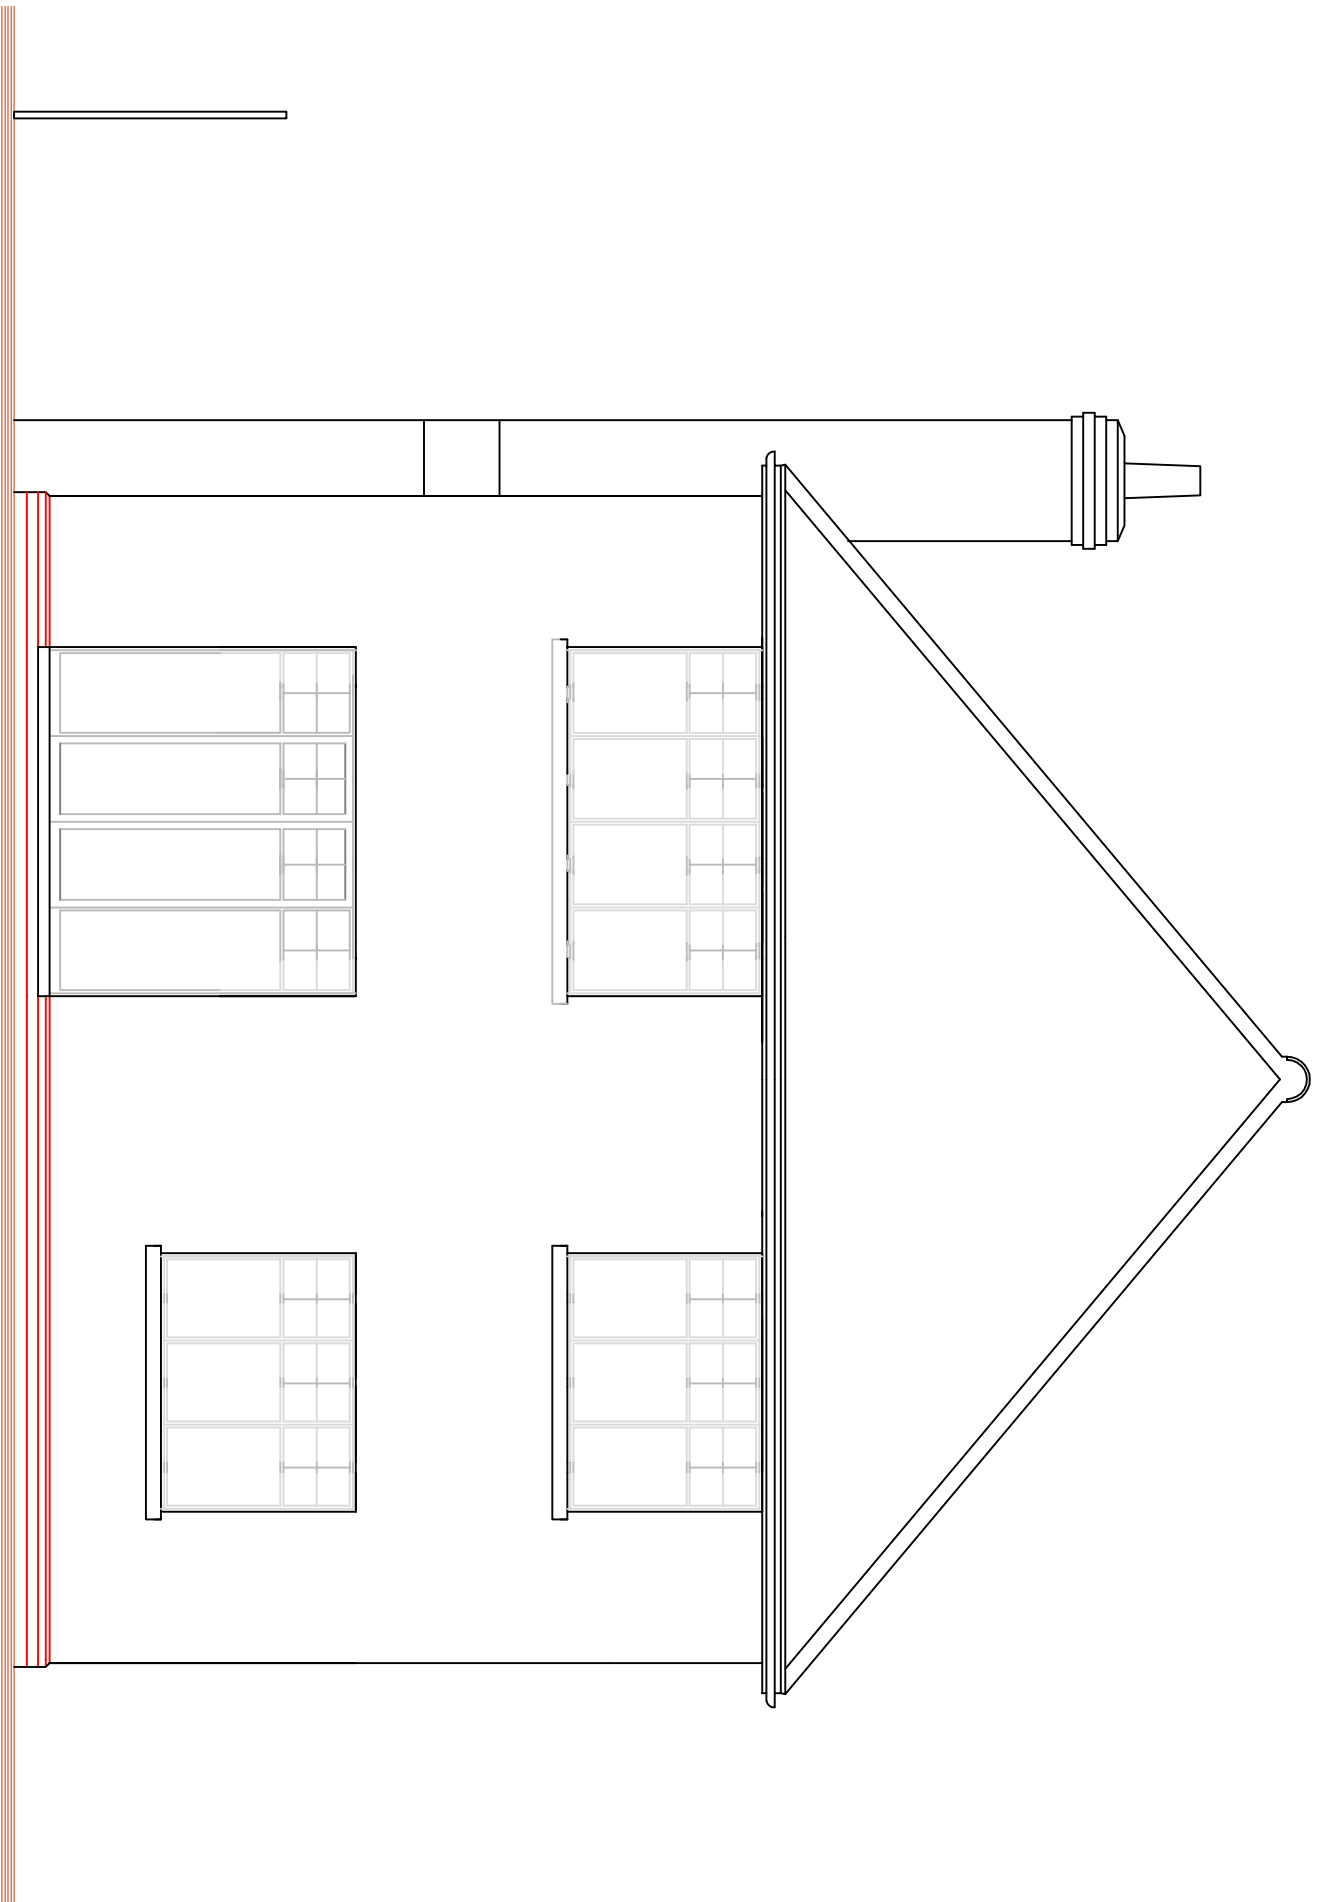

REAR

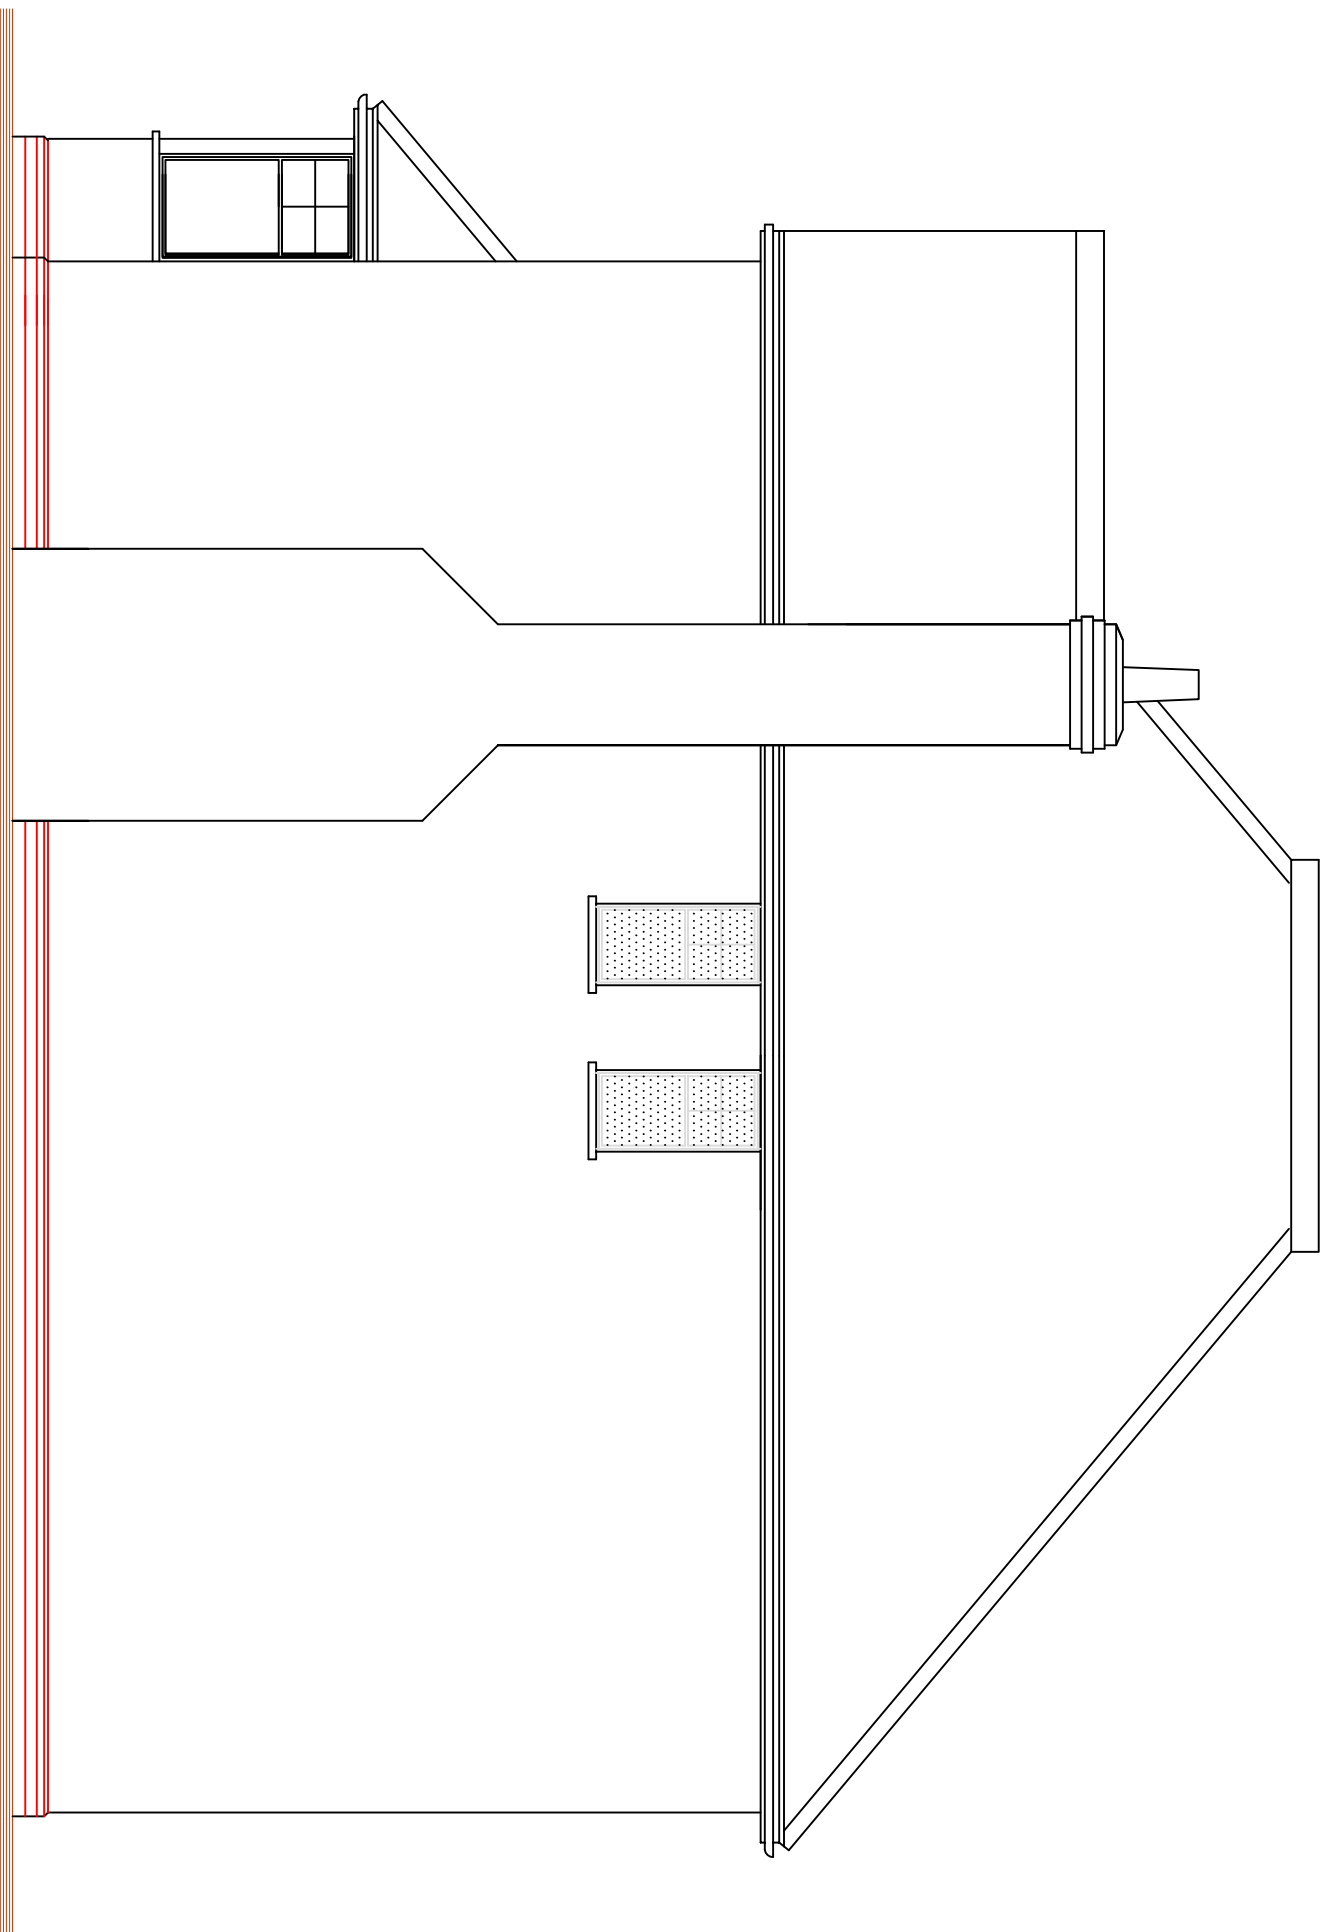

NORTH

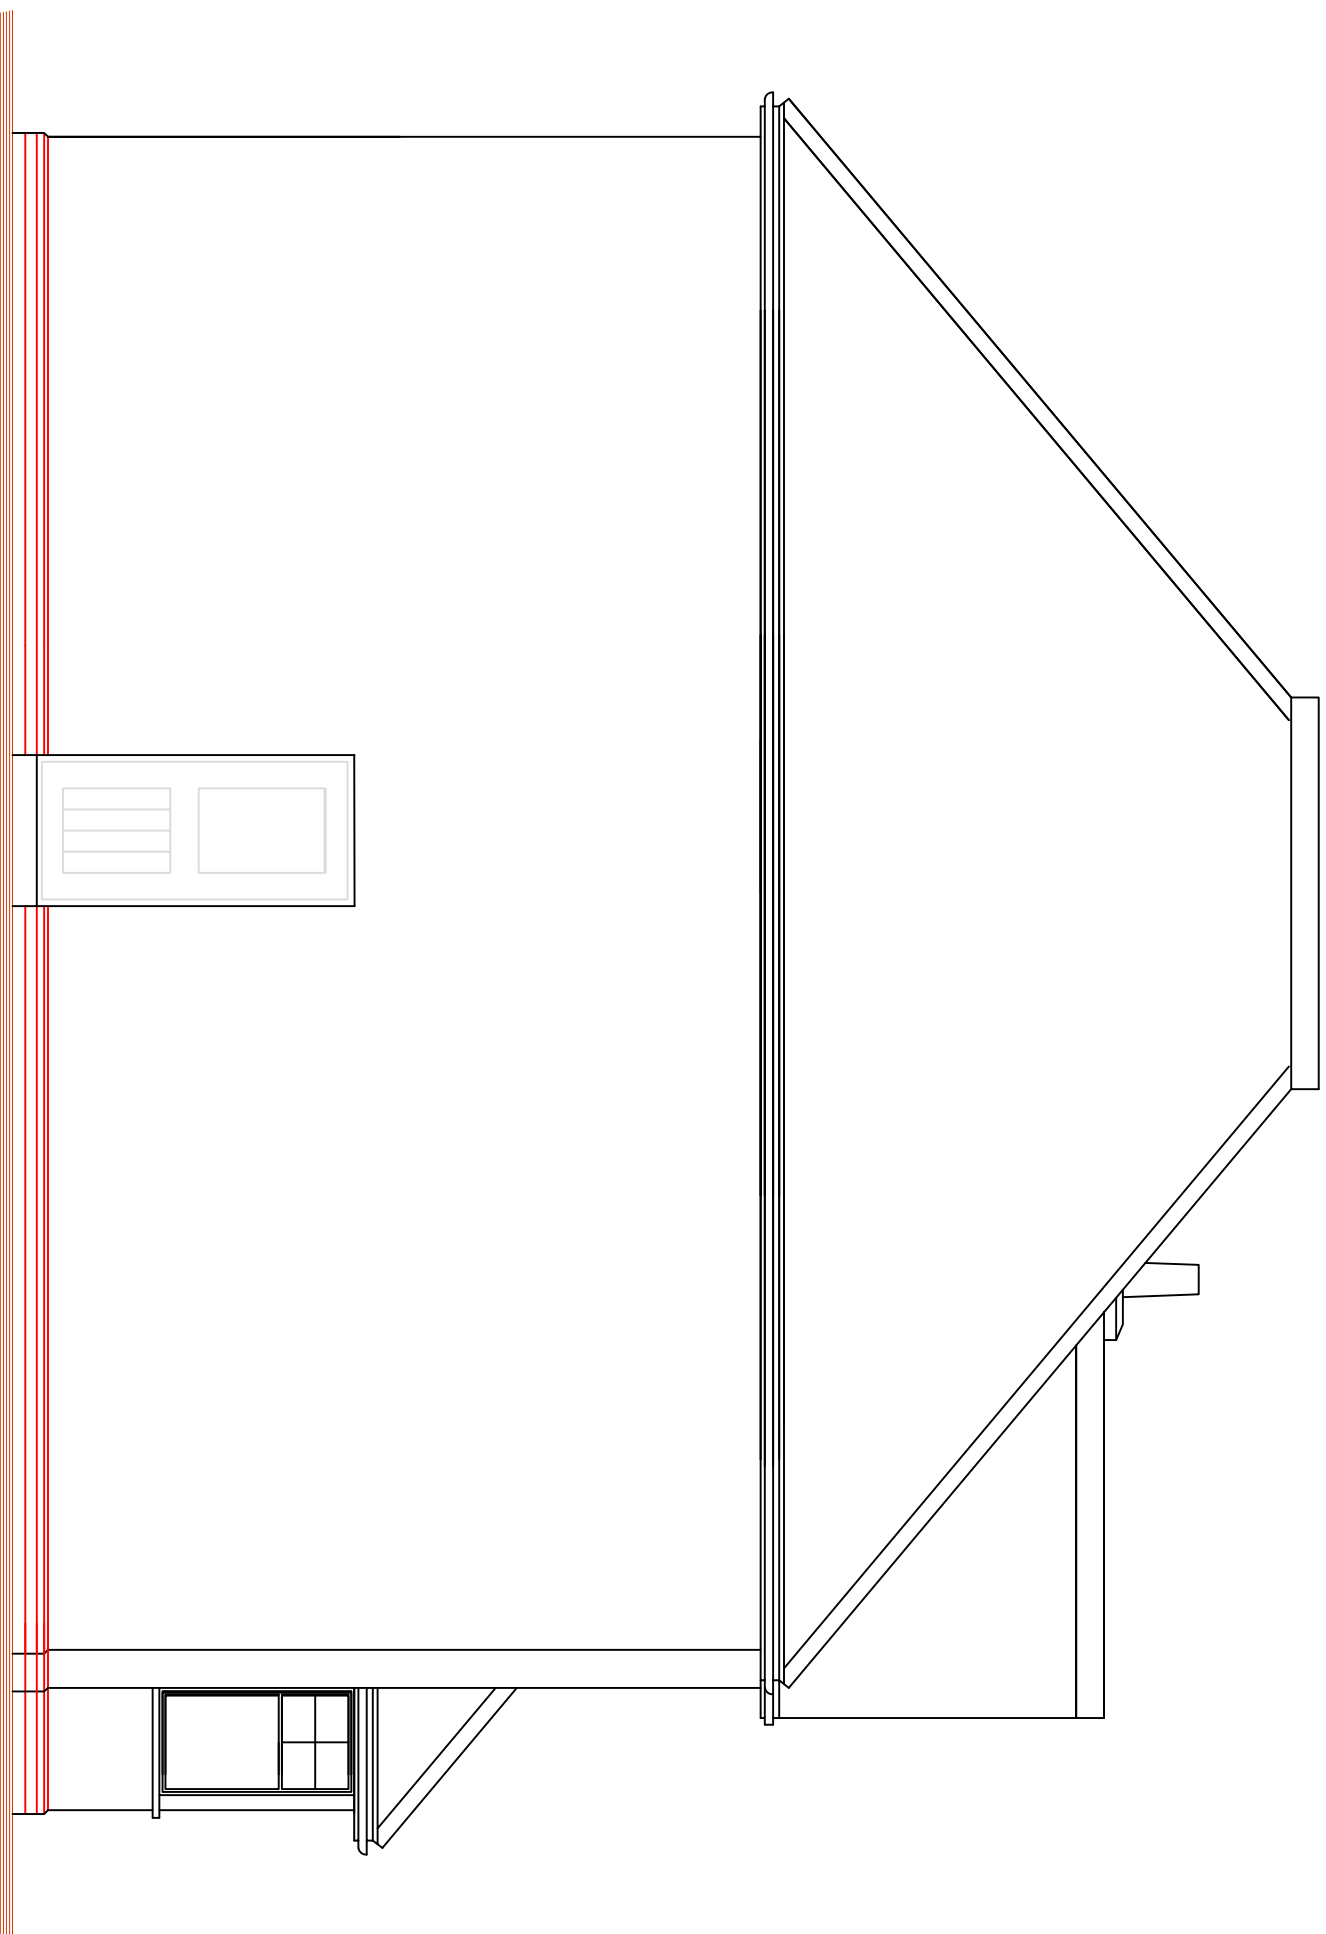

SOUTH

Client
MR AND MRS HILL

Project
PROPOSED DWELLING NORTH OF
61 HOLLYBANK LANE
EMSWORTH

Title
PROPOSED ELEVATIONS

PROJECT	DRAWINGS	
01H/10/15	15	
scale	date	drawn
1:50 @ A1	06.09.17	SJ

STEPHEN JUPP
CHARTERED
TOWN
PLANNER

348 Conquest Road
Belper T. 01243 827113
M. 01777 688866
e. steve@planning-solutions.co.uk