



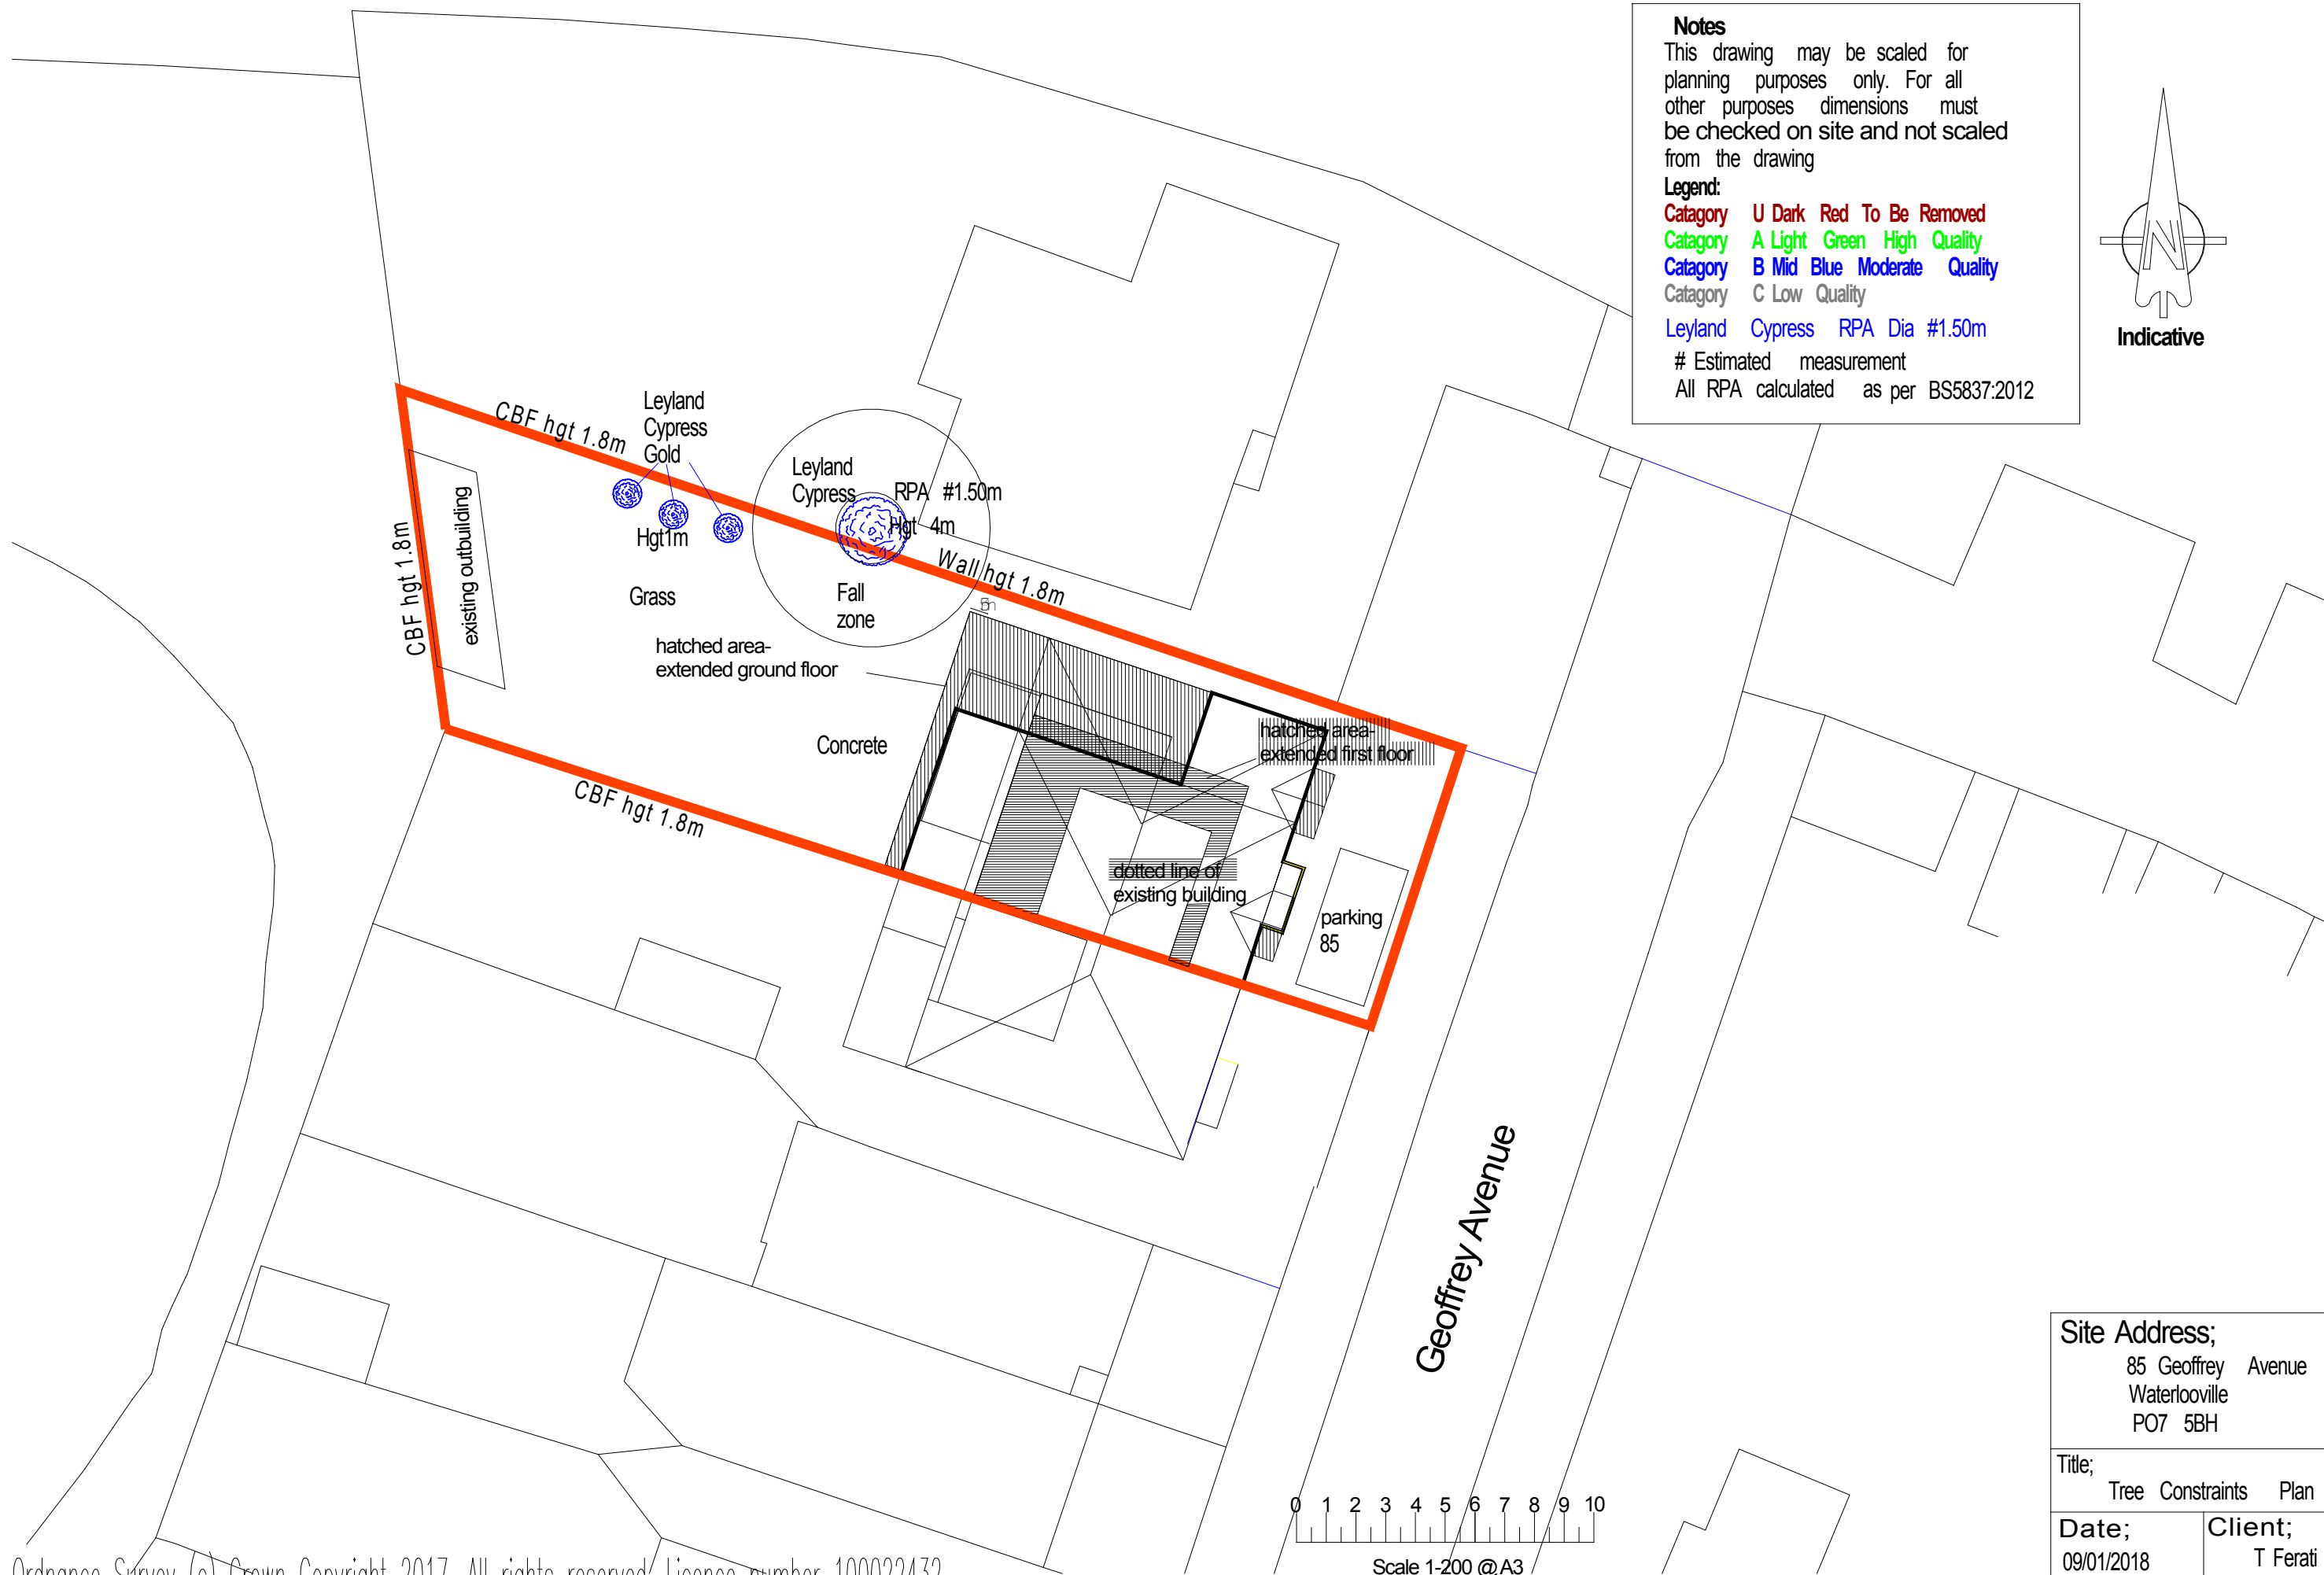

Notes
This drawing may be scaled for planning purposes only. For all other purposes dimensions must be checked on site and not scaled from the drawing

Legend:
Catagory U Dark Red To Be Removed
Catagory A Light Green High Quality
Catagory B Mid Blue Moderate Quality
Catagory C Low Quality

Leyland Cypress RPA Dia #1.50m
Estimated measurement
All RPA calculated as per BS5837:2012

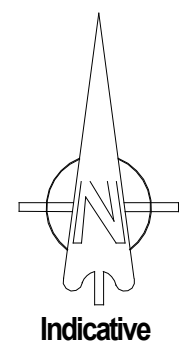

Site Address; 85 Geoffrey Avenue Waterlooville PO7 5BH	
Title; Tree Constraints Plan	
Date; 09/01/2018	Client; T Ferati
Scale; A3@1-200	DrawingNo; 0954-18-NJT