
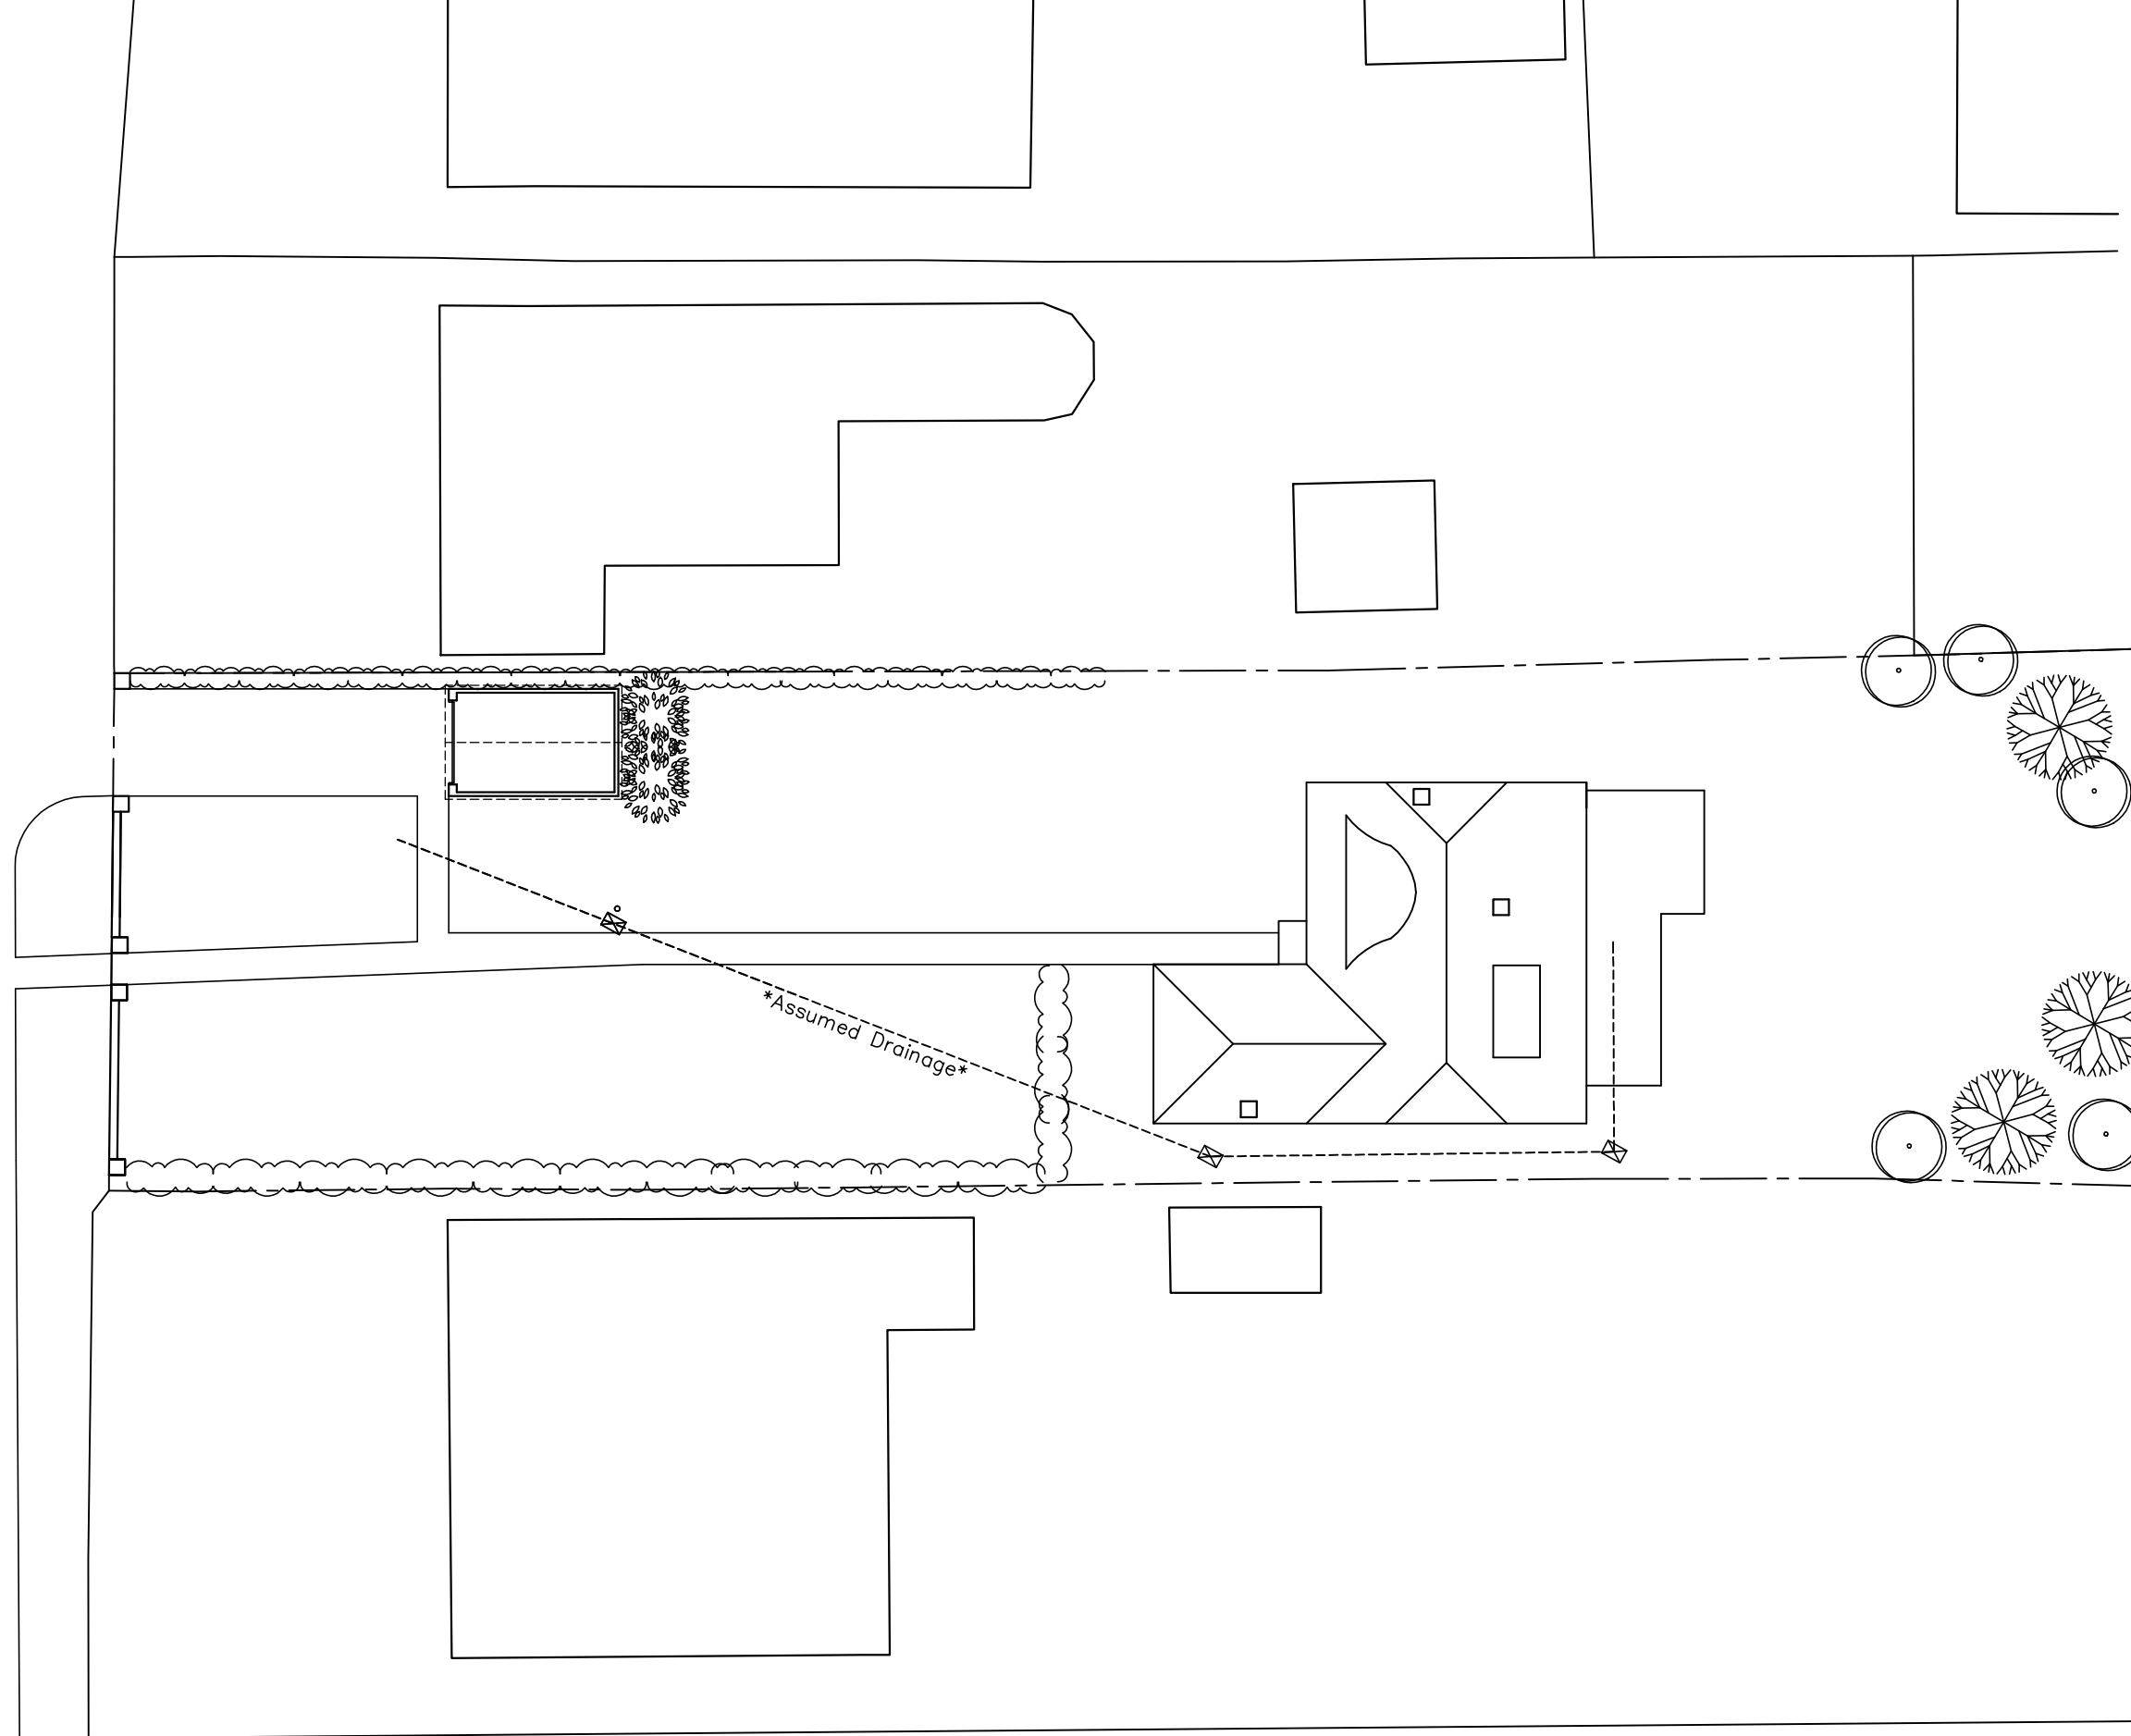


✕
53.6m

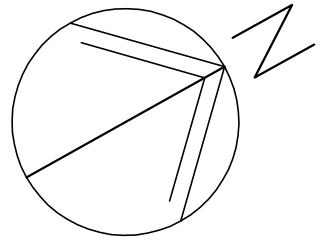


25 Park Lane,
Cowplain,
PO8 8AD

EXISTING SITE PLAN

Revisions

- A. Amended path. 13/11/17
- B.
- C.
- D.

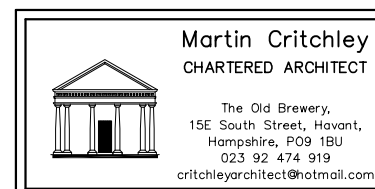

Scale A3 = 1:200
Drawn SAR/JHL
Date 21/10/17

metres

20

40

60

17107-102^A

80