


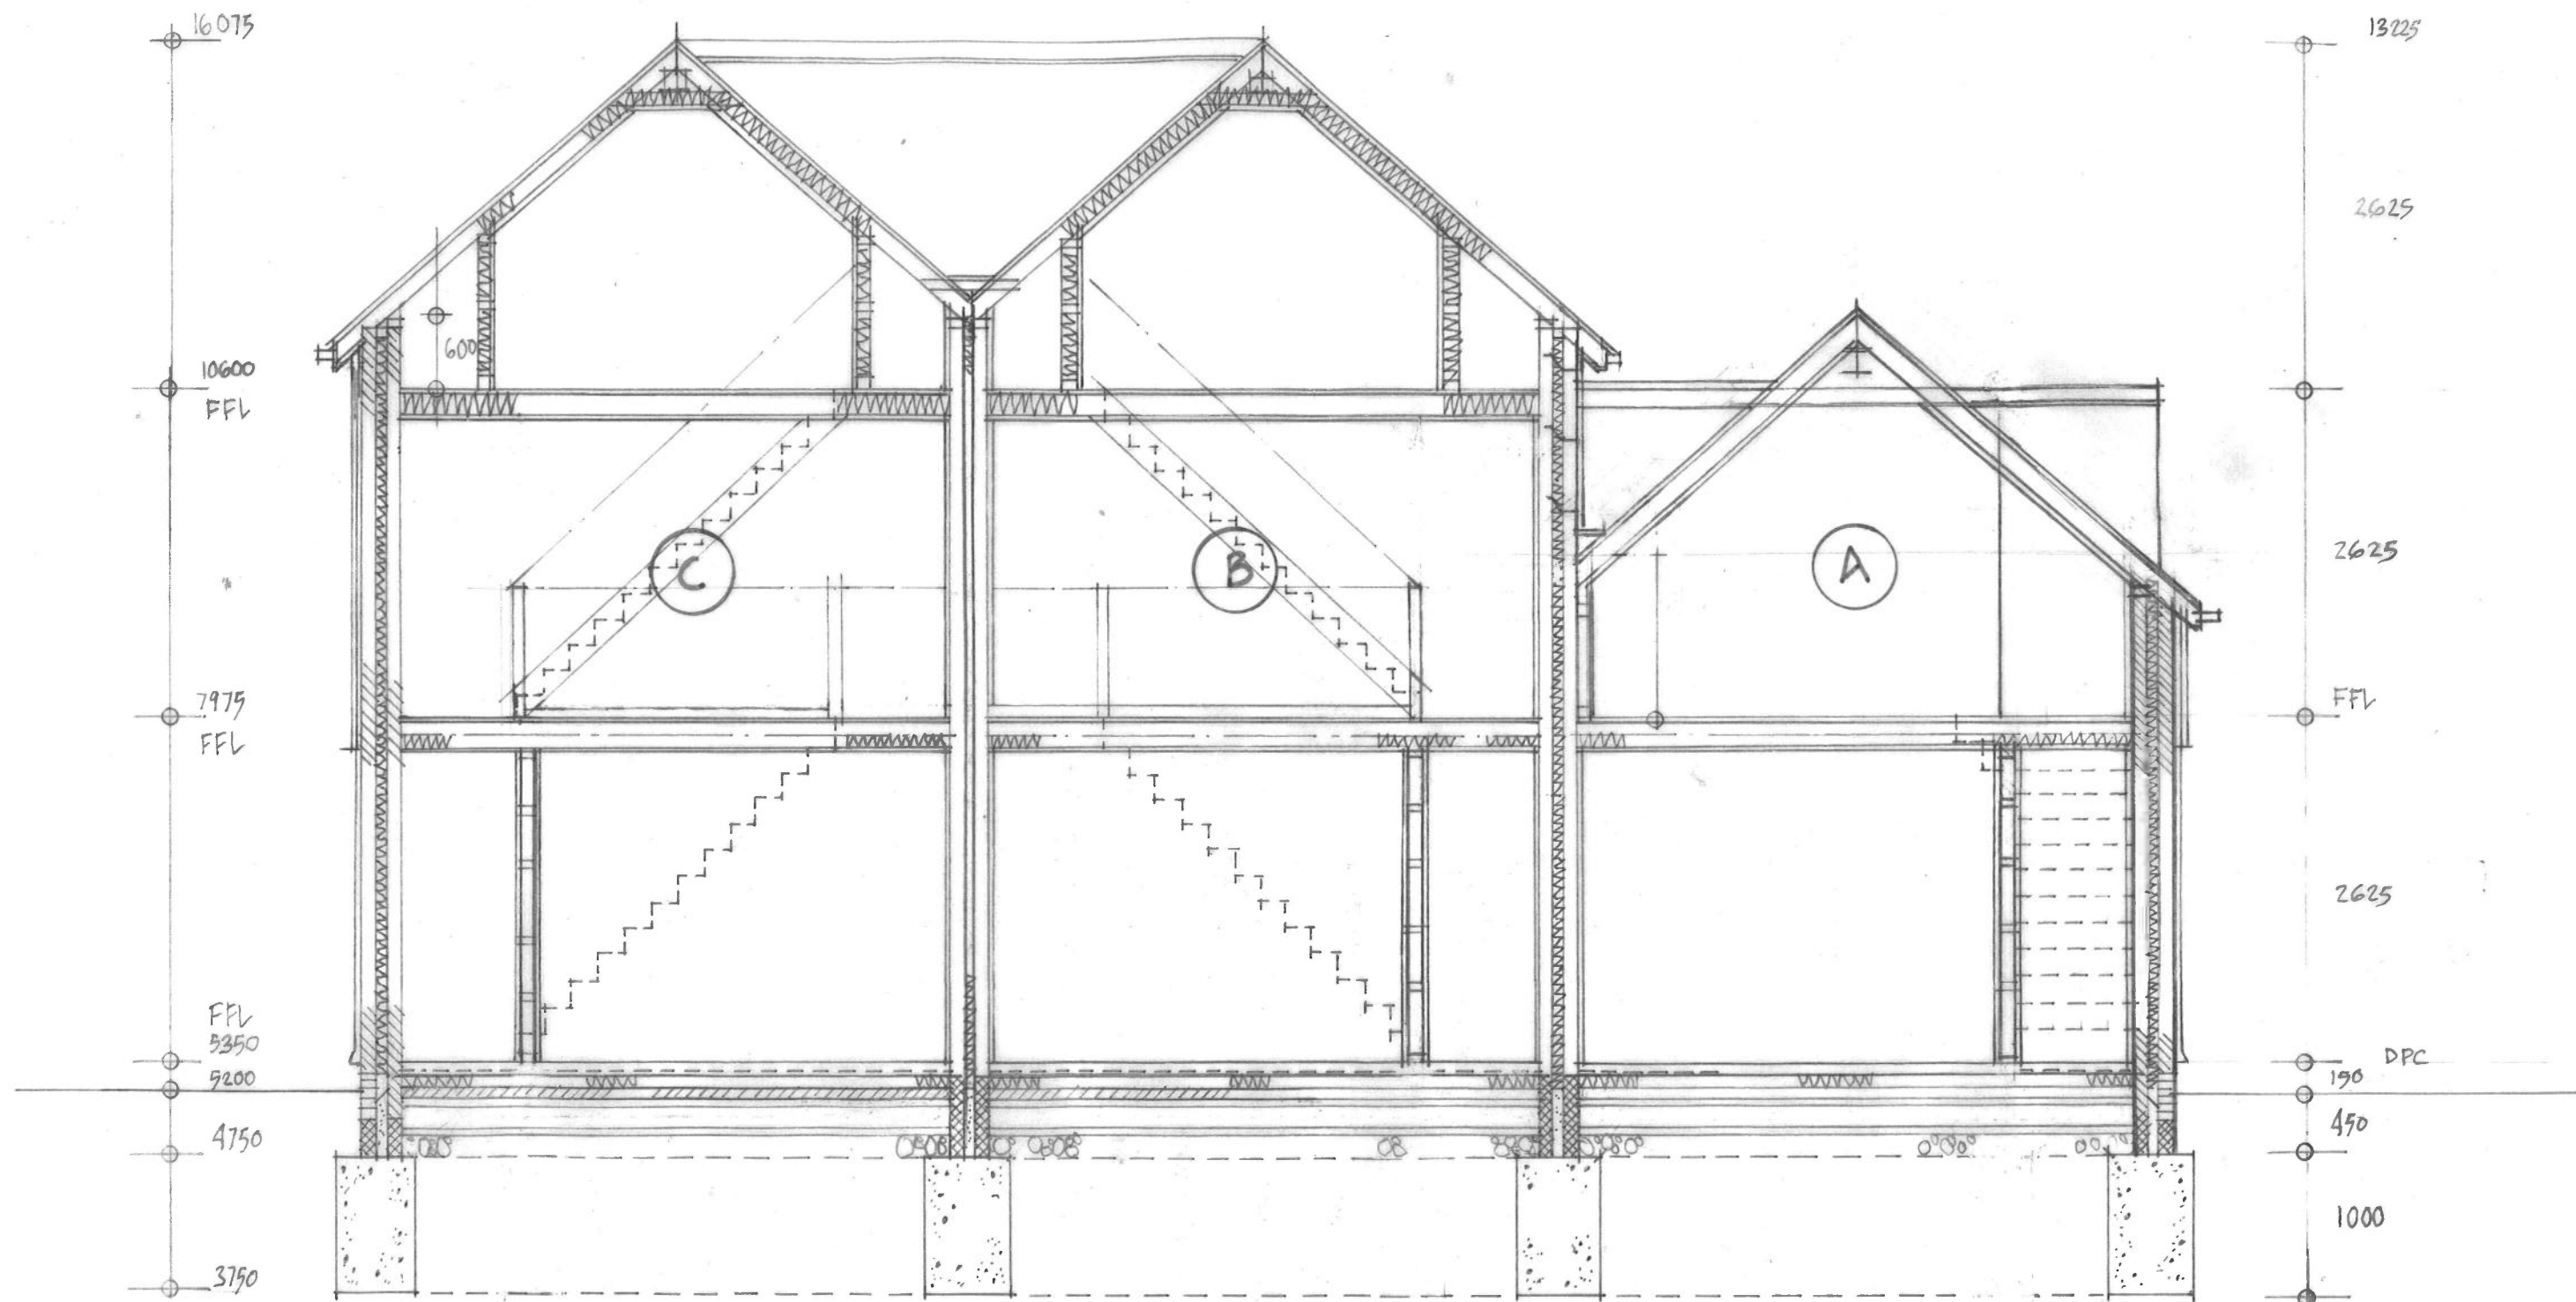

Proposed 3 No New dwellings 46 Seafront Road, Eastoke Corner, Hayling
Island, Hampshire. For Mr M. Wright

TYPICAL CROSS SECTION A - A
MAY 2018, DRG NO: Y2018/01/05/11,
SCALE 1: 50 @ A3.