






Scale 1:100

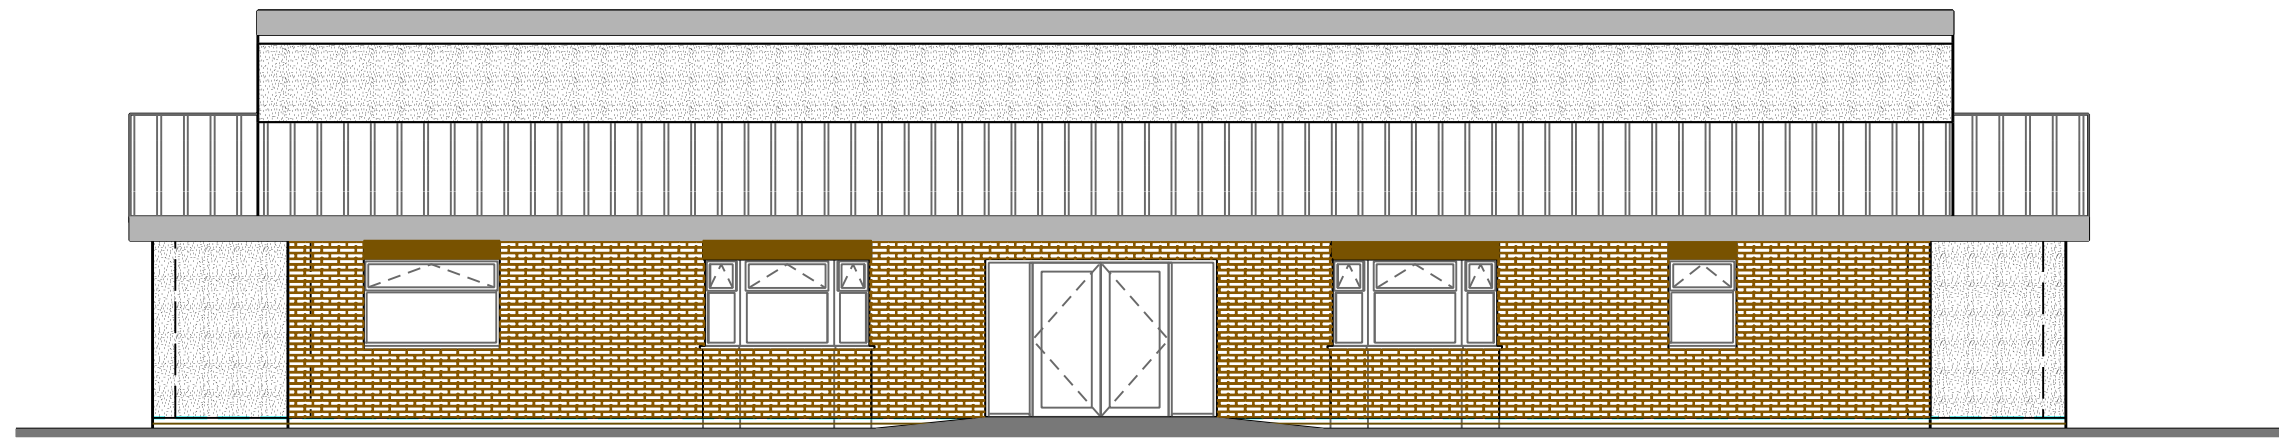


FRONT (WEST) ELEVATION

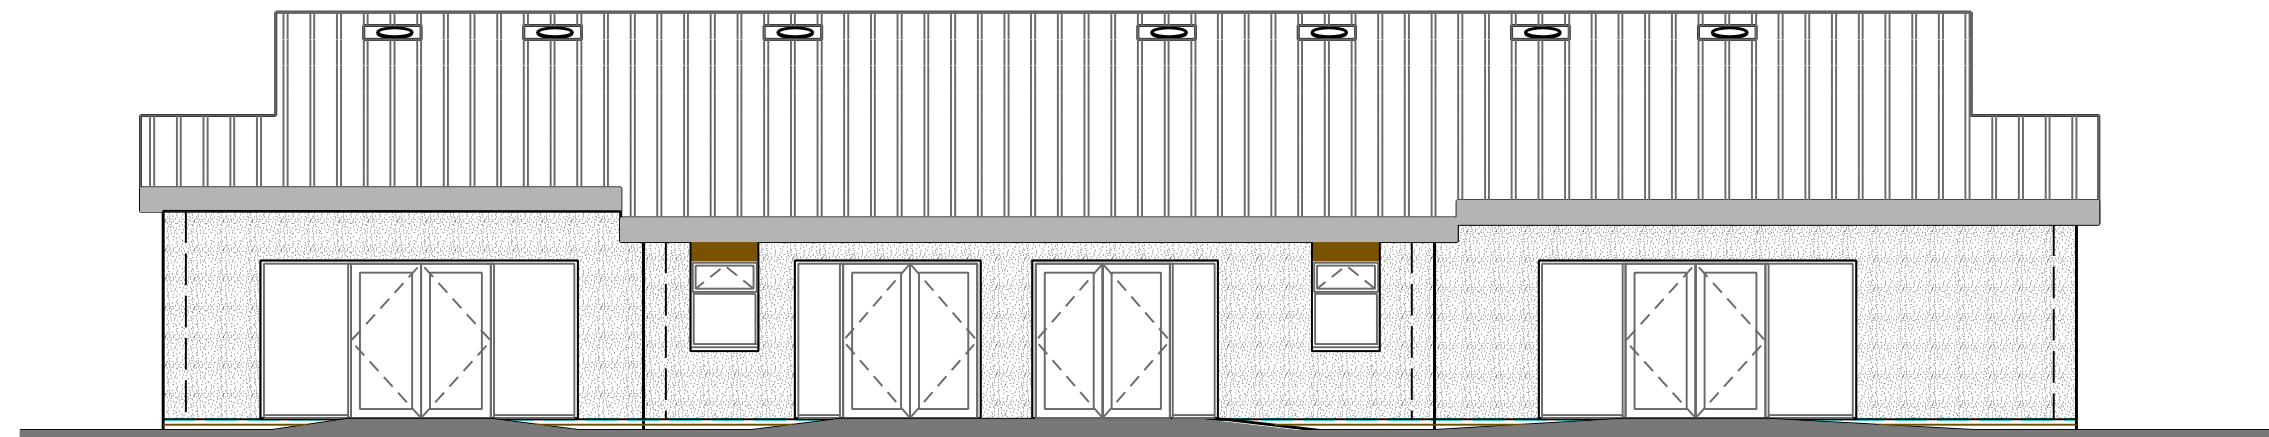

REAR (EAST) ELEVATION

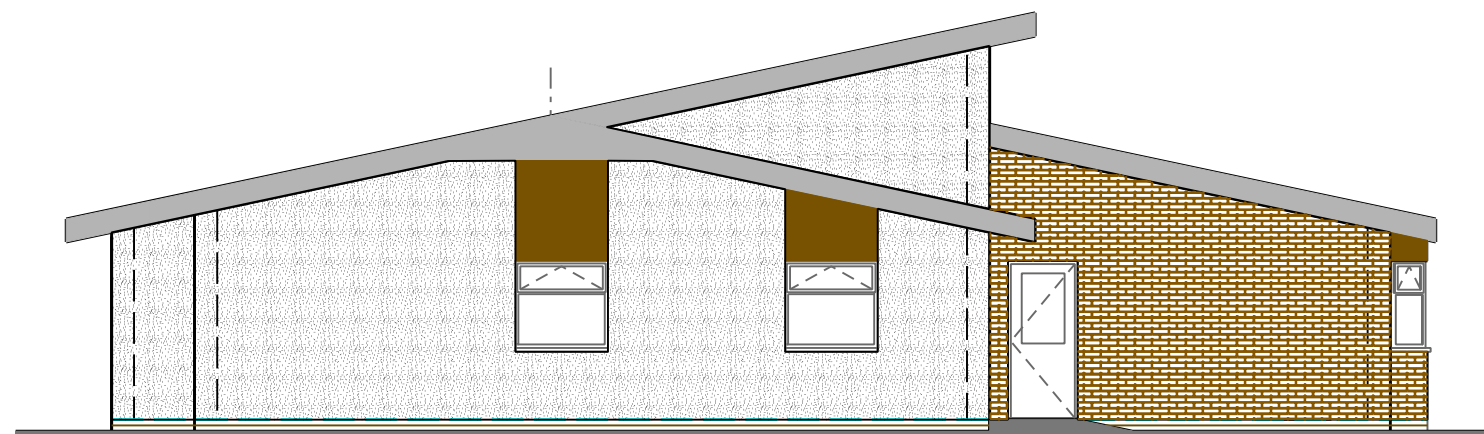

SIDE (NORTH) ELEVATION

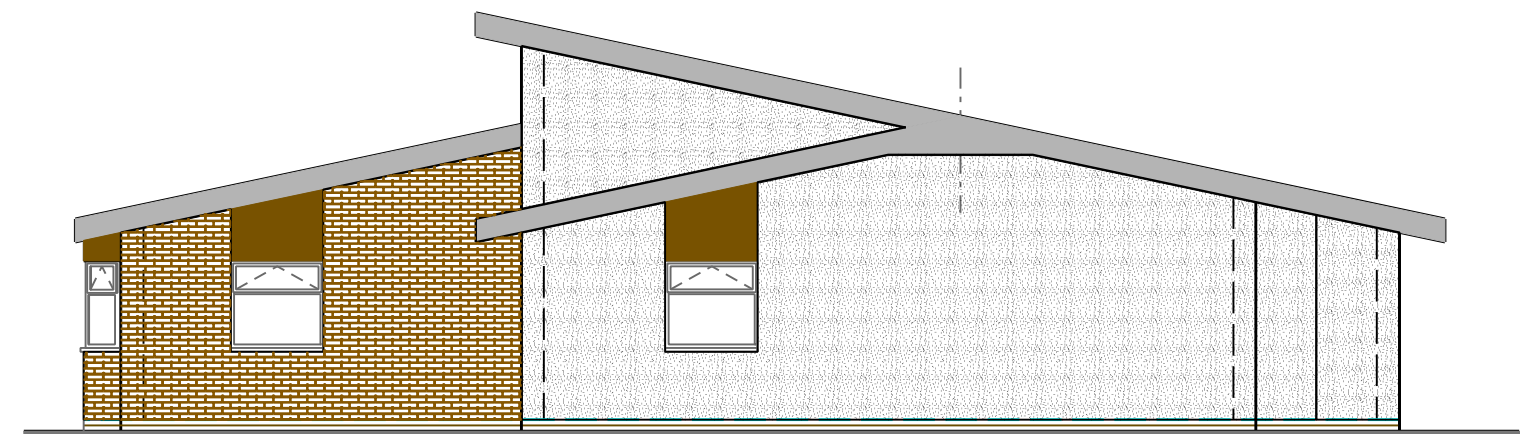

SIDE (SOUTH) ELEVATION

Unit D1, Pimley Barns
Pimley Manor
Sundome Road
Shrewsbury
SY4 4SD
Tel: 01743 361211



Project

Proposed Day Nursery at:
208 London Road, WATERLOOVILLE,
PO7 7AN

Drawing

Proposed Elevations

A Feb 18 Frontage amended to brickwork			
scale	paper size	drawing no.	date
1:100	A3	208LR/PP/21 A	July 17