


Do not scale from this drawing. Contractor to check all dimensions prior to setting out. Any discrepancies should be clarified with contract administrator.

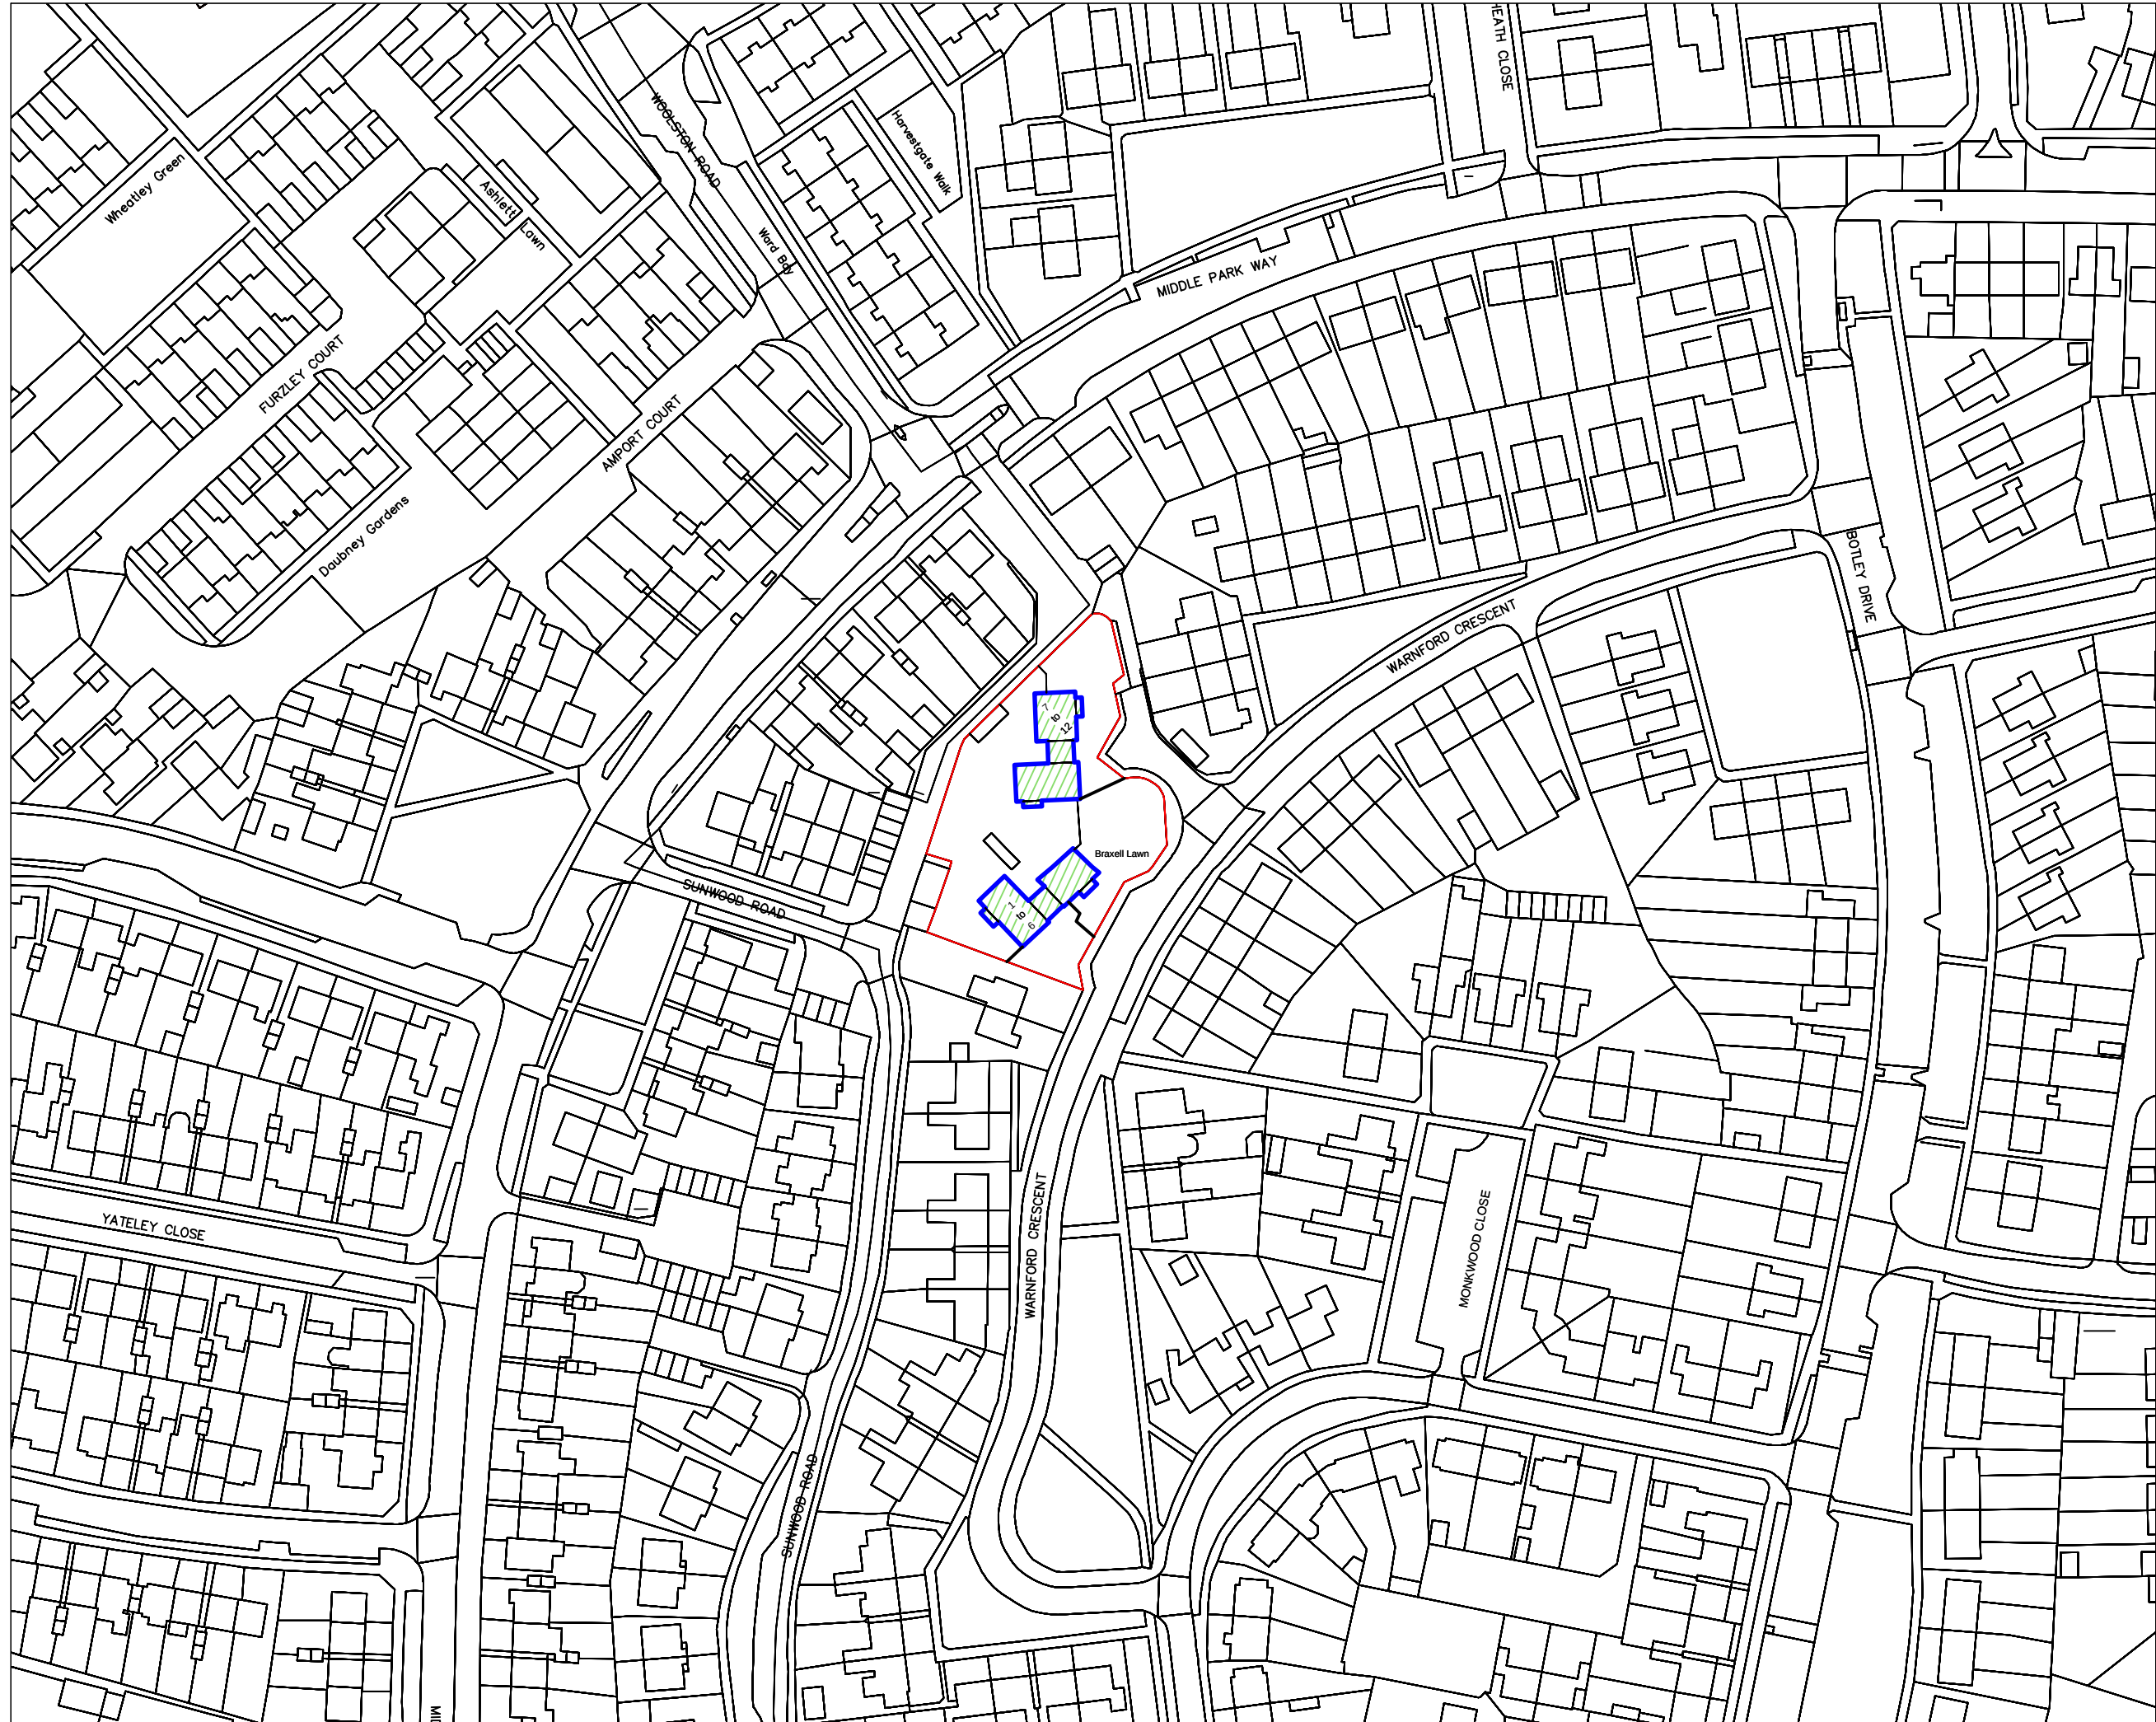

Portsmouth
CITY COUNCIL

PROJECT TITLE:
Property Projects
Braxell Lawn

DRAWING TITLE:
Braxell Lawn
Location Plan

DEC-17

15/12/2017

A3 - 1:1250

OS Licence No.: 100019671

REVISIONS:

Drawn by: PL

DWG No: 001

REV No: 0