



- GENERAL NOTES:
1. This drawing is to be read in conjunction with all relevant architects, structural engineers, mechanical & electrical engineers and specialists drawings / specifications.
  2. Any discrepancies in dimensions or details between the various drawings should be reported immediately.
  3. All dimensions are in millimetres and all levels are in metres.
  4. Do not scale from this drawing, if in doubt ASK

| Rev. | Description | Date     | Drn | Ch'd |
|------|-------------|----------|-----|------|
| A    | First Issue | 29.01.18 | SS  | SS   |

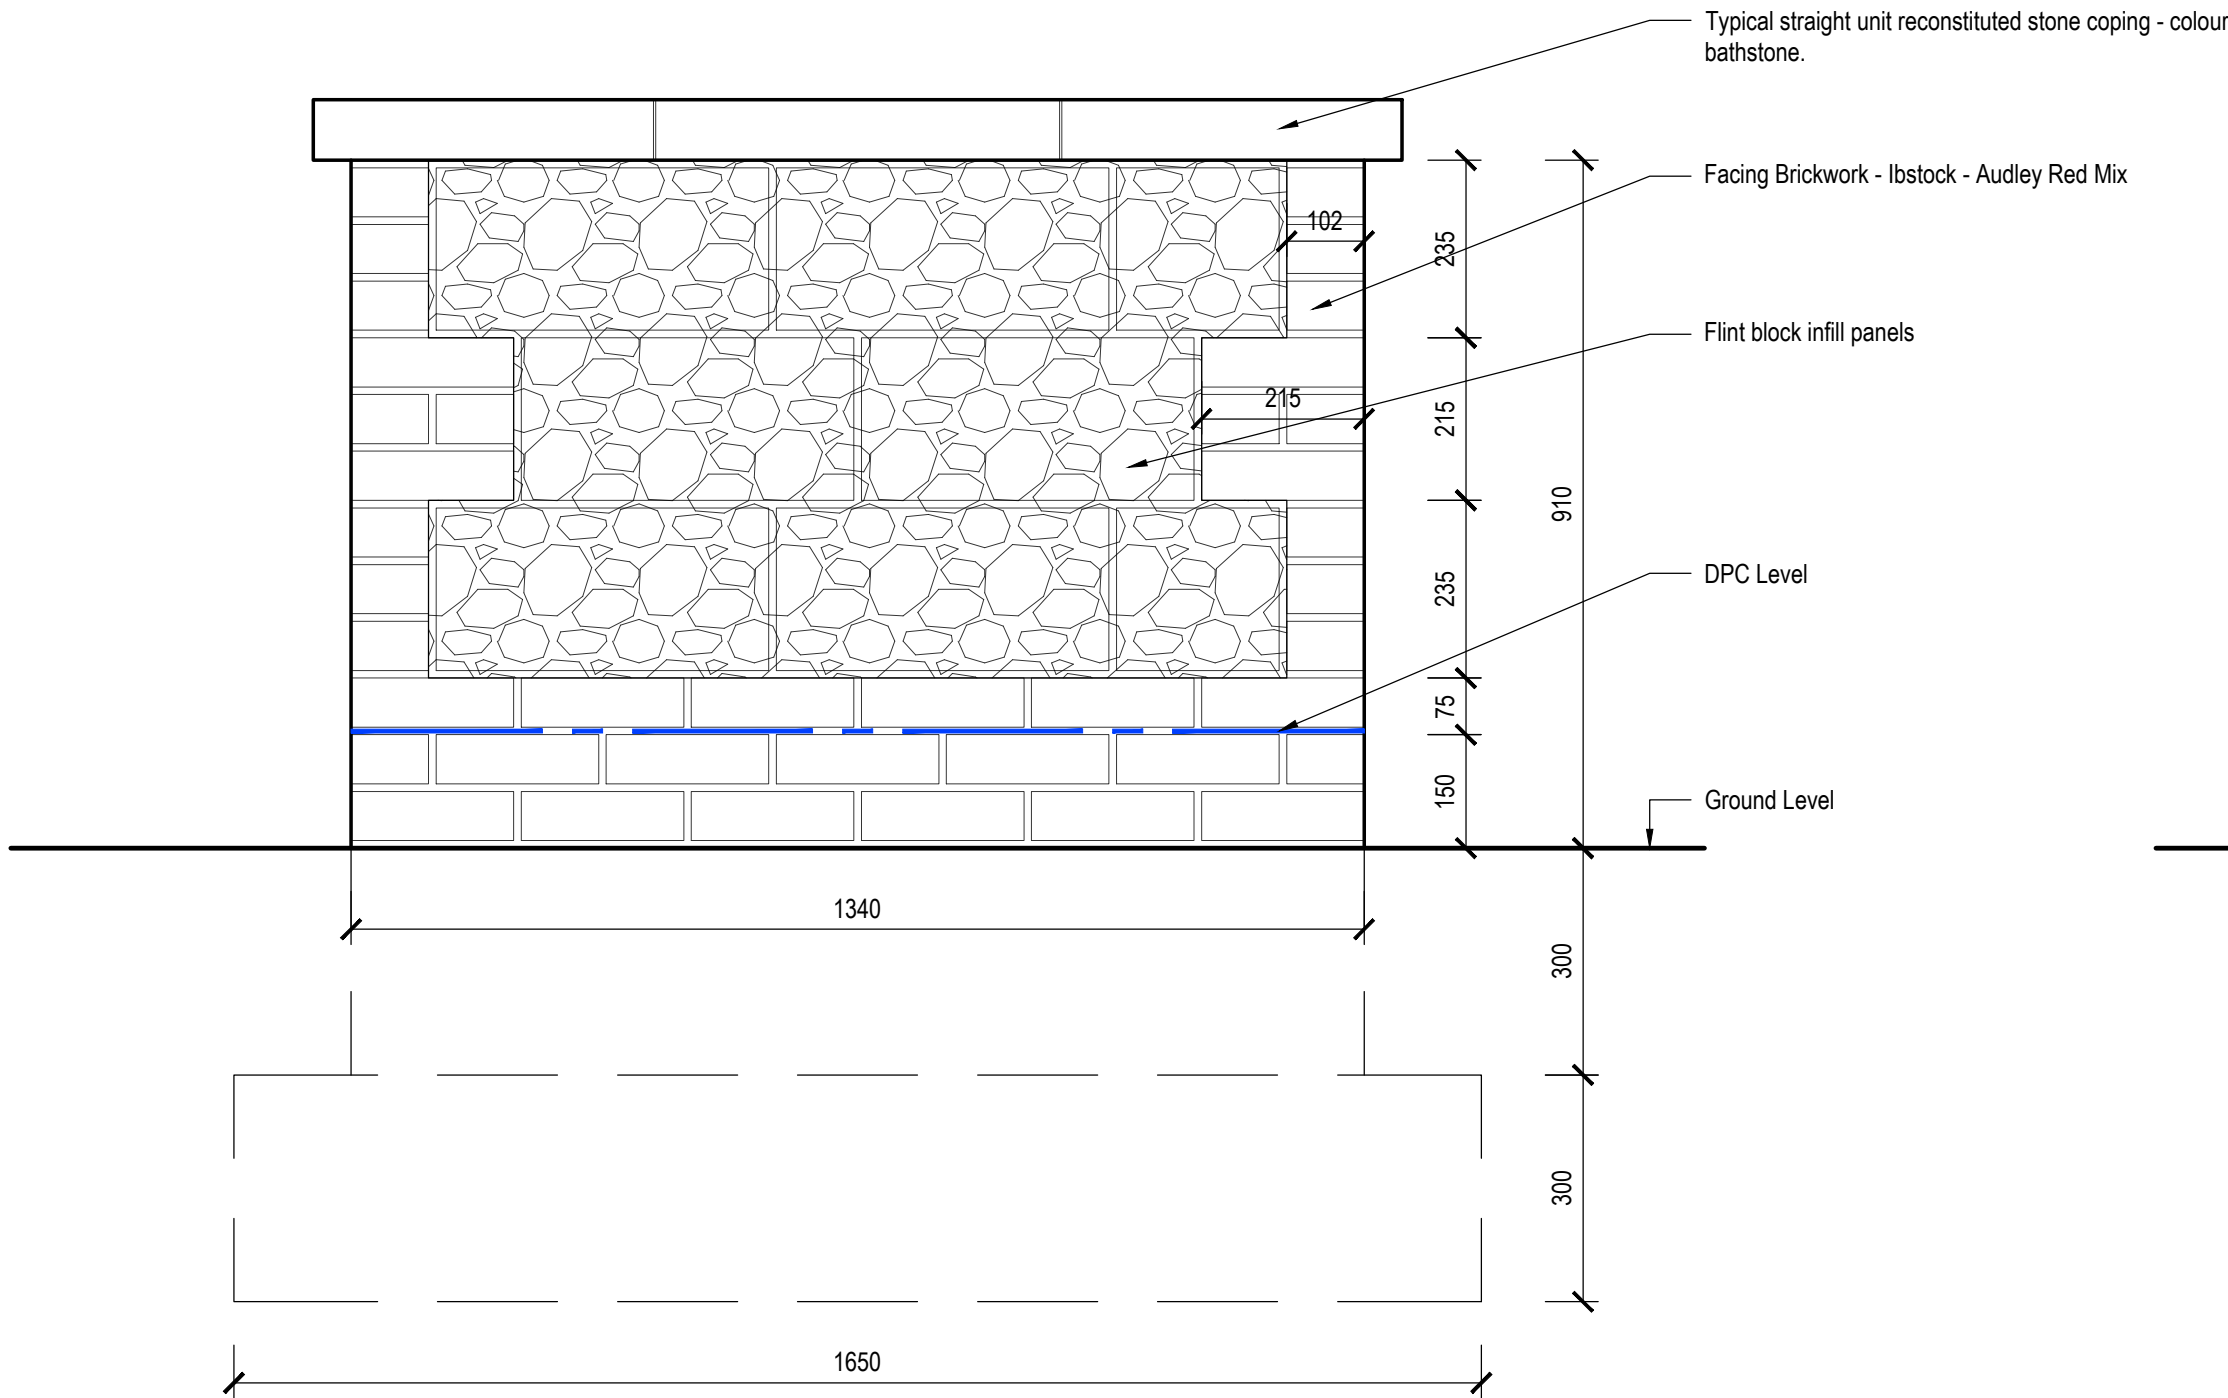

Sample Panel Wall - Elevation

scale 1:10

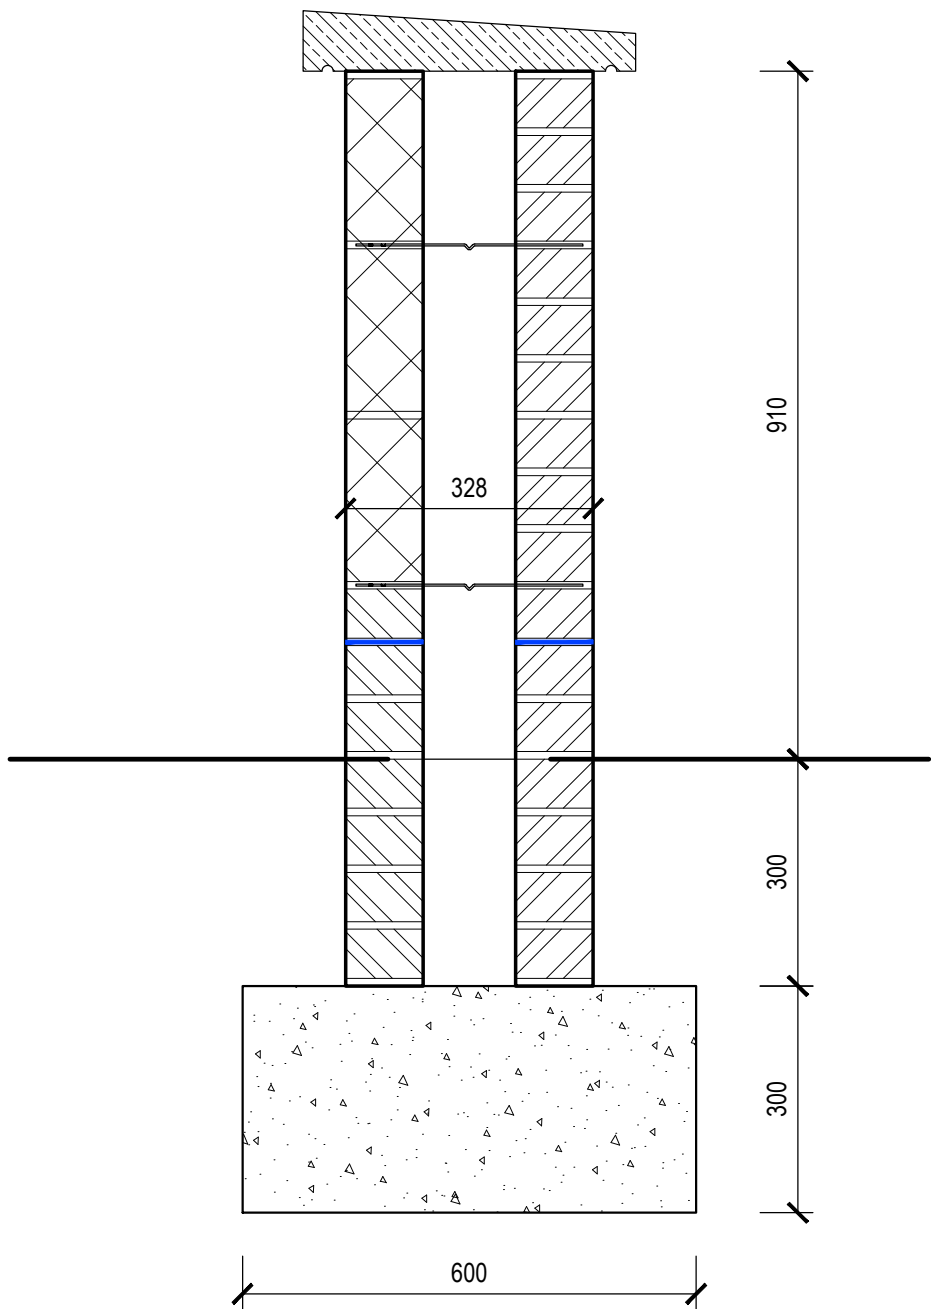

Sample Panel Wall - Section

scale 1:10





CONCEPT HOUSE, 35 KINGSTON CRESCENT, NORTH END, PORTSMOUTH, HAMPSHIRE, PO2 8AA  
t - 023 9267 3618 f - 023 9267 9819 www.ksaltd.co.uk info@ksaltd.co.uk

PROJECT  
38-44 LONDON ROAD, PURBROOK

DRAWING TITLE  
Sample Panel

|              |          |        |                    |                   |      |
|--------------|----------|--------|--------------------|-------------------|------|
| Date         | Drawn by | Scale  |                    | Drawing No.       | Rev. |
| Jan 2018     | SS       | 1:10   | A2                 | SO-2168-05-AC-099 | A    |
| architecture | planning | design | project management |                   |      |