



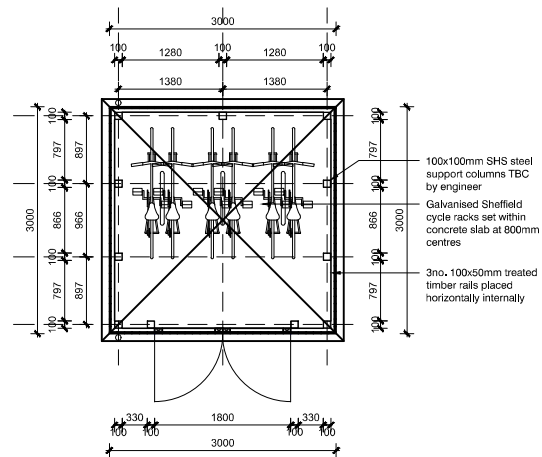


FLOOR PLAN

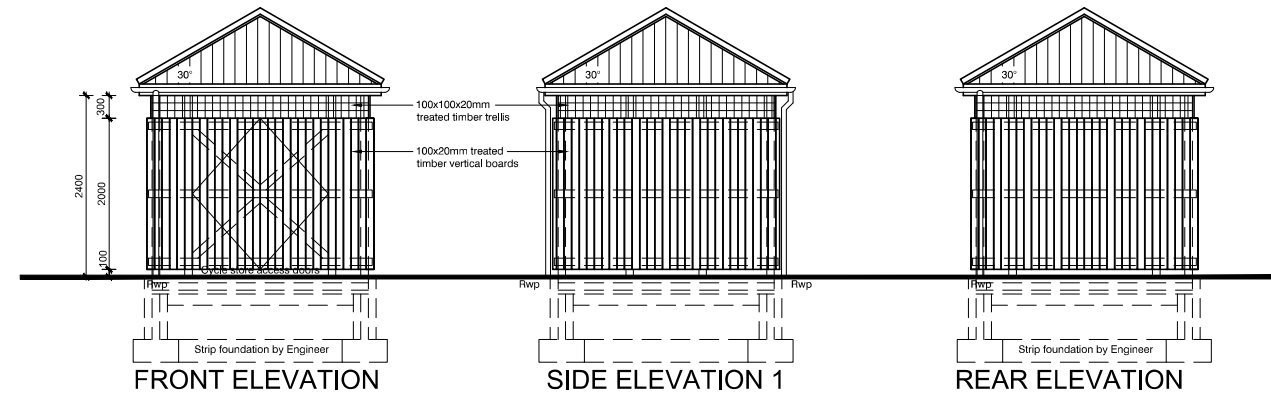


FRONT ELEVATION

SIDE ELEVATION 1

REAR ELEVATION

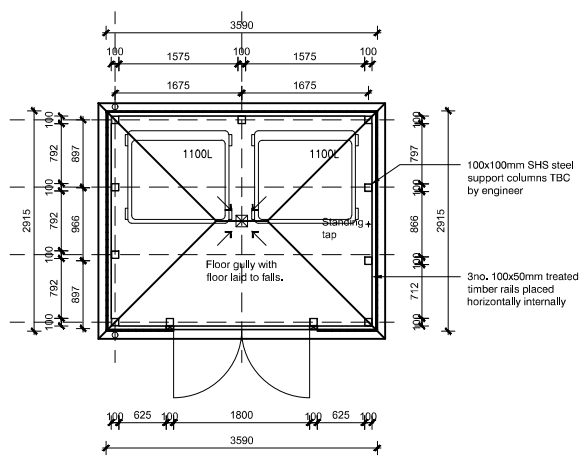


FLOOR PLAN

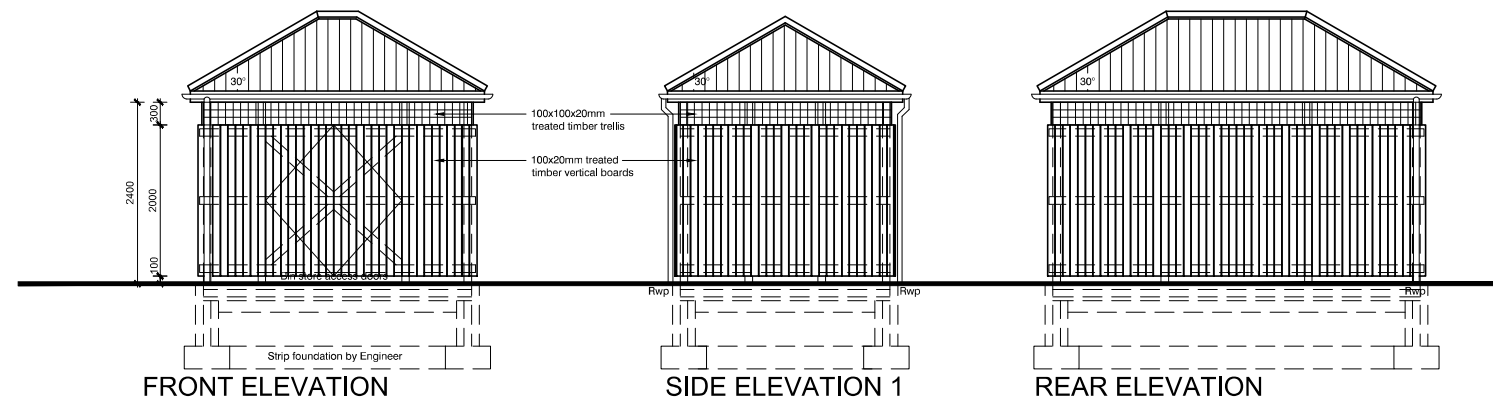


FRONT ELEVATION

SIDE ELEVATION 1

REAR ELEVATION

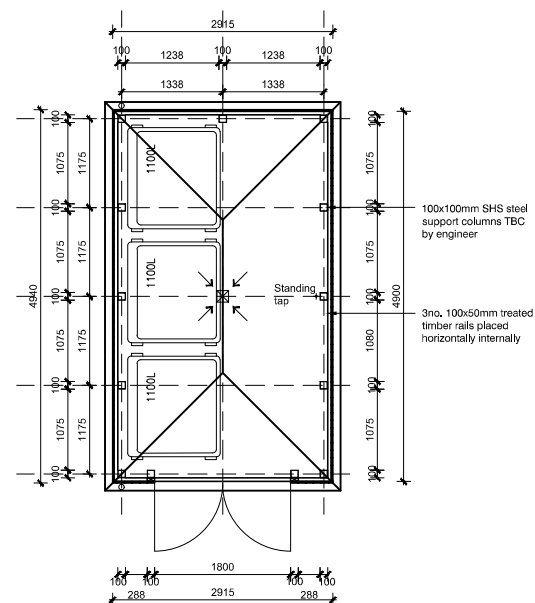


FLOOR PLAN

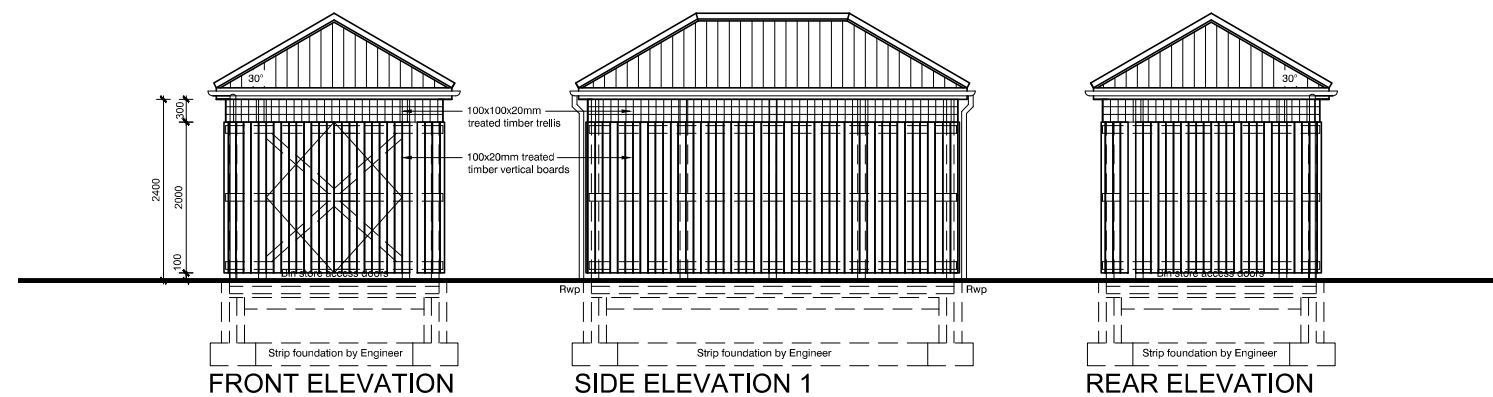

FRONT ELEVATION

SIDE ELEVATION 1

REAR ELEVATION

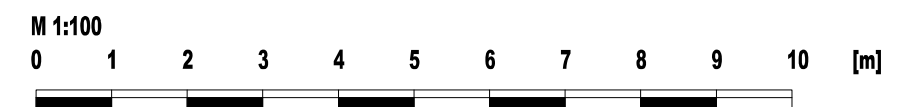

GENERIC BIN AND CYCLE STORE - PLANS & ELEVATIONS 1:100 @ A3

