


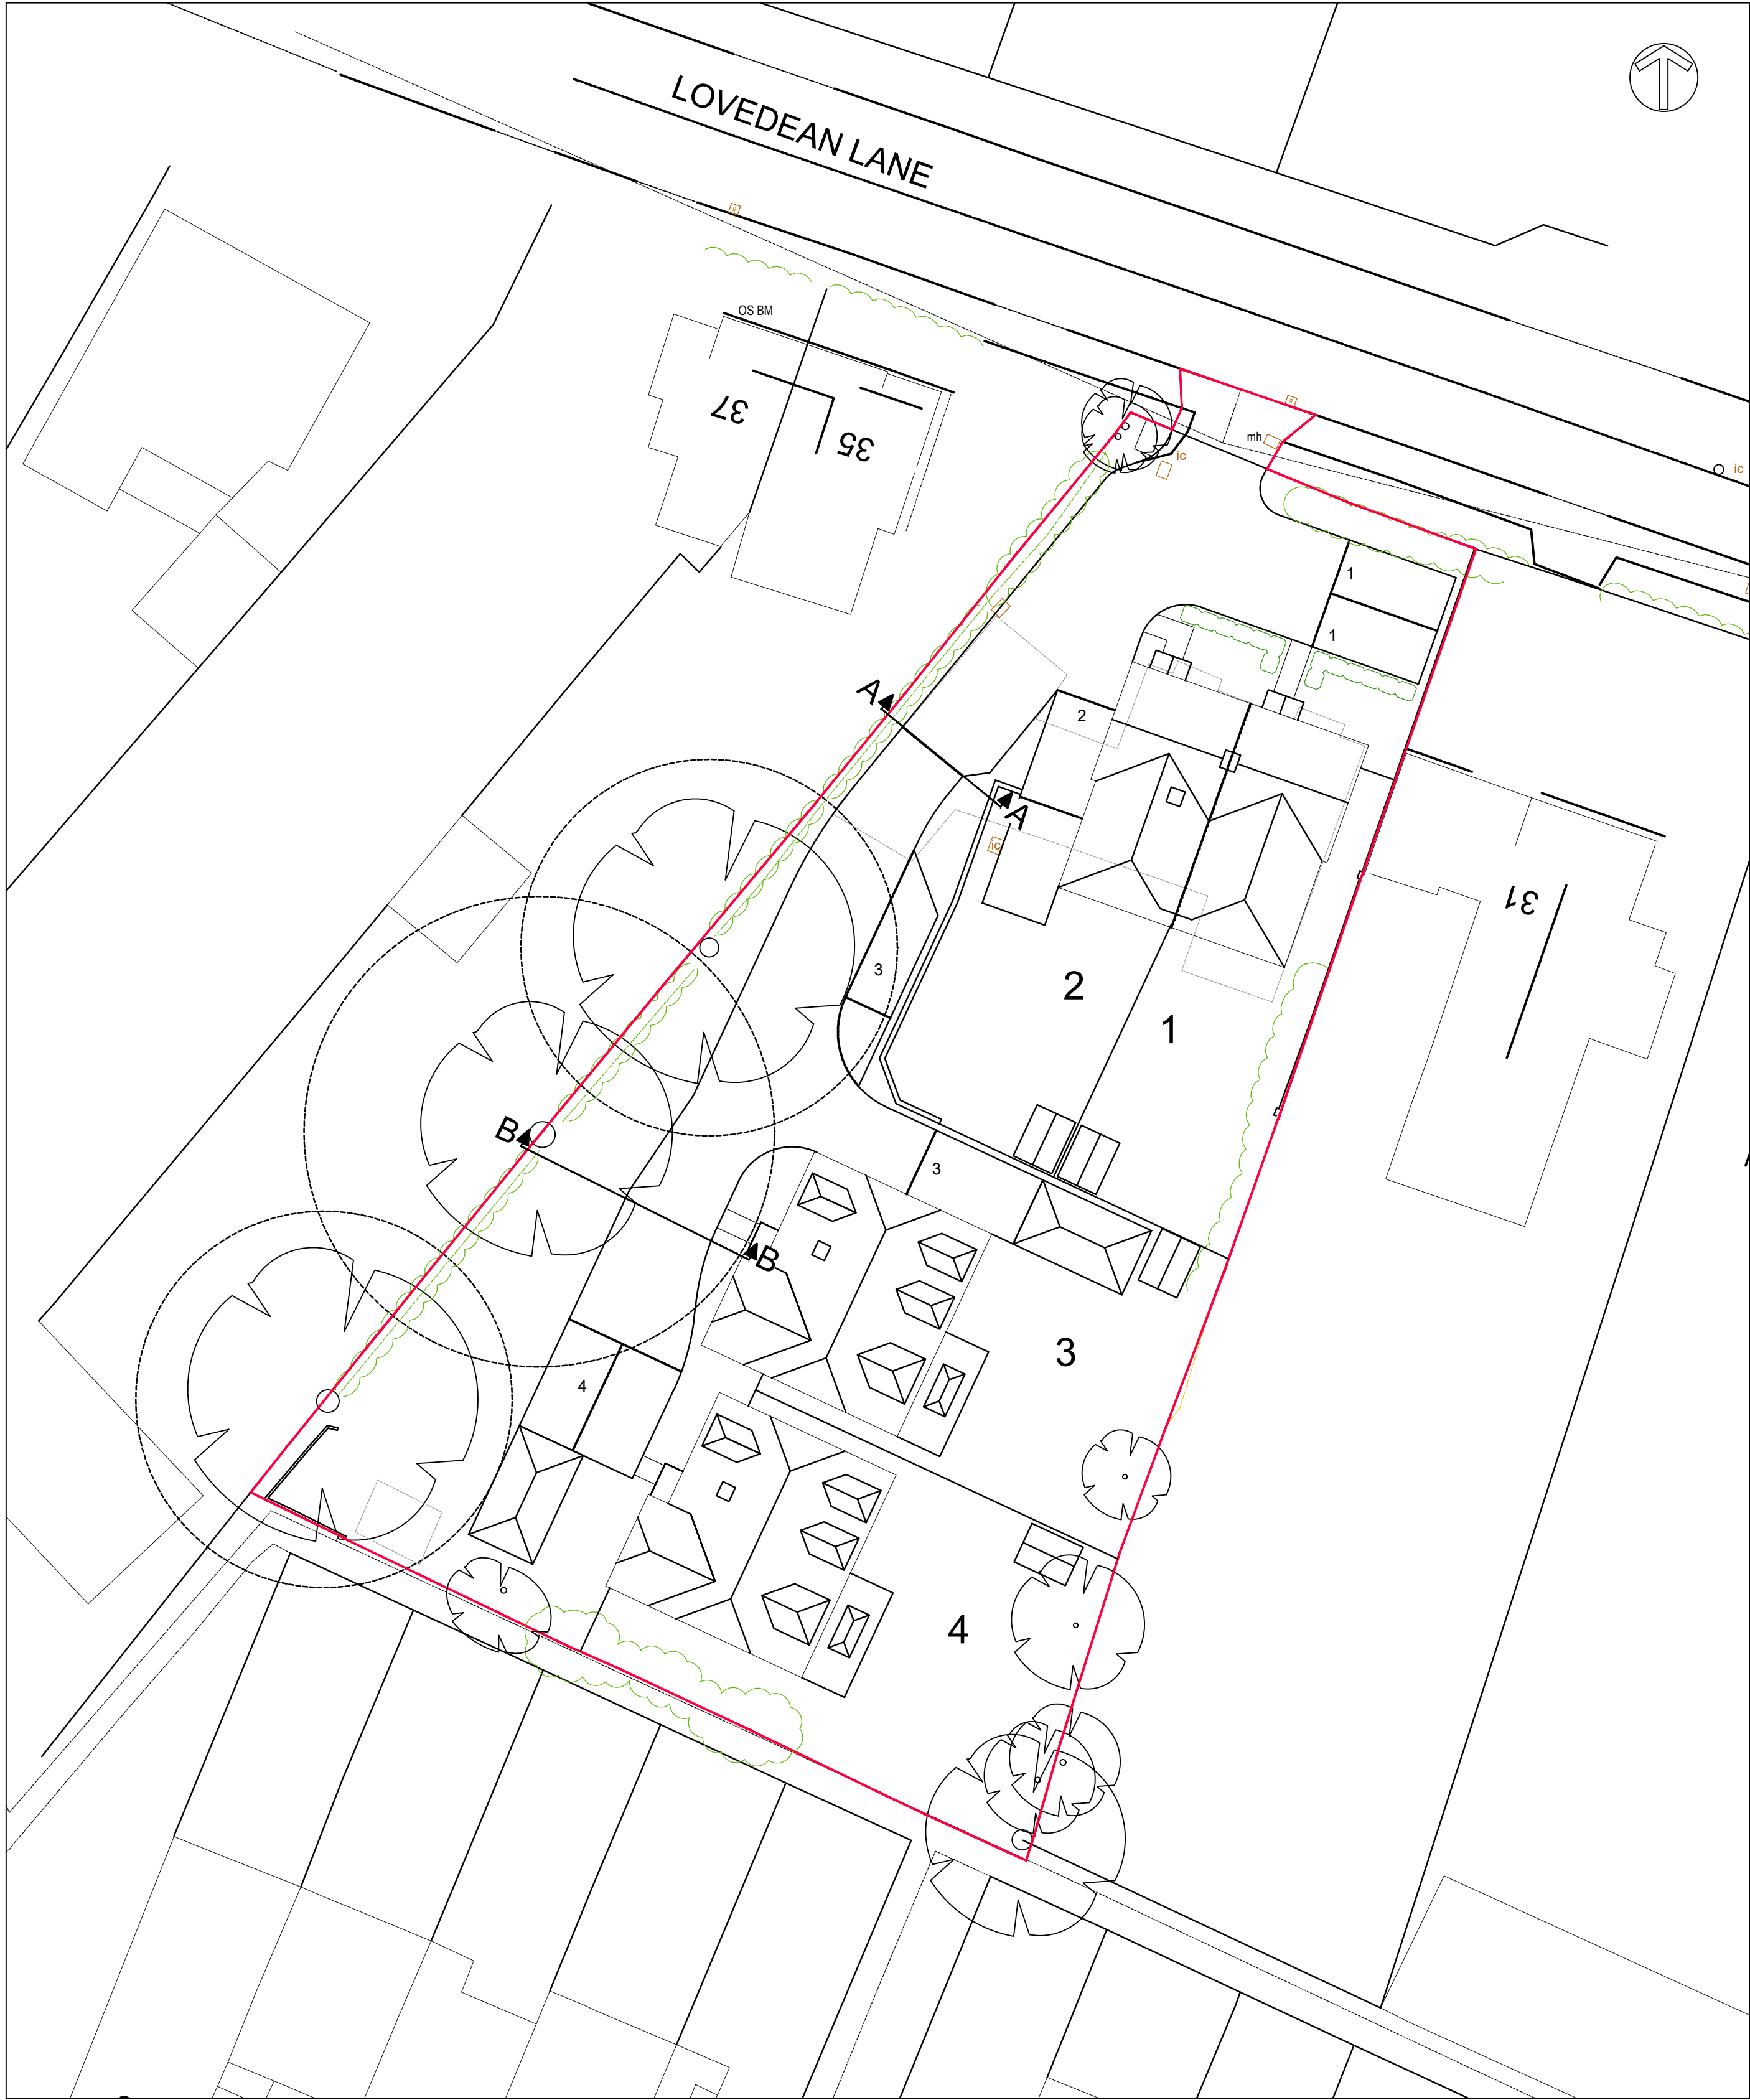

SITE LAYOUT PLAN
(Scale 1:200)


1:1 @ A1
1:2 @ A3
0 10 20 30 40 50 60 70 80 90 100 mm

CBR Values	Minimum thickness (mm) of sub-base (Consolidated in accordance with MCHW Volume 1 clause 801, table 8 / 1)	
	Without geotextile	With geotextile underneath
Less than 2%	N/A	300
2-3%	325	225
3-5%	250	150
5-7%	150	N/A
7-20%	100	N/A


MINIMUM SUB BASE THICKNESS
FOR PAVED AREAS

STANDARD NOTES:

- This drawing is to be read in conjunction with all other OPUS drawings, and with all relevant Architect's and Engineer's drawings and specification.
- No dimensions are to be scaled from this drawing. Unless noted otherwise all dimensions are in millimeters and all levels are in metres from the site datum. All dimensions to be checked on site. All details and dimensions relating to sub-Contractors work must be checked and agreed between the sub-Contractor or supplier and the general Contractor.
- The electronic information from this drawing cannot be guaranteed as dimensionally drawn exact. Figured dimensions must be used for setting out and detailing. OPUS logos and company information must be removed from copies if information is re-used.
- The main Contractor is responsible for the design of all temporary works, and is also responsible for the safe maintenance and stability of existing buildings at all times.
- The main Contractor is responsible for the mitigation of all occurrences of ground water during the construction period.
- Any information given regarding existing underground services is given in good faith after consultation with the relevant authority, however accuracy is not guaranteed. The main Contractor is responsible for checking all information on site prior to work commencing and taking due care and attention whilst undertaking the works.
- The contractor must comply with all current legislation relating to Health & Safety.

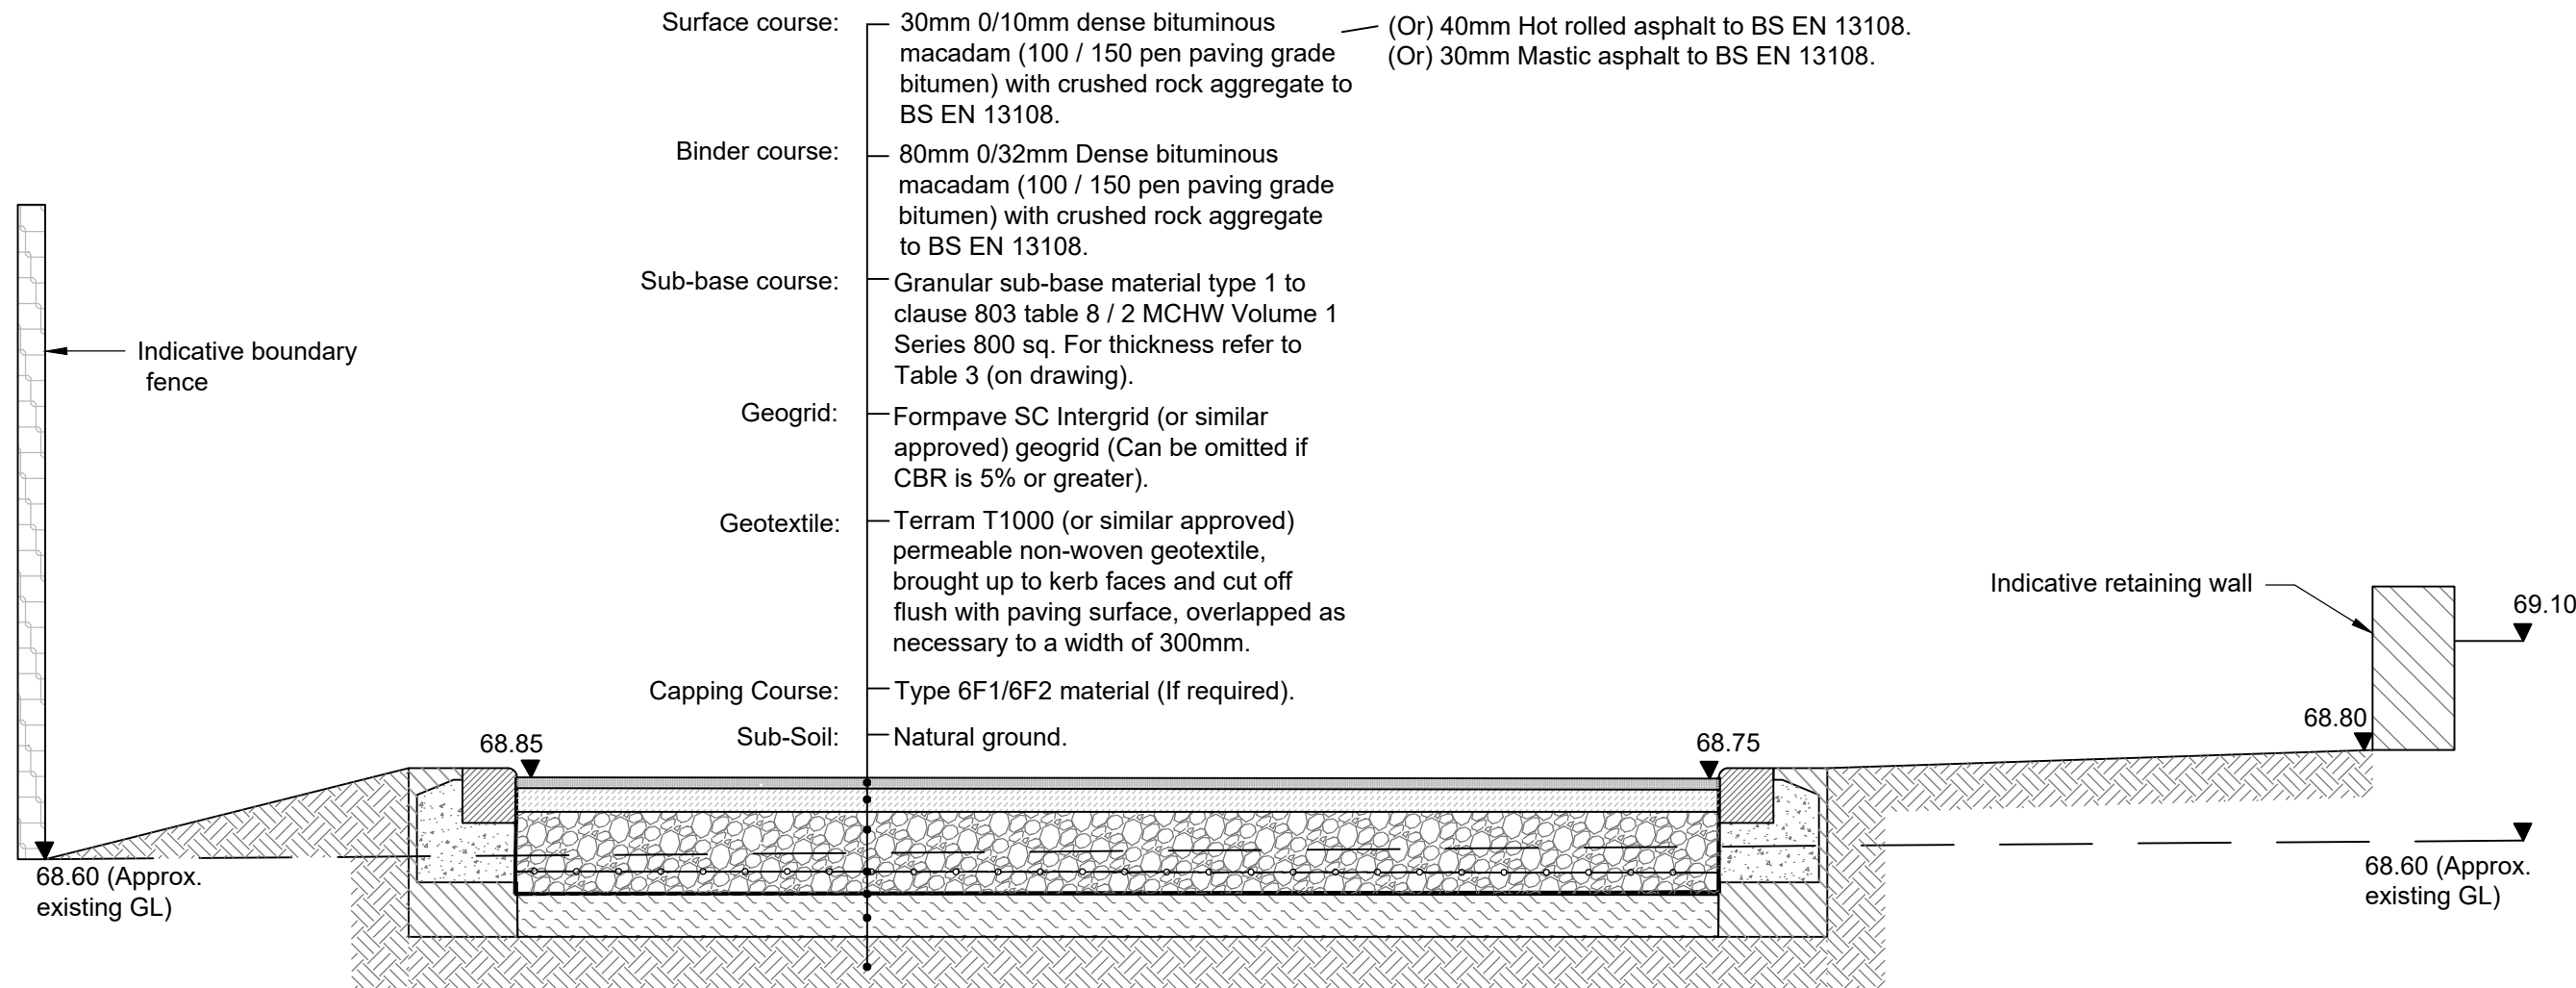

ILLUSTRATIVE SECTION A-A
PAVEMENT CONSTRUCTION OUTSIDE
ROOT PROTECTION AREA
(Scale NTS)

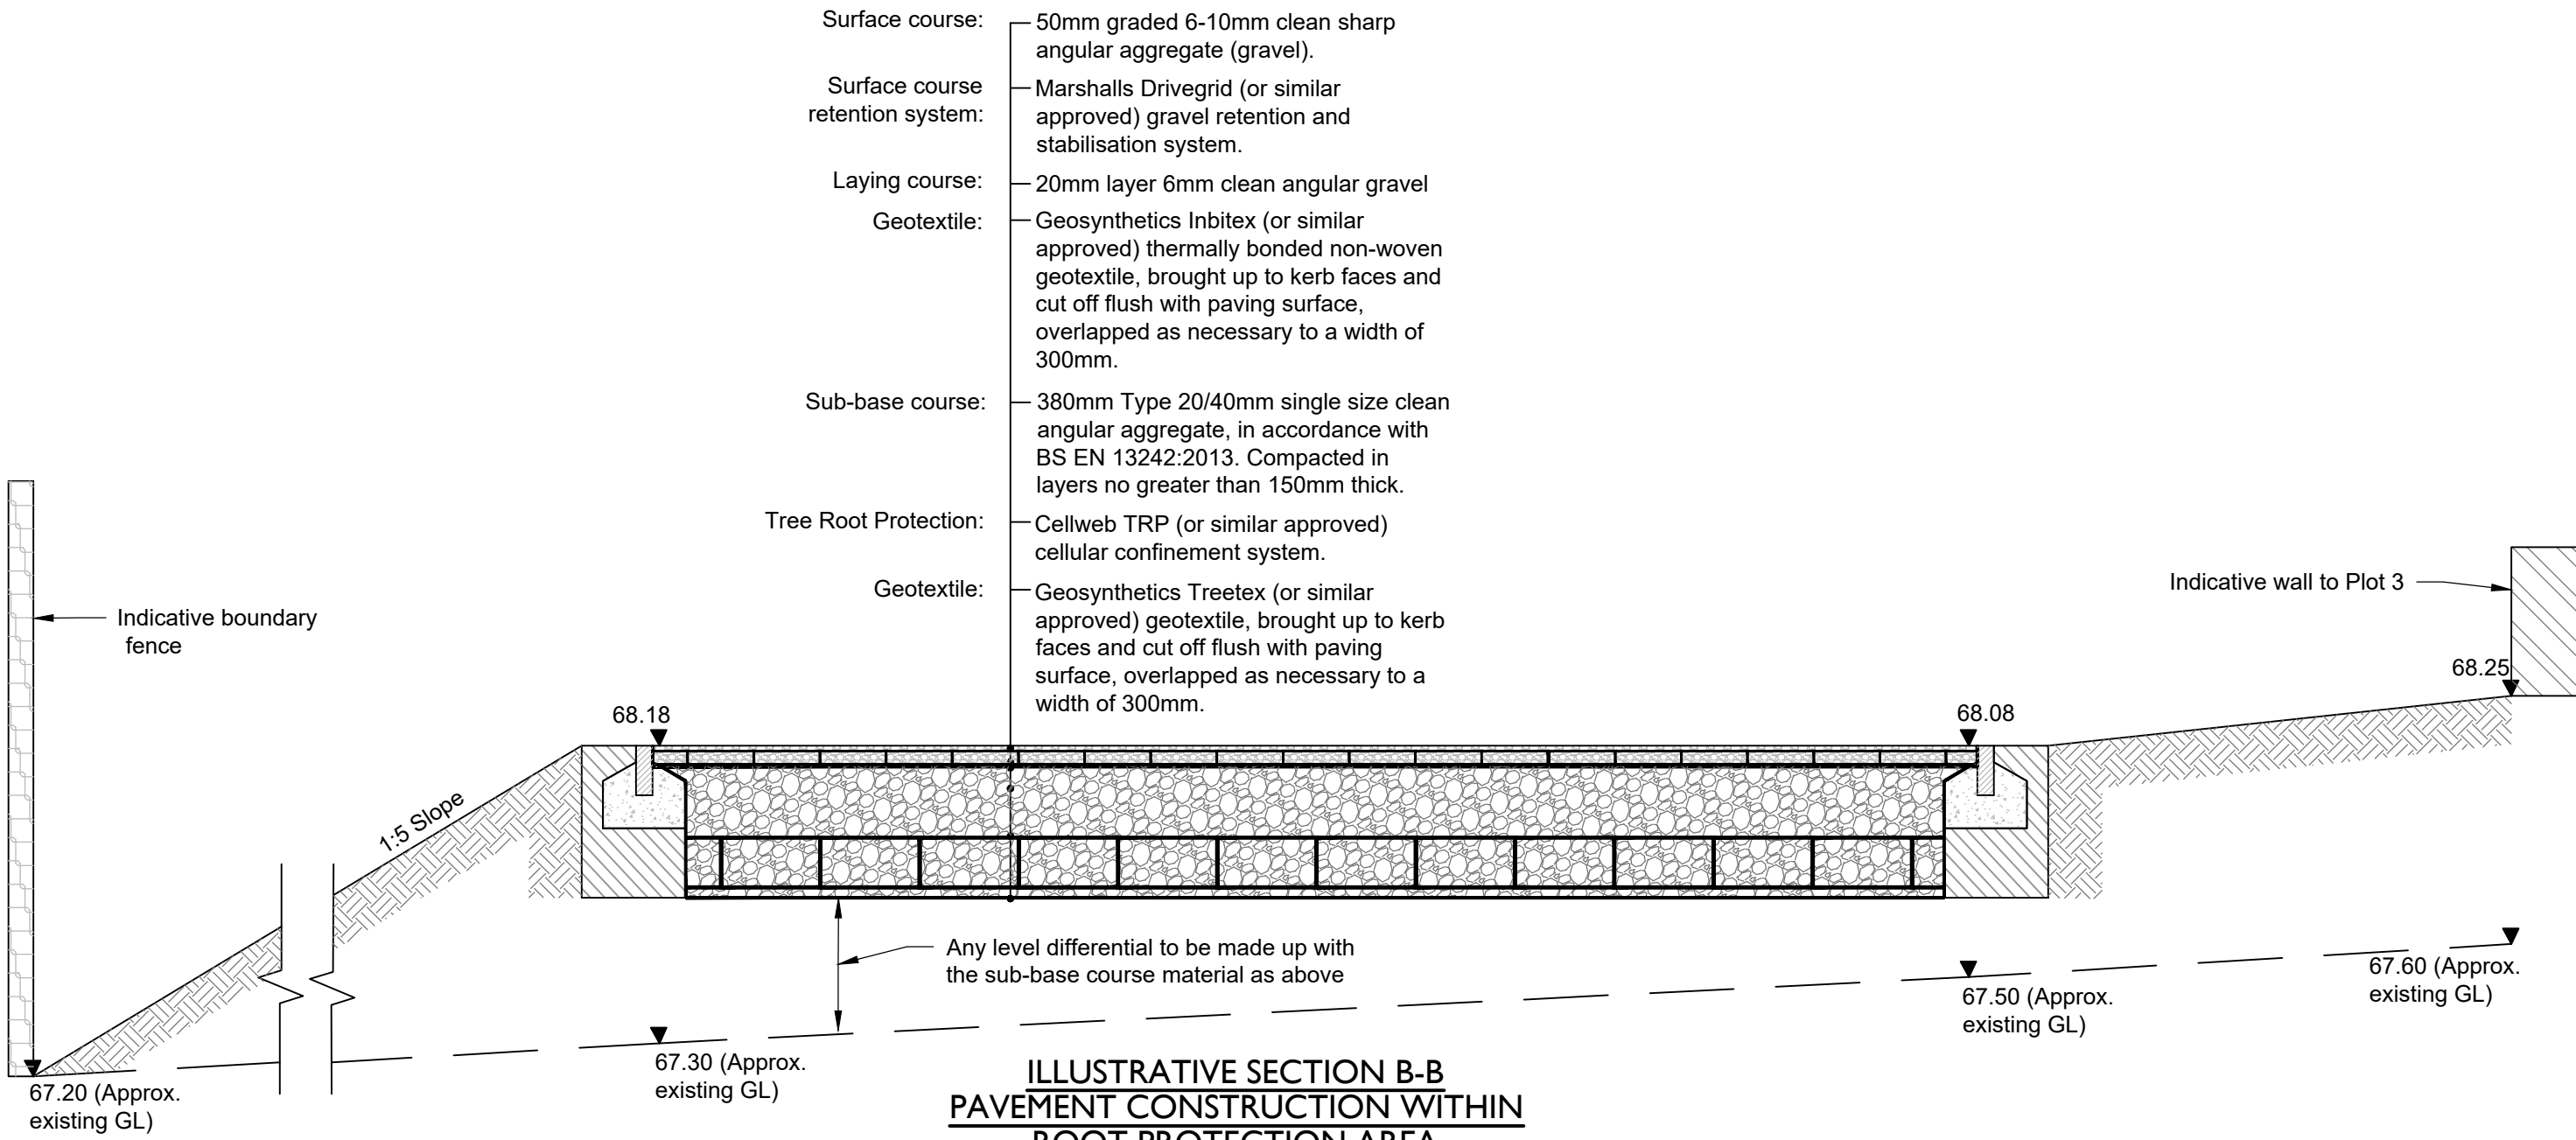

ILLUSTRATIVE SECTION B-B
PAVEMENT CONSTRUCTION WITHIN
ROOT PROTECTION AREA
(Scale NTS)

PRELIMINARY

P1	PRELIMINARY ISSUE	APT	10.04.2018
P2	PAVEMENT TYPE REVISED	APT	12.04.2018
P3	LEVELS ADDED	APT	13.04.2018

OPUS
Fareham Office
+44 1329 822021

Modulus House,
Salters Lane, Fareham
Hampshire PO16 0QS

Drawn	Designed	Approved	Revision Date
JPS	JPS	APT	13.04.2018

Project No.	Scale
FA E-F2100.00	AS SHOWN AT A1

Project
33 LOVEDEAN LANE
WATERLOOVILLE

Sheet
**CONSTRUCTION DETAILS
ROAD SECTIONS**

Drawing No.	Sheet No.	Revision
C321	S01	P3