
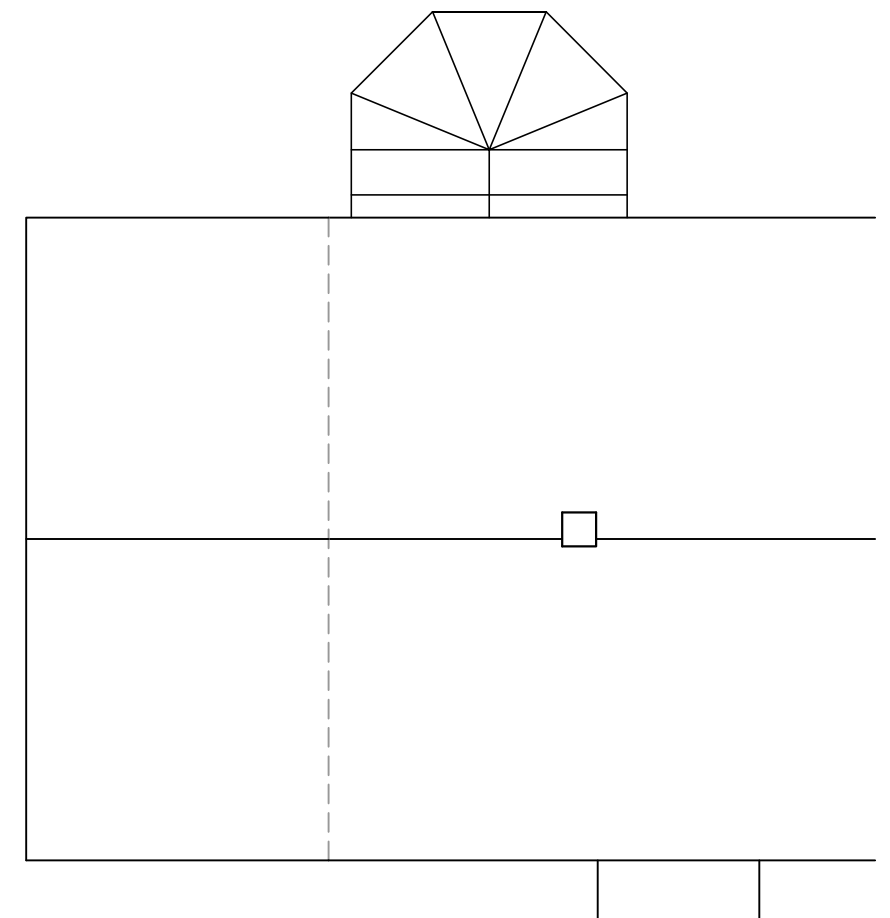
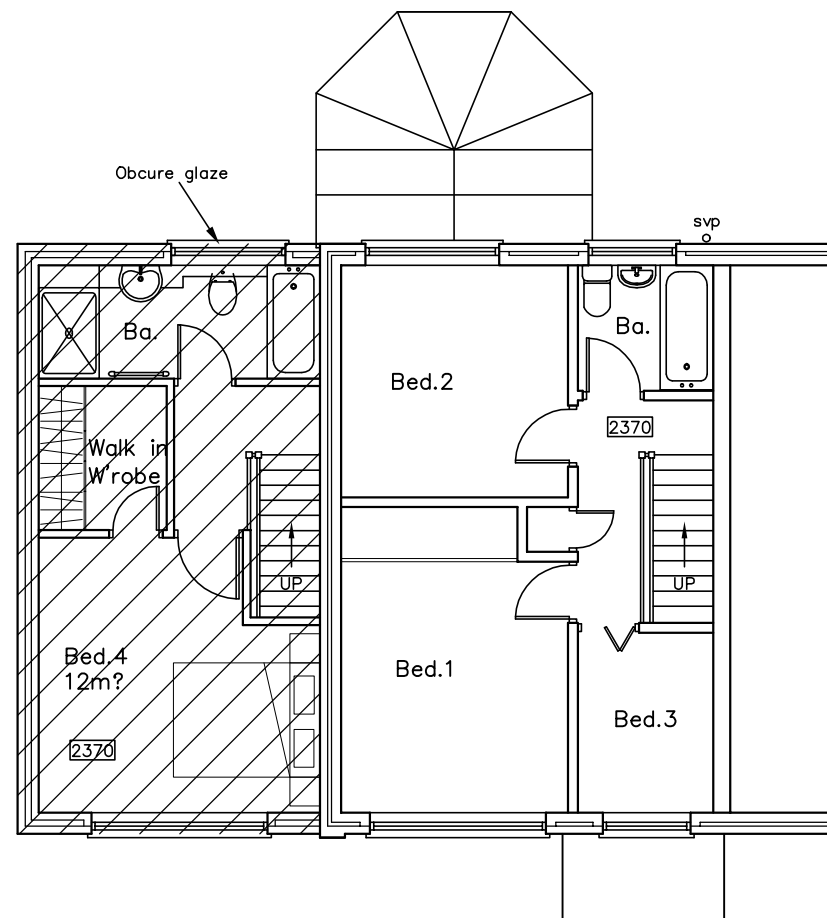


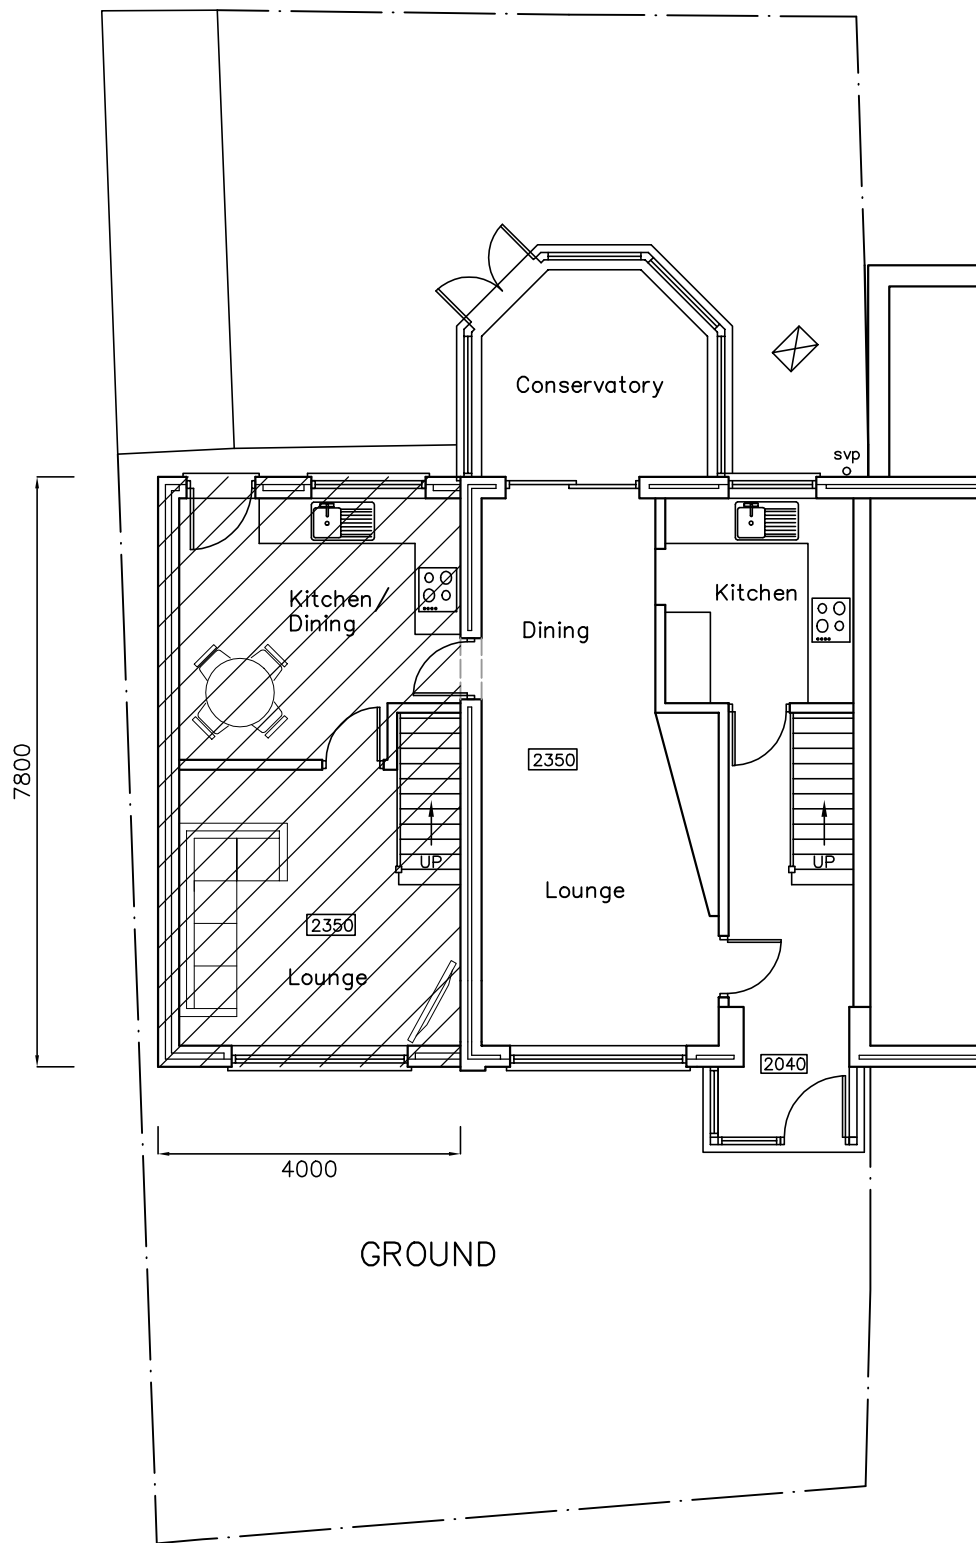

15 Fairy Cross Way,
Waterlooville,
PO8 8AU

PROPOSED PLANS


Revisions

- a) Client revisions. 18/04/18
- b)
- c)
- d)

CAD

Critchley Architecture And Design
Contact: 02392 474 919 | info@caad.online

The Old Brewery, 15E South Street, Havant, PO9 1BU

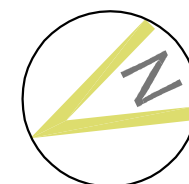

Scale A3 = 1:100
Drawn JHL/AJB
Date 09/04/18

18031-401^A

10m

20m

30m

40m