


NOTES:

Proposed
Ground Floor

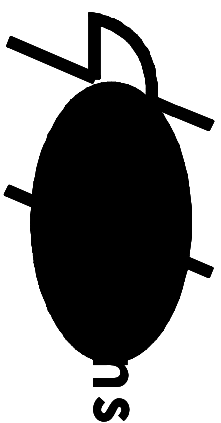


Contacts:
Tel: 07976 928 789
E-Mail:

Client:

Location:

260-262
London Road
Waterlooville
PO7 7HG

Scale: 1:100 @ A2
Scale: 1:200 @ A4
0 2M

 

Date: Drawn By:

08-08-17

Joel Gray

Dr9 No: 05

Rev: A

