


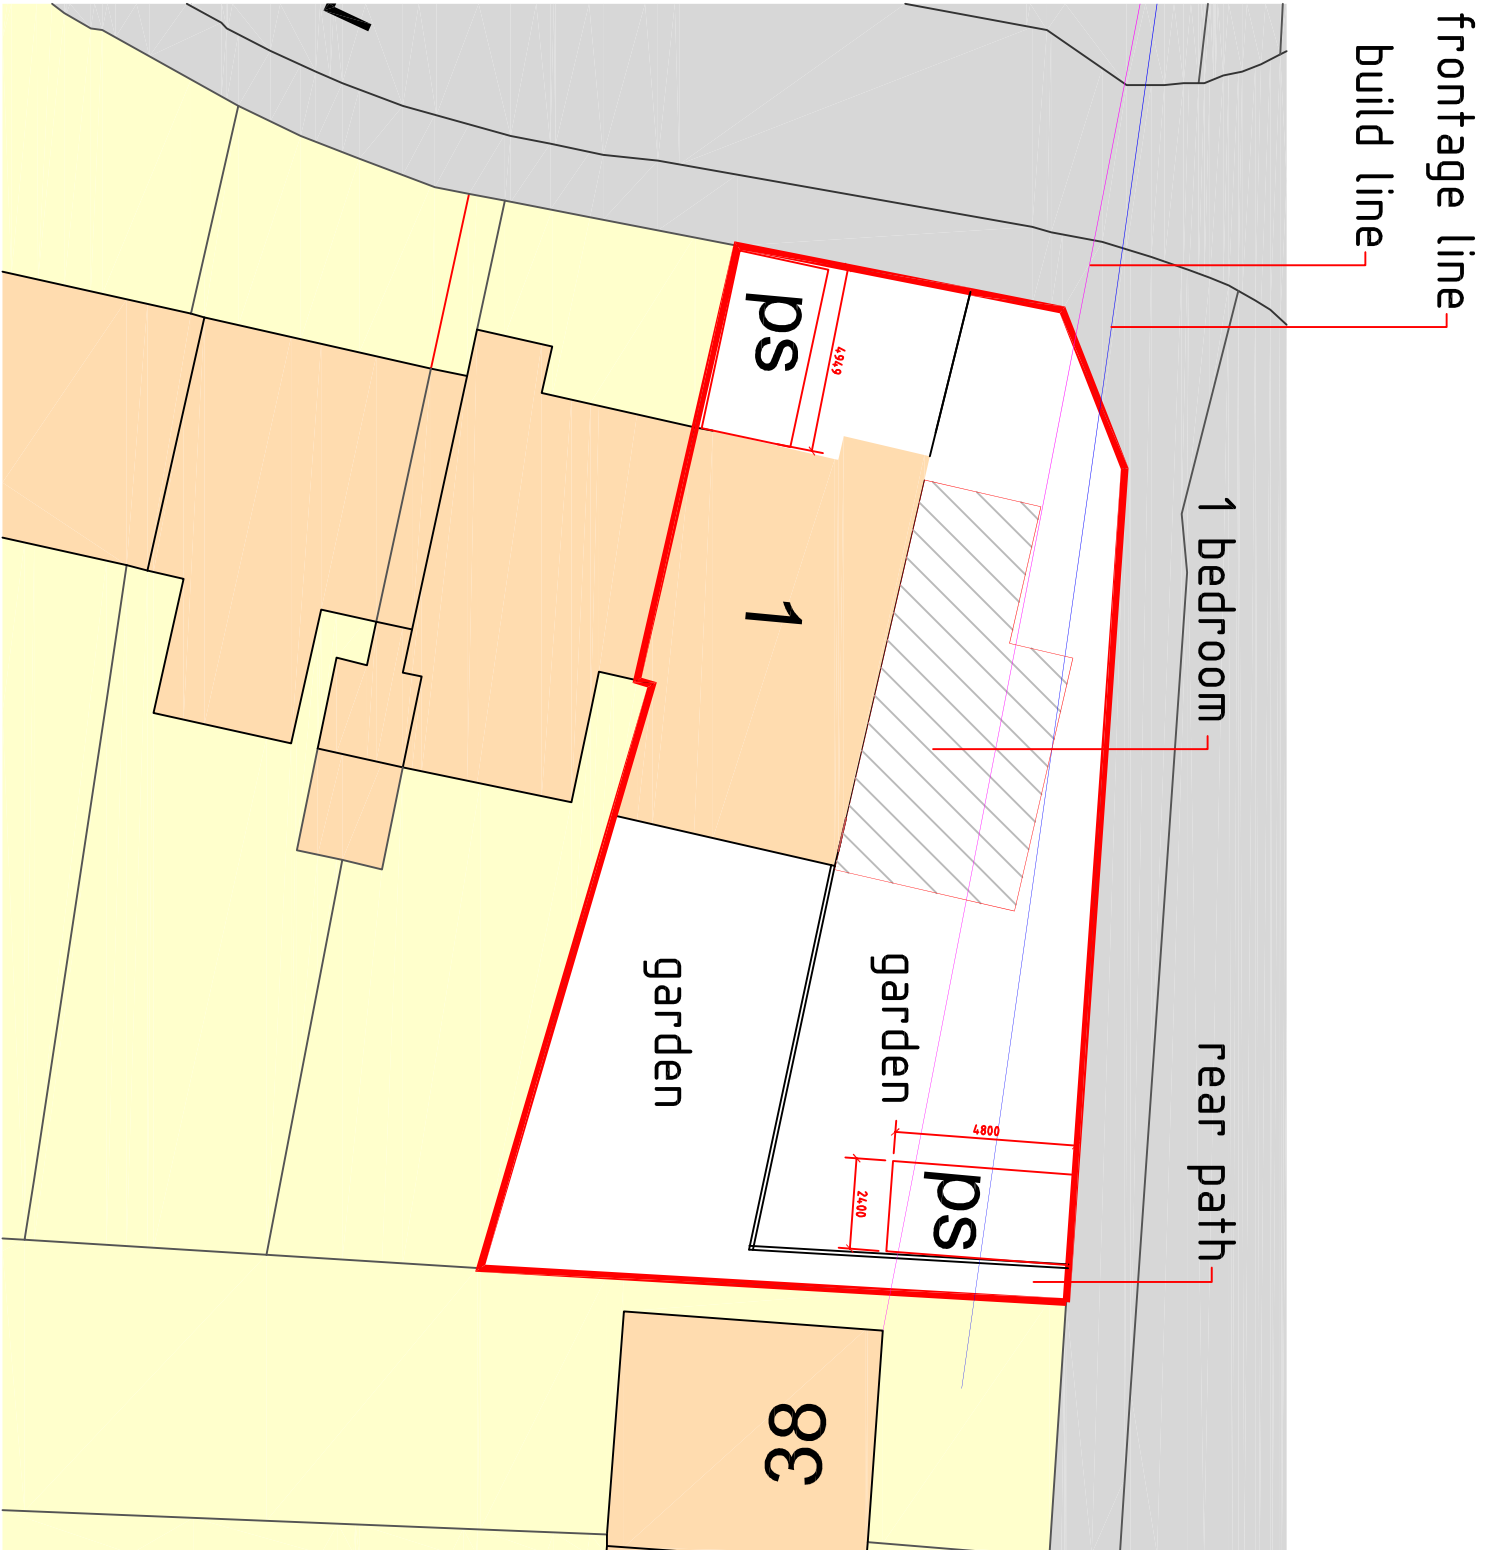

Project: 1 Dockenfield Close Havant Hants				Drawn By CRF	Date 10/01/18	SHEET SIZE A2	Approved By	Date
				CFA	Drawing No. FULL	Revision: BS	Scale:	
				PLANNING				
				Chris Flint Associates Ltd CHARTERED SURVEYORS - PROJECT MANAGERS DEVELOPMENT CONSULTANTS 2 Emerald Close Waterlooville Hants PO7 8NZ tel: 023 92 432484 fax: 023 92 358554 Email: chrisflintassociates@gmail.com				