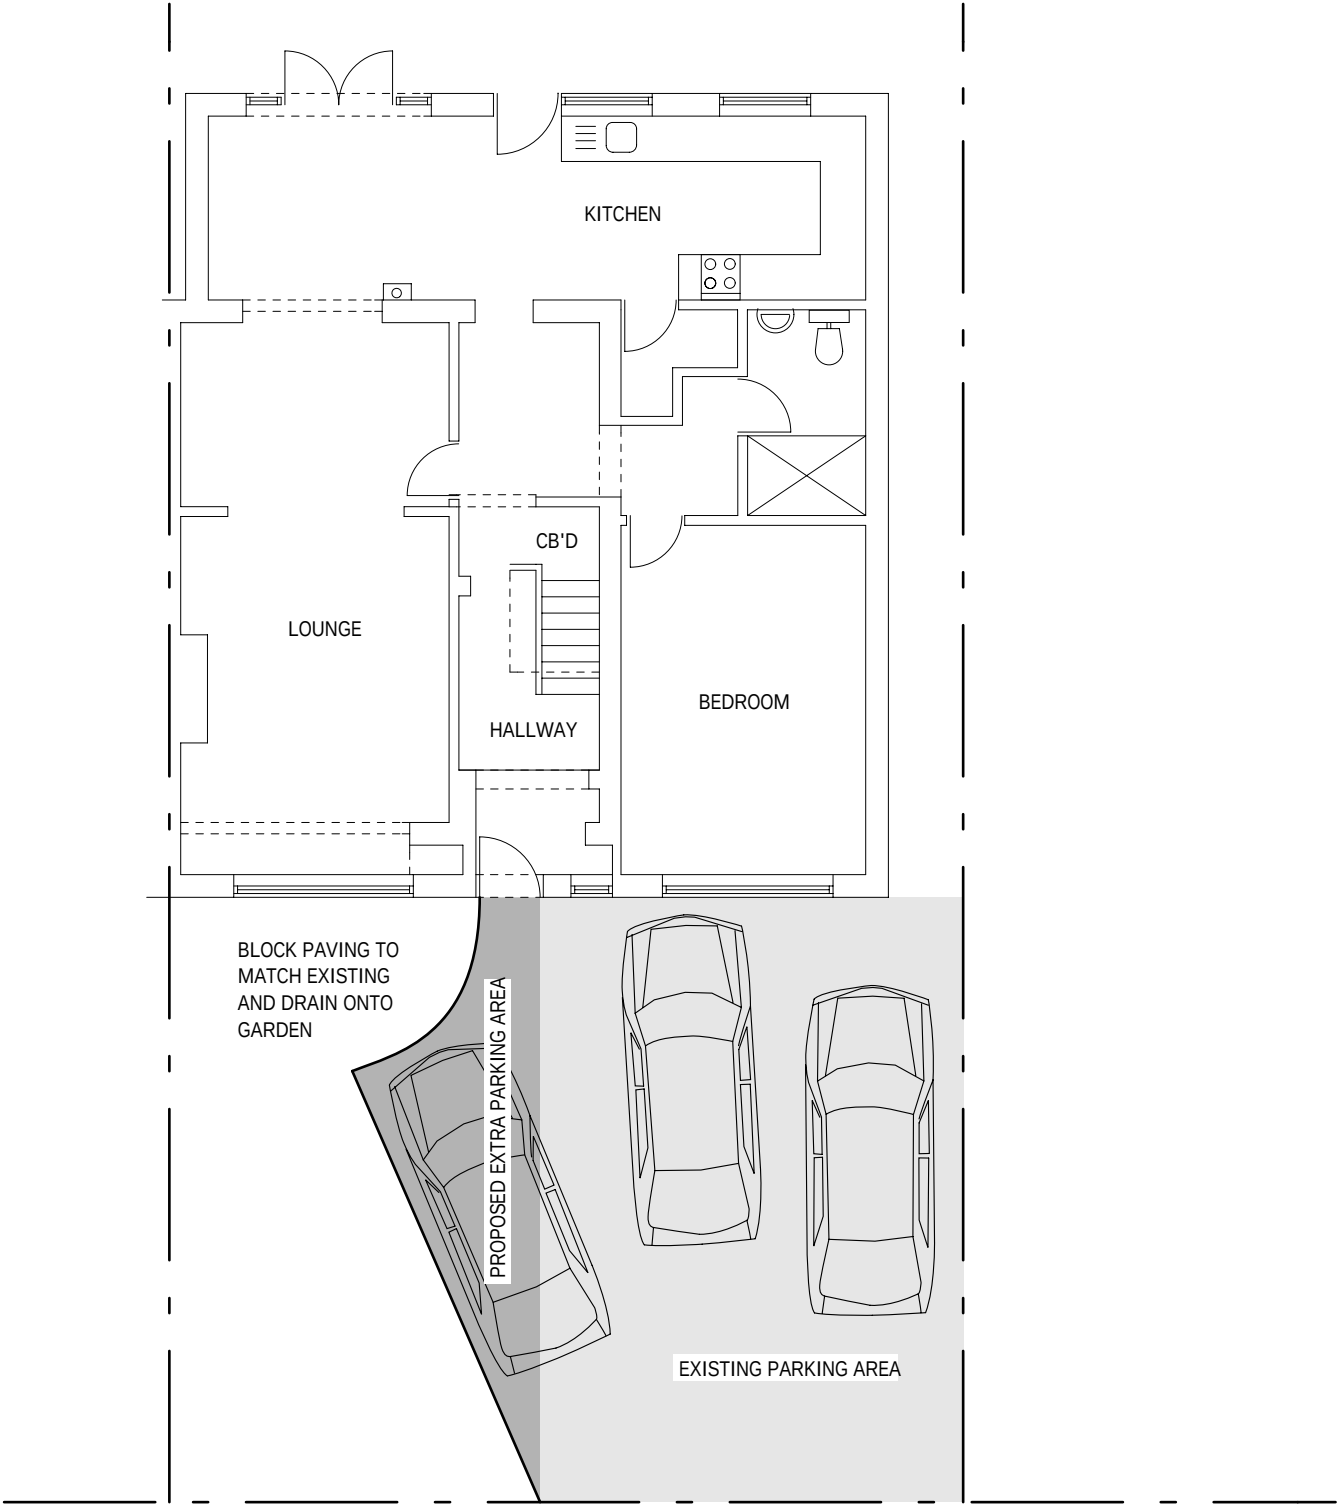


PROPOSED PARKING AREA

TWO STOREY SIDE EXTENSION
FOR
31 MEADWAY
WATERLOOVILLE
PO7 7QJ

SCALE 1: 100

DRAWING No, 170118 1A3