




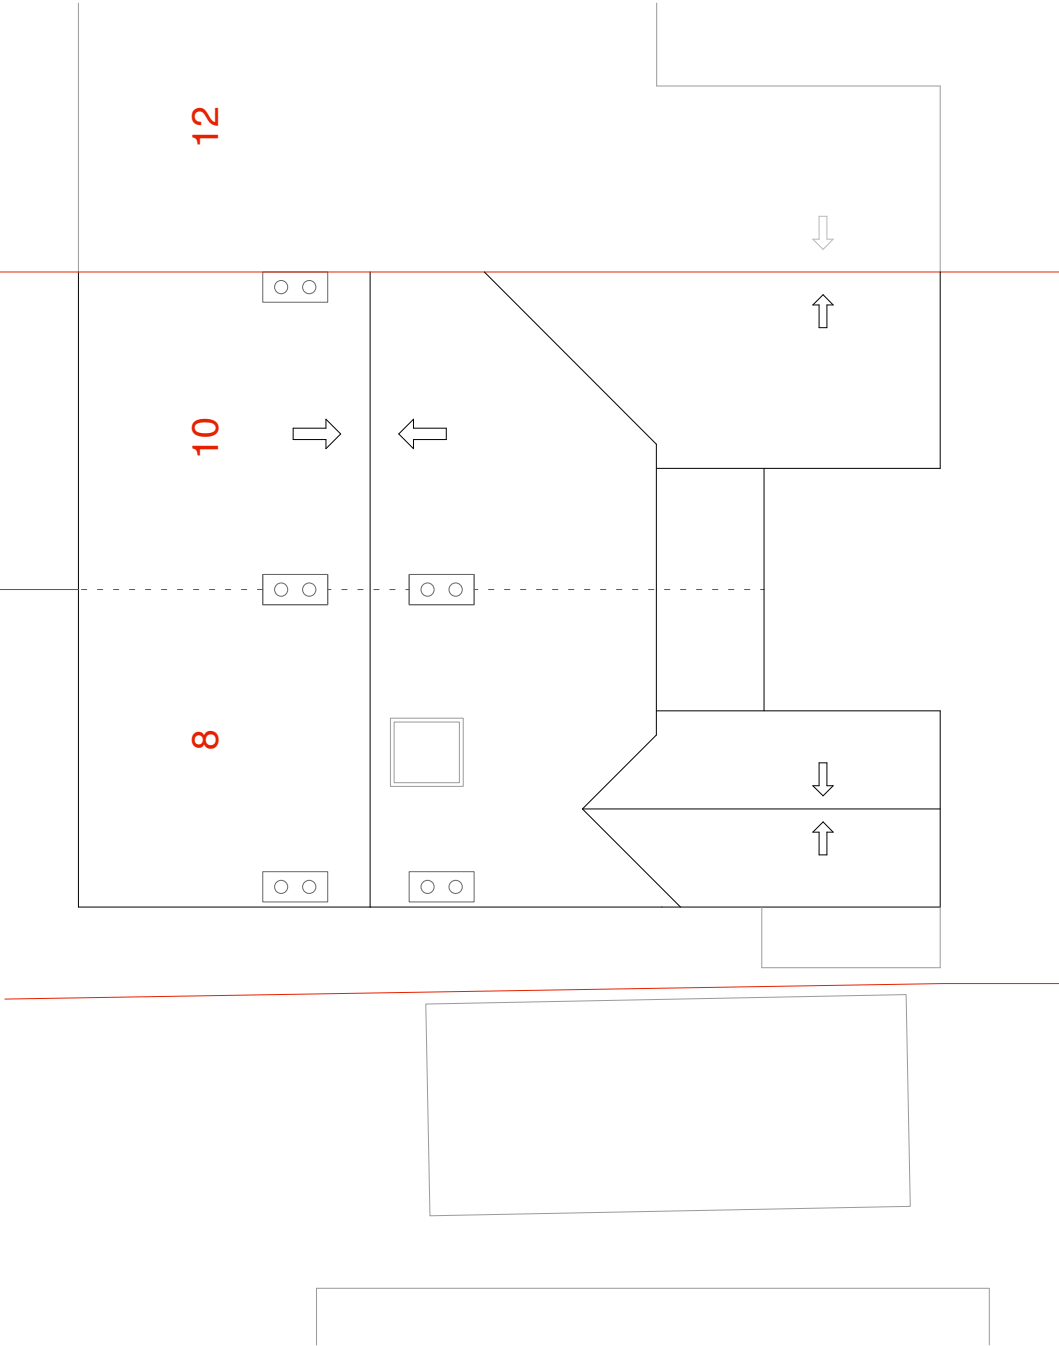

Existing Roof Plan at 1:100 scale

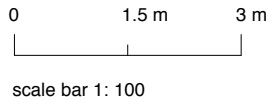

Drawings & Scale Bar are for  
Planning Purposes Only.  
These are not Survey Drawings

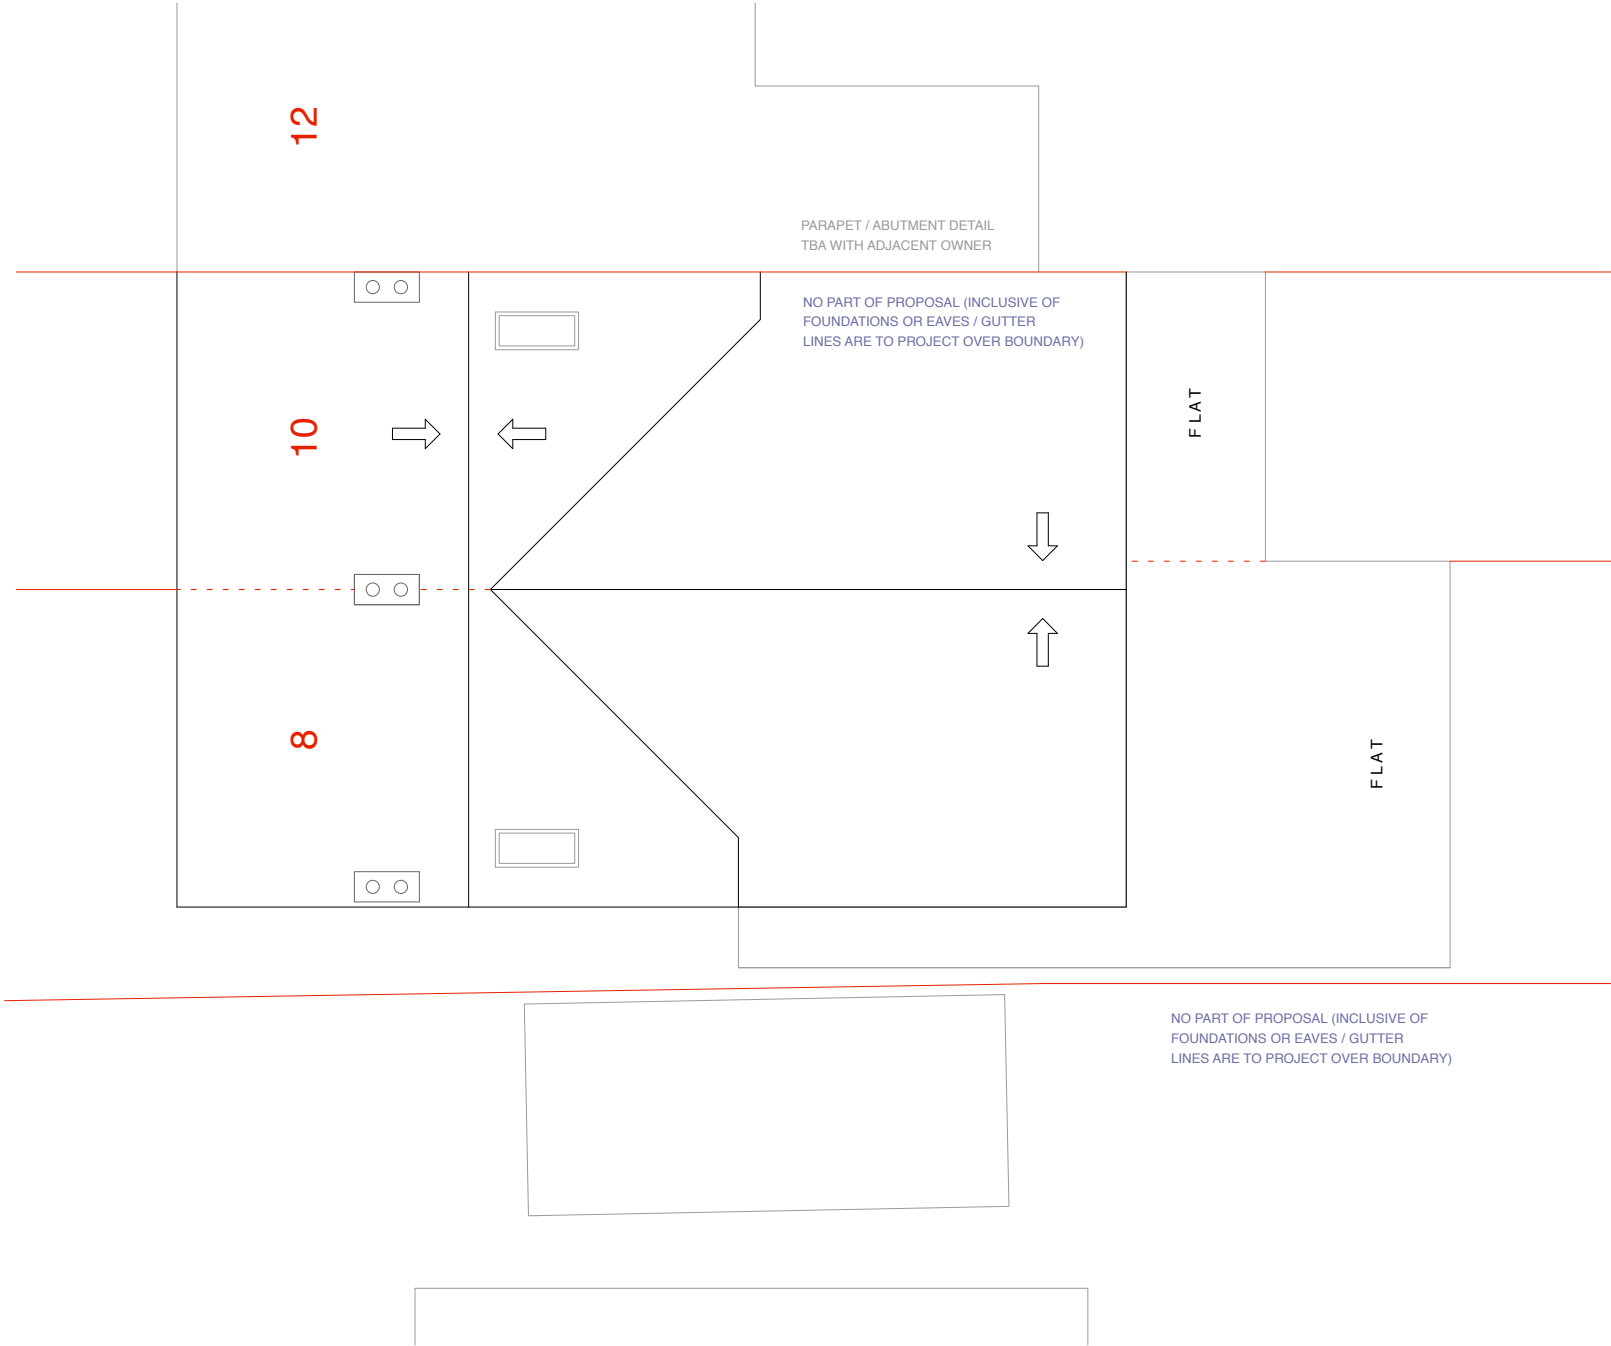

Proposed Roof Plan at 1:100 scale

|         |                                            |          |   |
|---------|--------------------------------------------|----------|---|
| CLIENT  | Mr & Mrs A Callaghan, Mr D and Mr G Powell |          | <div>1. DRAWINGS ARE NOT TO BE SCALED EXCEPT FOR PLANNING PURPOSES.</div> <div>2. ROOM DIMENSIONS WHERE SHOWN ARE APPROXIMATE.</div> <div>3. ALL DIMENSIONS TO BE CONTRACTOR-CHECKED ON SITE BEFORE USE.</div> <div>4. PROPOSED DRAWINGS ARE SUBJECT TO LOCAL AUTHORITY PLANNING / LBC &amp; BUILDING REGULATIONS APPROVAL.</div> <div>5. ALL DIMENSIONS MUST BE CHECKED AND CONFIRMED BY CONTRACTOR PRIOR TO ANY CONSTRUCTION WORKS TAKING PLACE.</div> <div>6. THESE ARE NOT SURVEY DRAWINGS. SCALE BAR FOR PLANING PURPOSES ONLY.</div> <div>7. DRAWINGS REMAIN COPYRIGHT OF CORINTHIAN ARCHITECTURAL DESIGN AND CANNOT BE REPRODUCED OR USED BY ANOTHER PARTY WITHOUT PRIOR WRITTEN CONSENT.</div> |
| SITE    | 8-10 King's Road, Emsworth                 |          |   |
| PROJECT | Proposed Extensions & Alterations          |          |   |
| DRAWING | 004 Roof Plans                             |          |   |
| DATE    | 15 03 18                                   |          |   |
| AUTHOR  | AH                                         | REVISION | <div>CORINTHIAN ARCHITECTURAL DESIGN</div> <div>8 Davys Court, Funtington, Chichester, West Sussex. PO18 9LG</div> <div>01243 576 078 &gt; contact@corinthianad.co.uk &gt; www.corinthianad.co.uk</div>   |
| STATUS  | PL                                         |          |   |
| SCALE   | 1: 100 @ A3                                |          |   |